


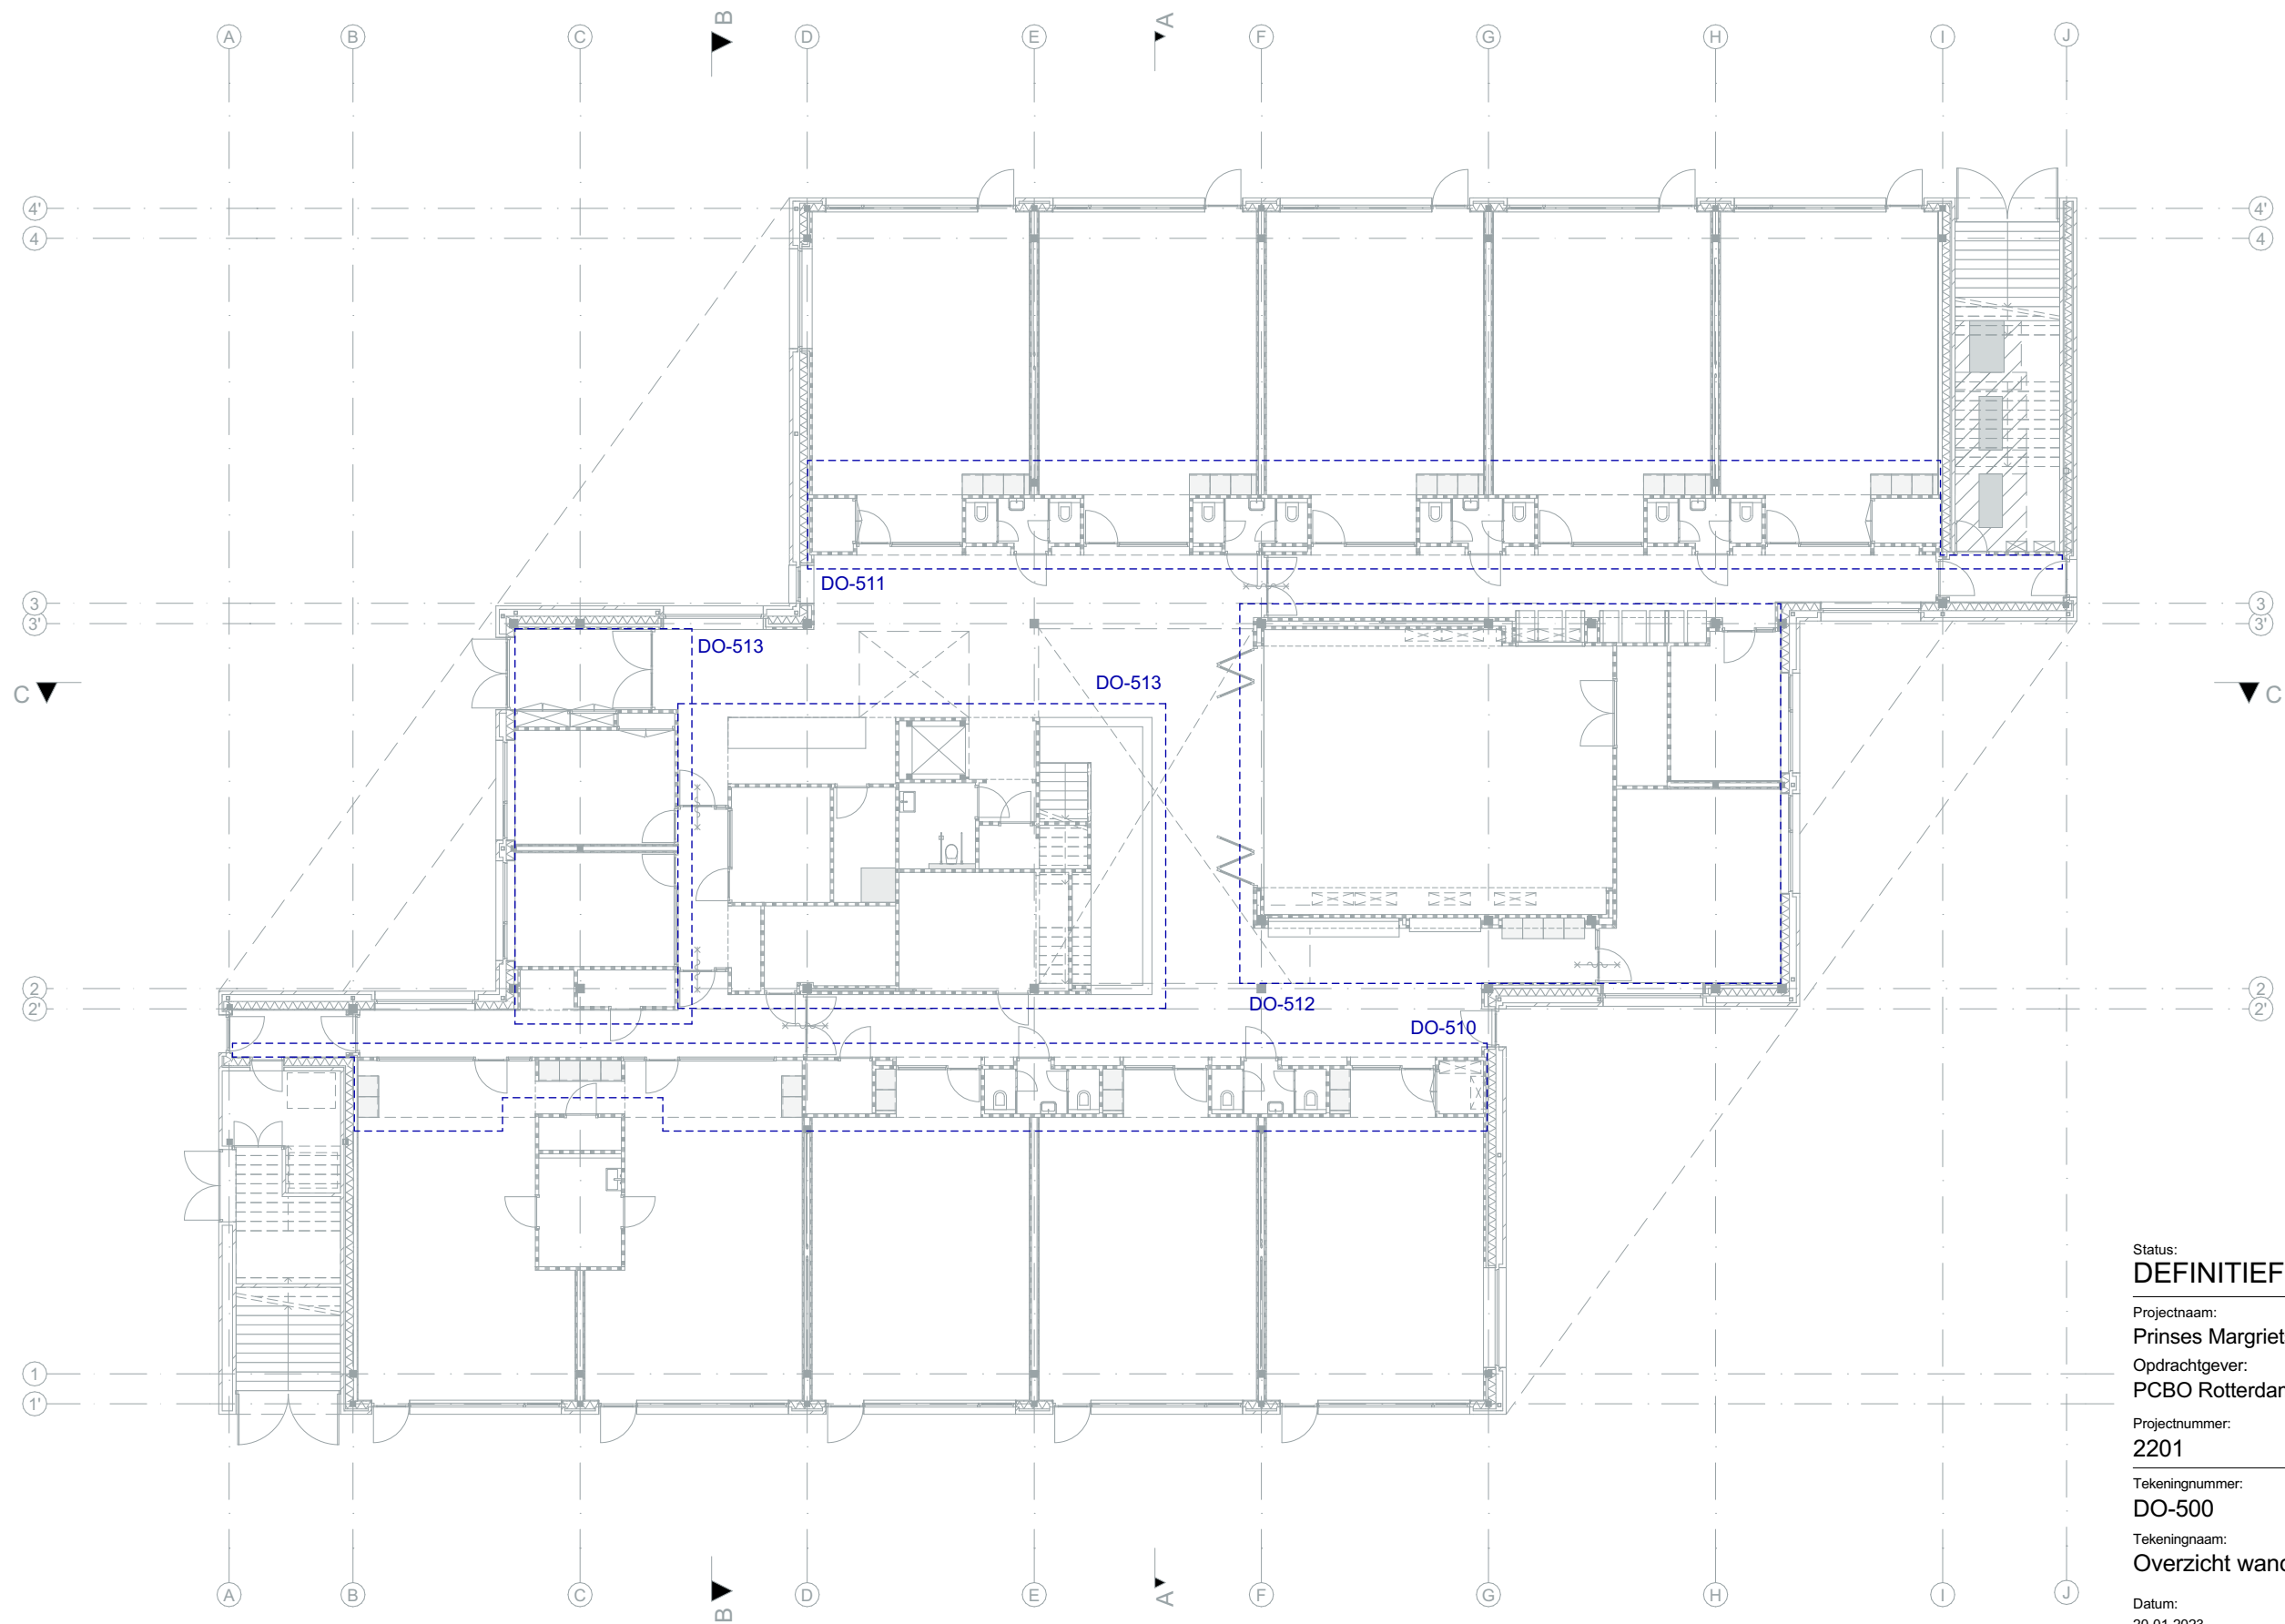

Status:
DEFINITIEF

Projectnaam:
Prinses Margrietschool


Opdrachtgever:
PCBO Rotterdam

Projectnummer: **2201** Fase: **DEFINITIEF ONTWERP**

Tekeningnummer:
DO-500


Tekeningnaam:
Overzicht wanduitslagen begane grond

Datum: 20-01-2023	c	Schaal: 1:200
a	d	Formaat: A3
b	e	

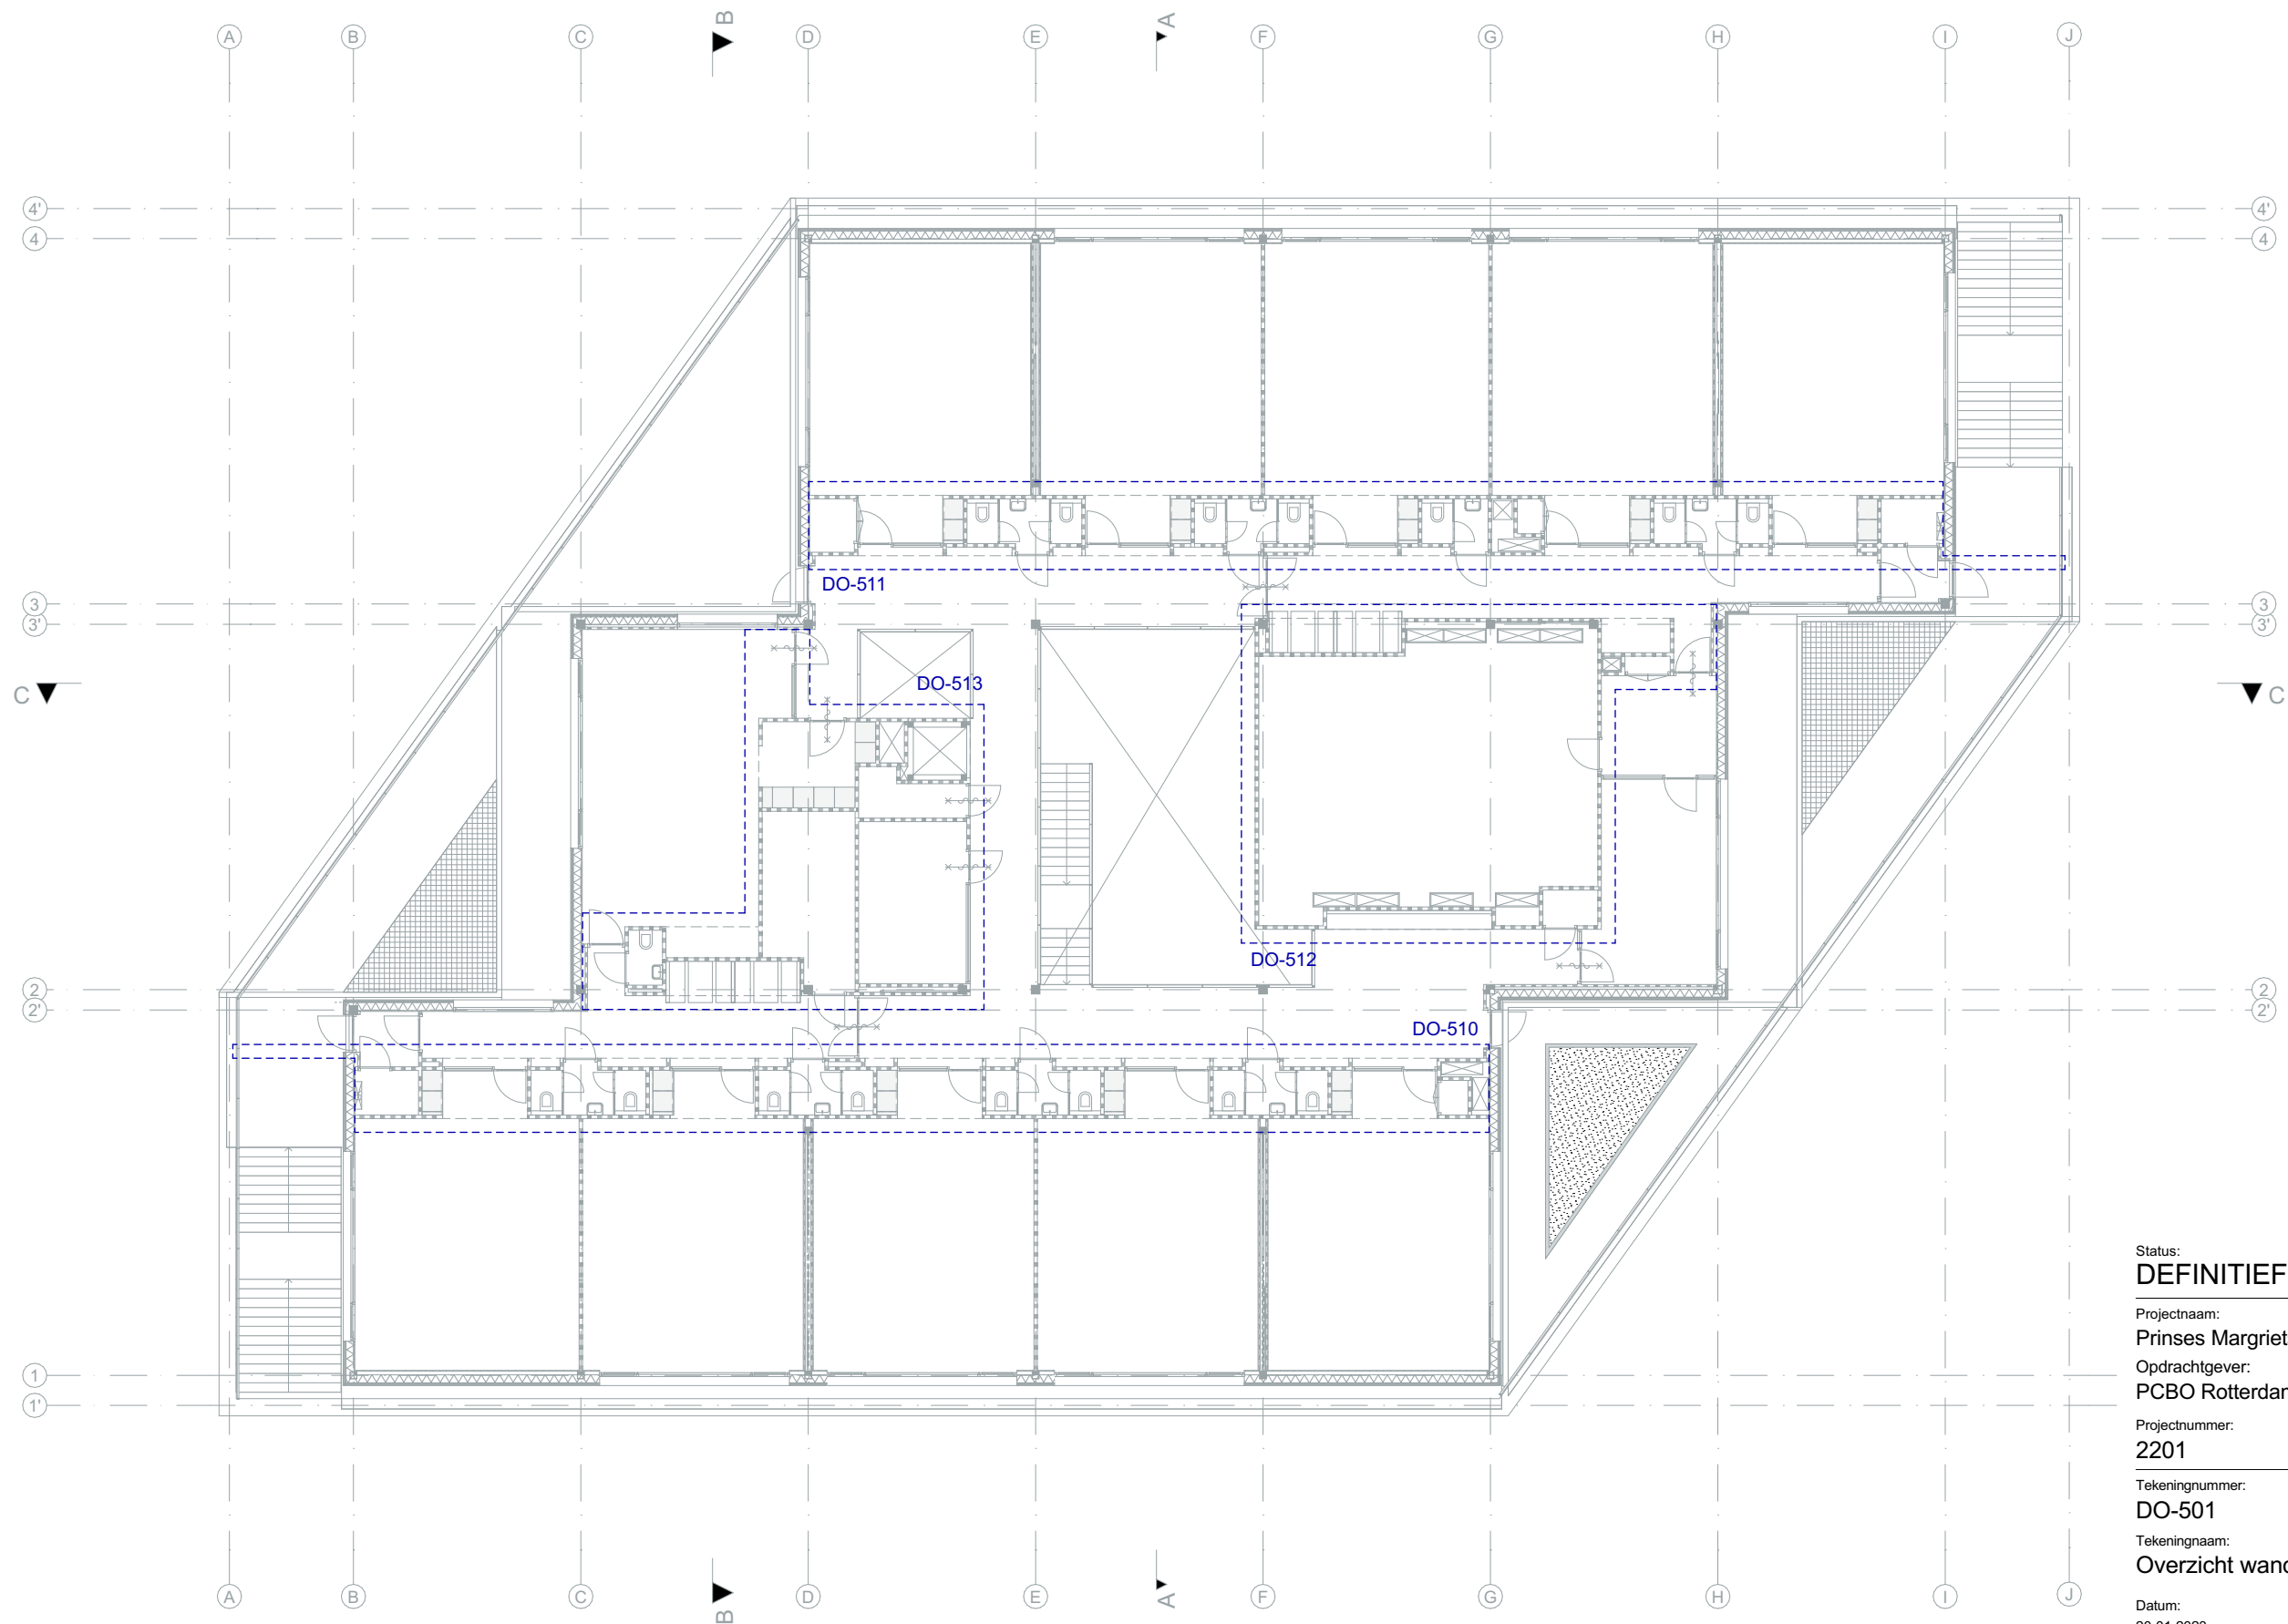


Status:	DEFINITIEF	
Projectnaam:	Prinses Margrietschool	
Opdrachtgever:	PCBO Rotterdam	
Projectnummer:	2201	Fase: DEFINITIEF ONTWERP
Tekeningnummer:	DO-501	
Tekeningnaam:	Overzicht wanduitslagen 1e verdieping	
Datum:	20-01-2023	Schaal: 1:200
a	c	Formaat: A3
b	d	
	e	

This architectural floor plan depicts a long, narrow room, possibly a hallway or a specialized classroom. The room is divided into two main sections by a central vertical wall. Each section contains a series of window units along the top wall. Each unit consists of a large light green rectangular pane, a smaller dark green rectangular pane to its right, and a white rectangular base labeled 'bank'. The bottom wall features a long, narrow wooden bench or counter running the length of the room, with four small black square markers or doors spaced evenly along its length. The walls are white, and the floor is a light gray. The overall layout is symmetrical and functional.

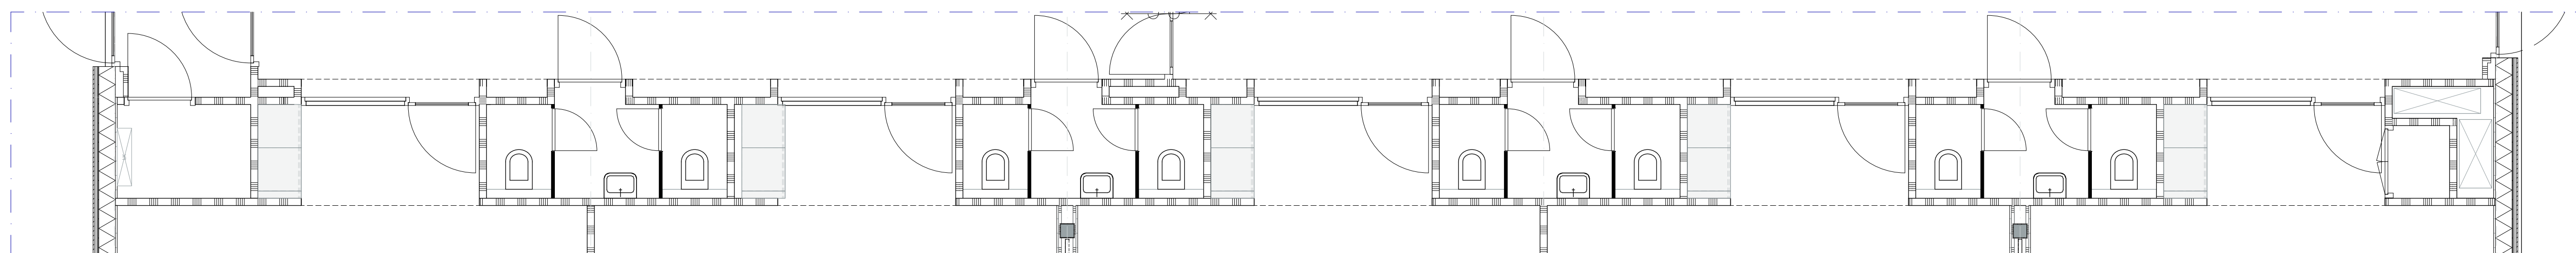



This architectural section drawing illustrates a building facade with five window units. Each unit consists of a large, light-green rectangular pane and a smaller, adjacent pane with a diagonal muntin. The windows are supported by a series of vertical structural elements, likely columns or masonry piers, which are shown in cross-section. Above the windows, a horizontal line represents the roof or ceiling structure, featuring a repeating triangular truss pattern. The drawing is a technical representation, likely for construction or design purposes.

Lokaalwand binnenzijde



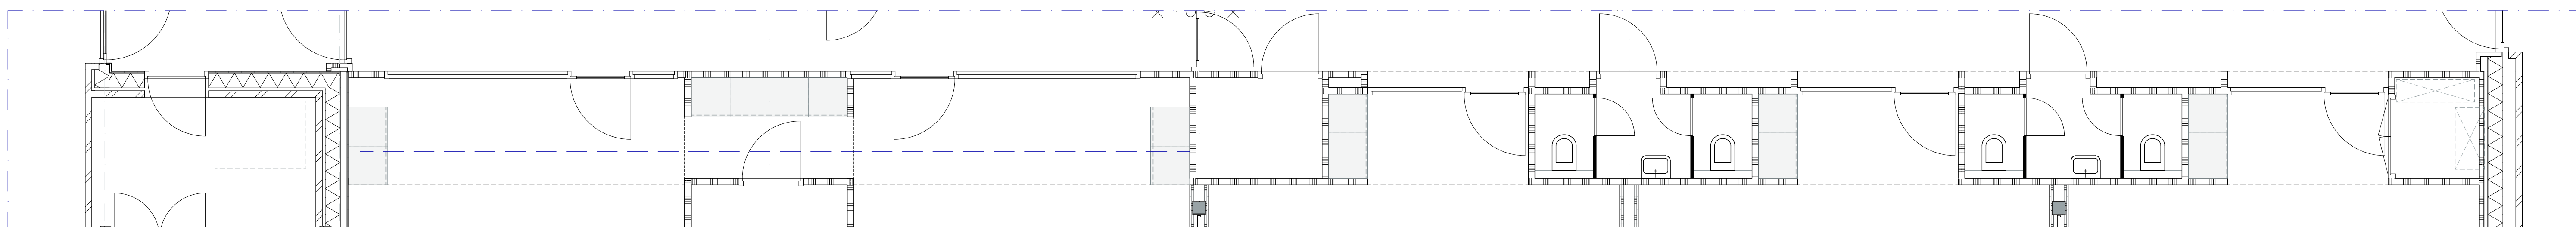
[illegible]

This architectural section drawing illustrates a cross-section of a building's exterior wall and roofline. The drawing features several windows of different sizes and configurations, some with internal mullions or transoms. A dark horizontal band at the top indicates the roof structure. The interior space is divided by vertical lines representing walls or partitions. The drawing uses black outlines for structural elements and light gray shading for certain areas, providing a clear view of the building's internal layout and external appearance from this perspective.

Lokaalwand binnenzijde

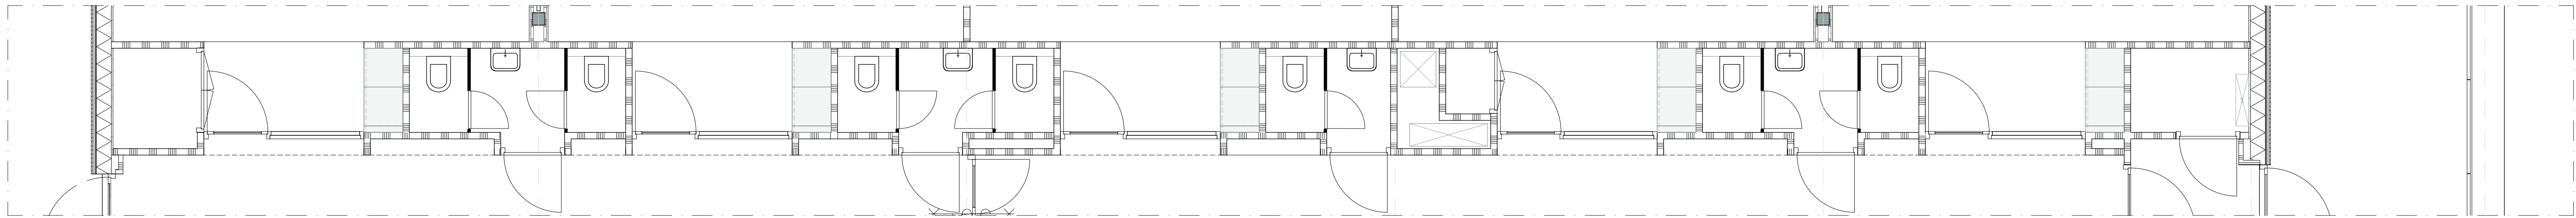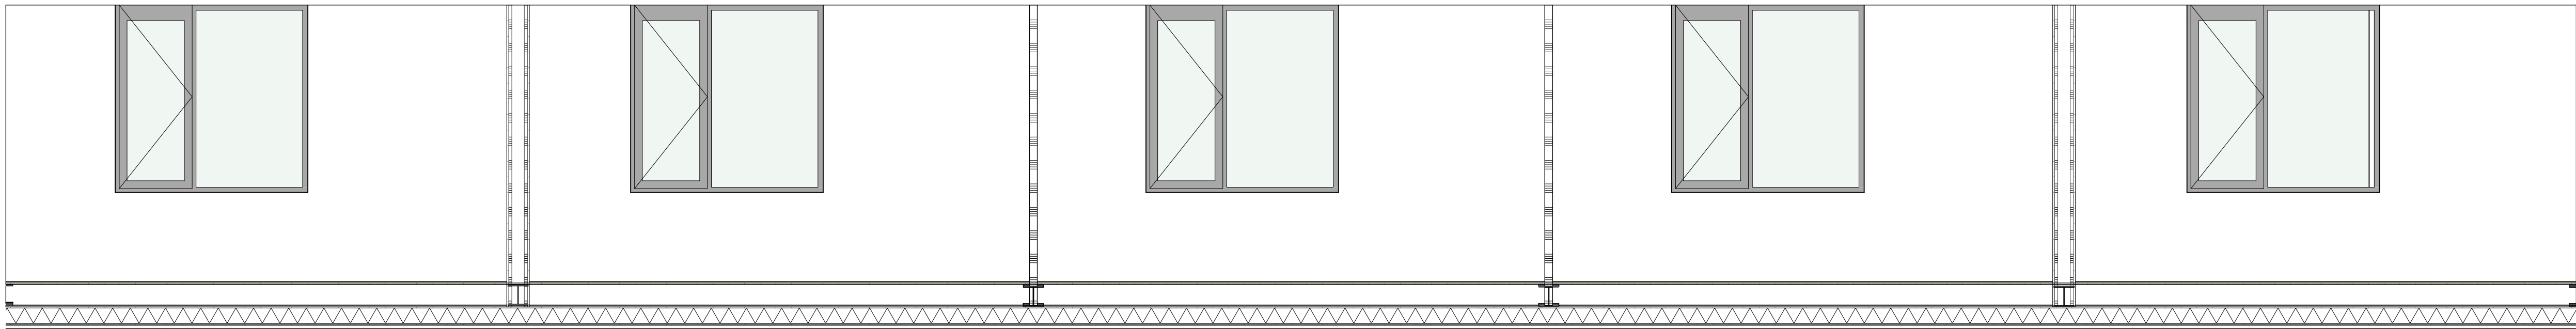


1e verdieping

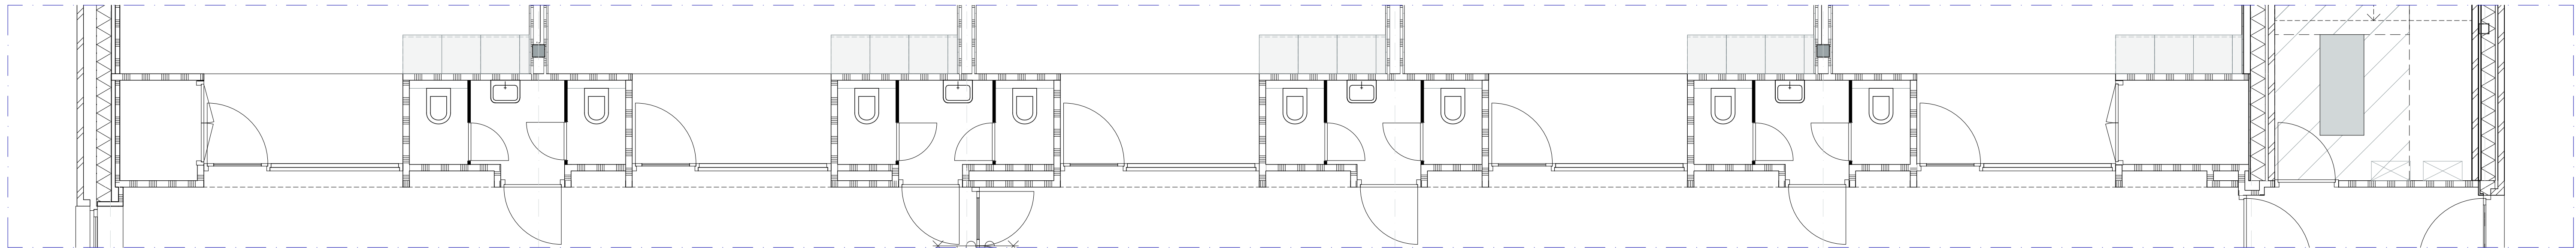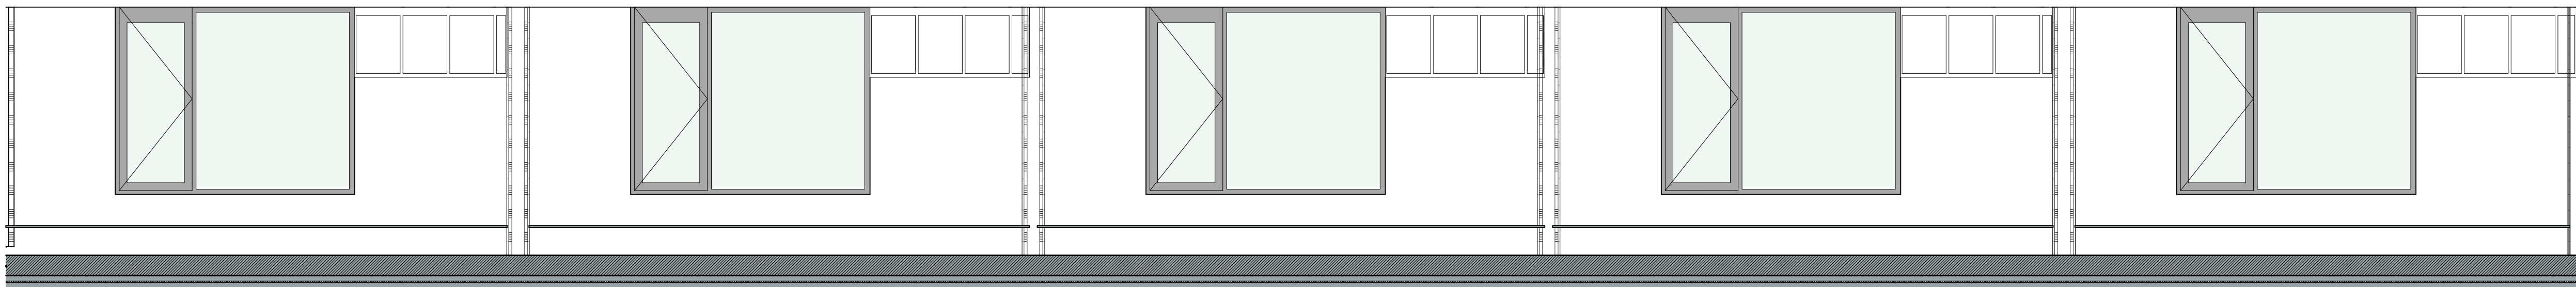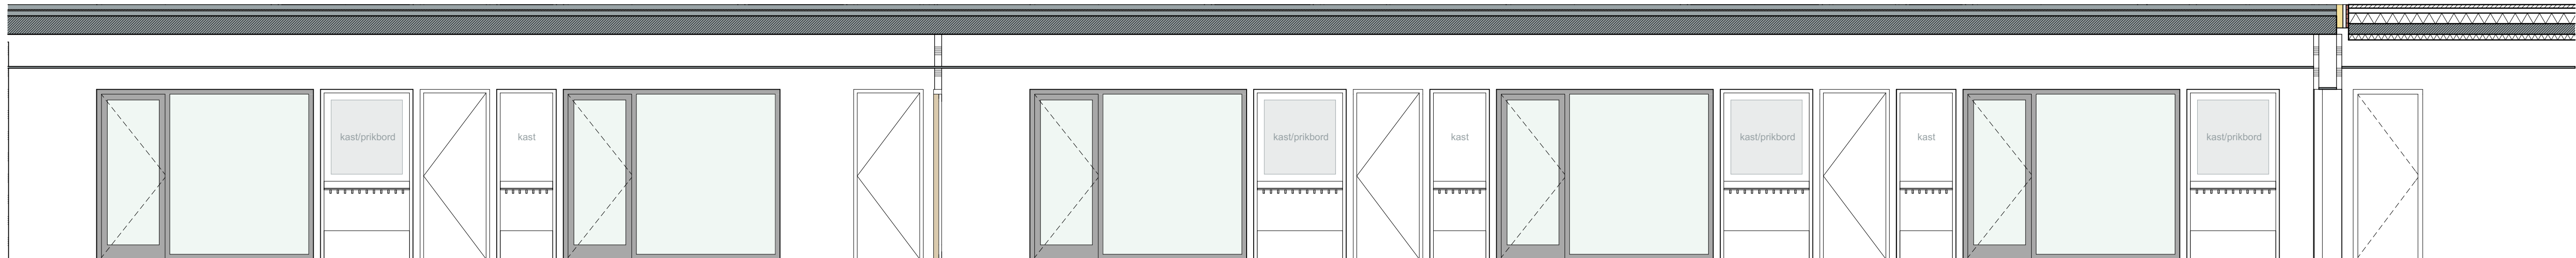



Begane grond




Centraal meubel oostzijde

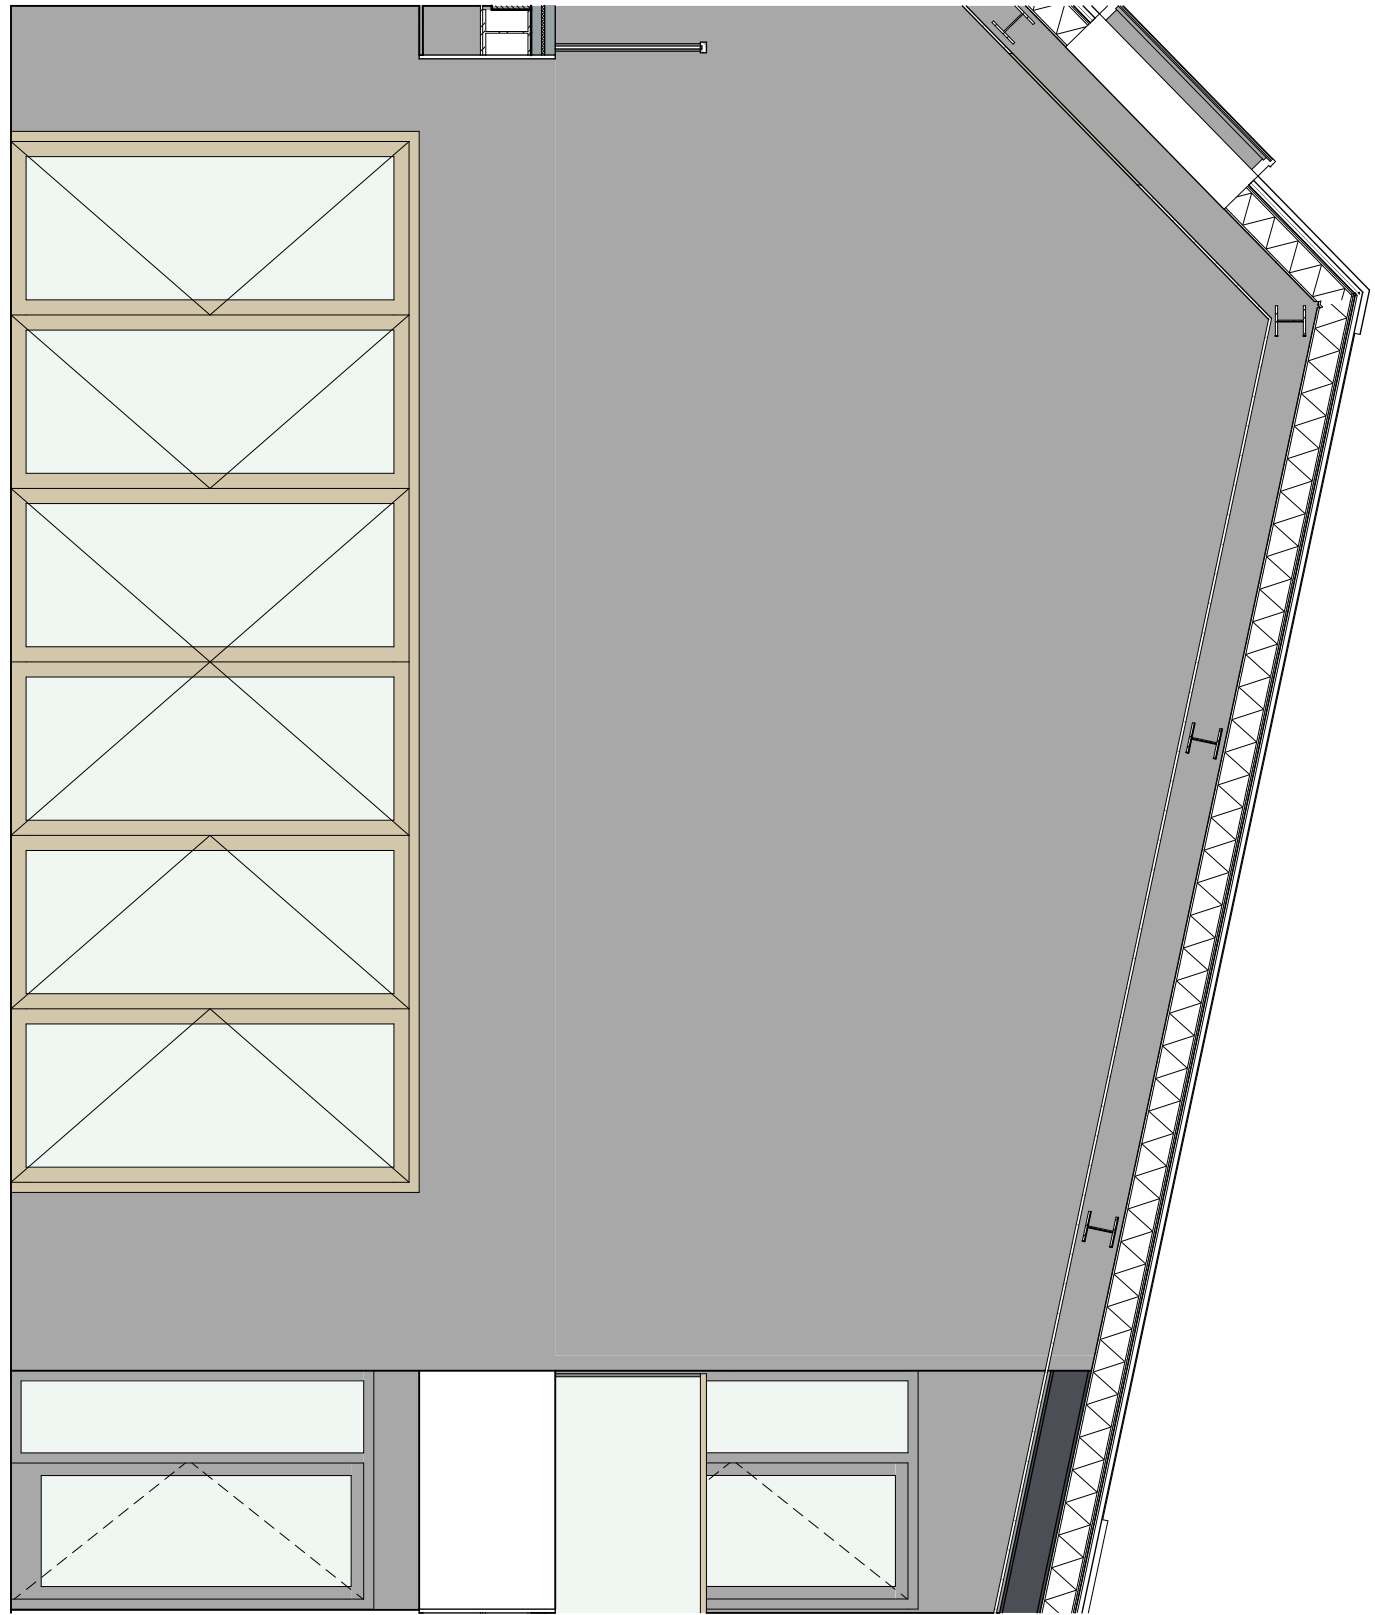


Centraal meubel oostzijde

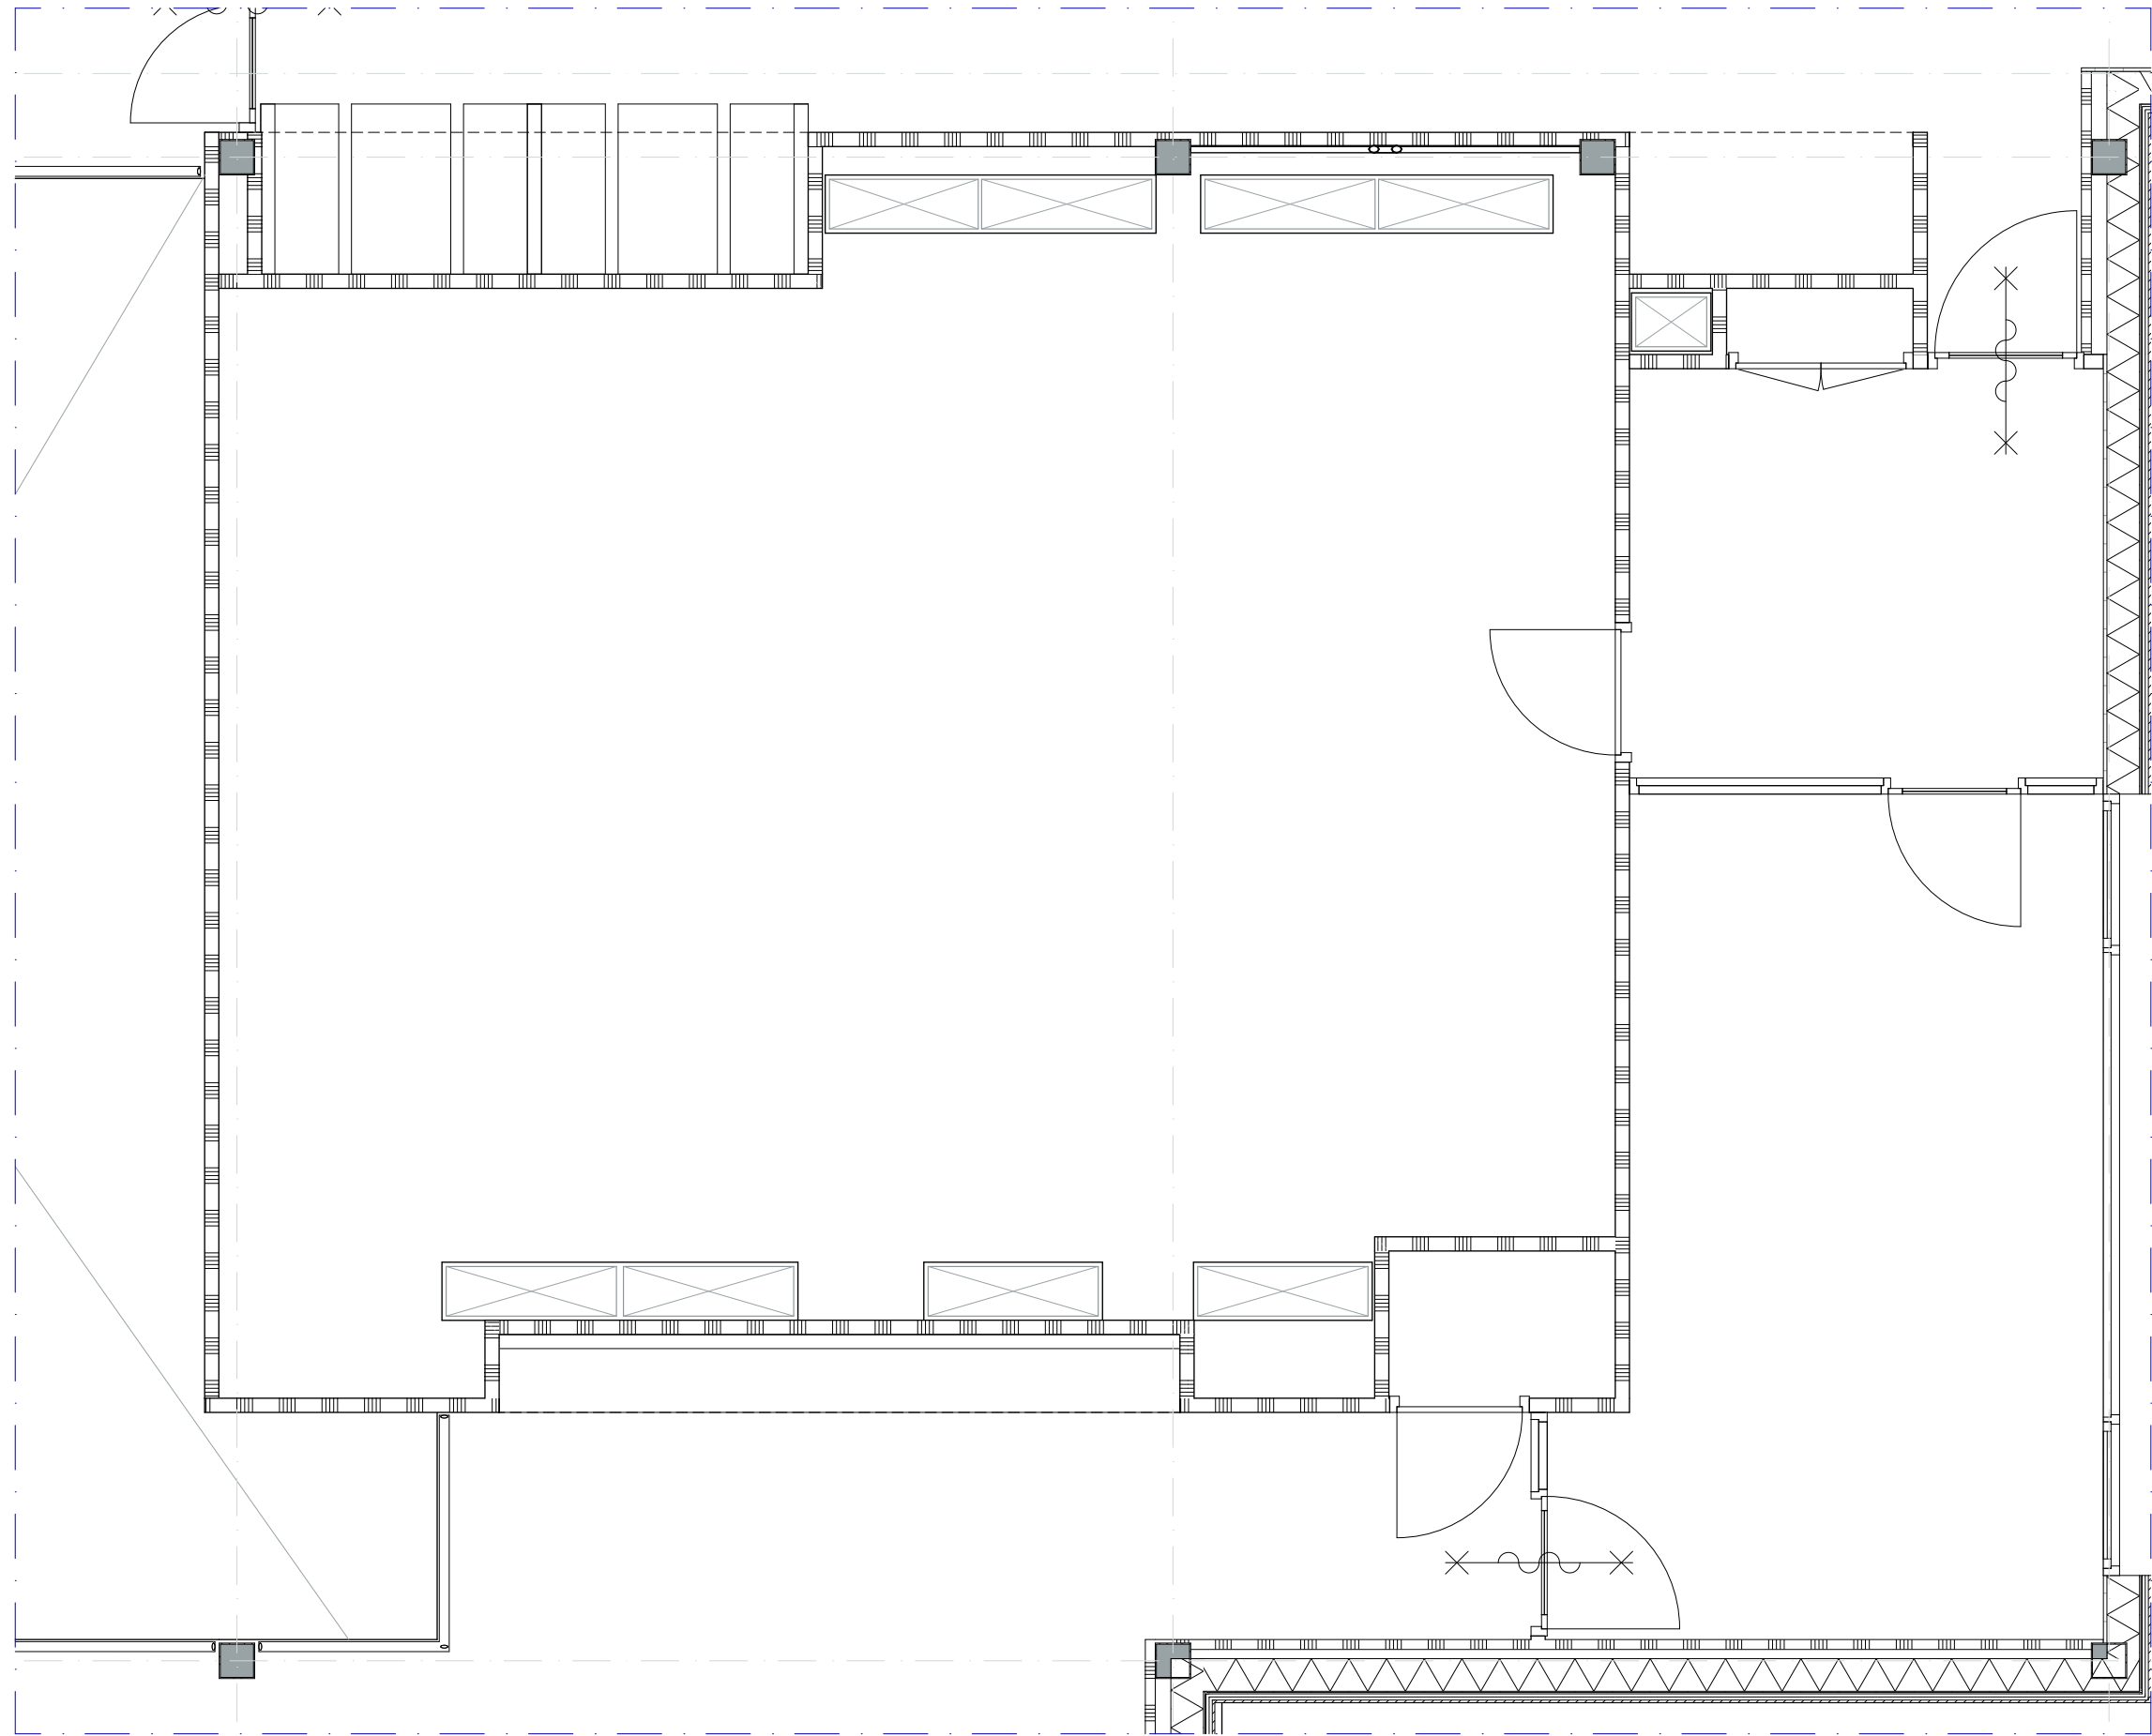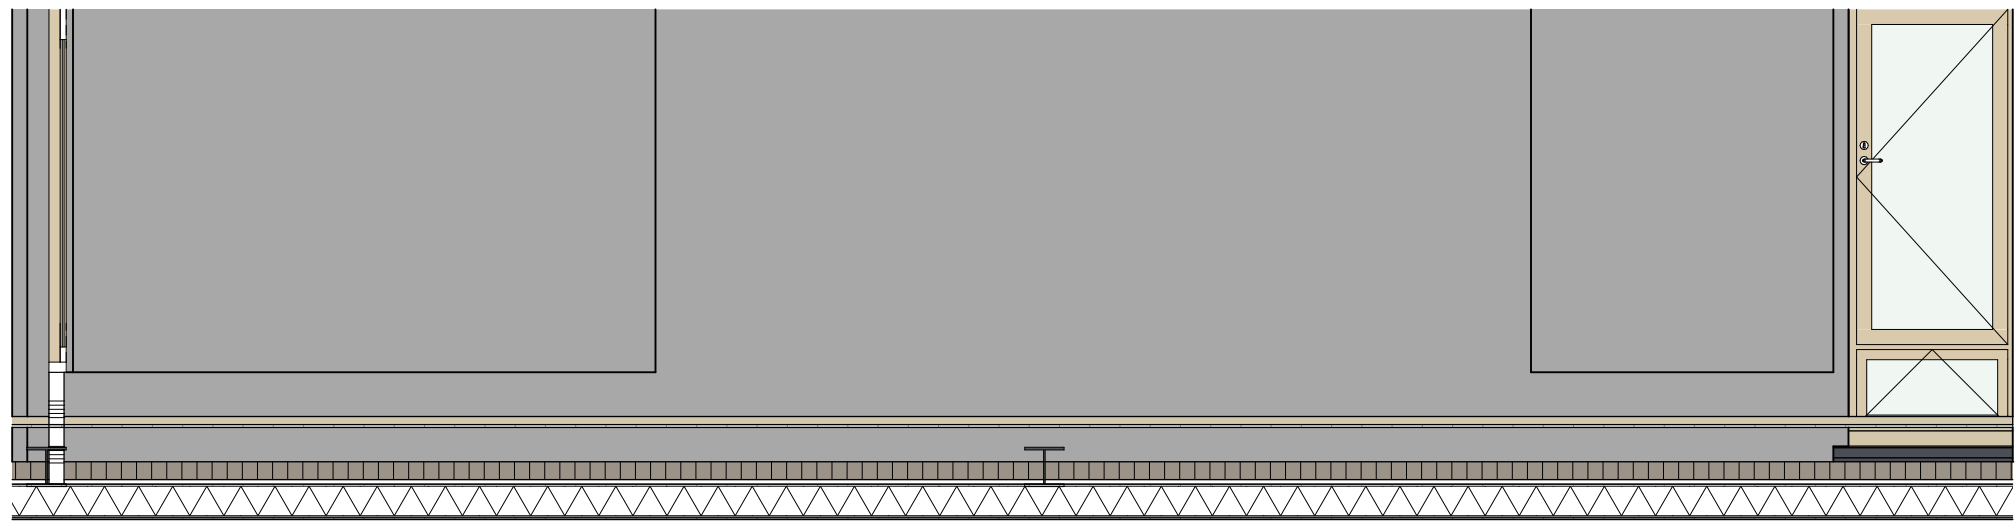

1e verdieping

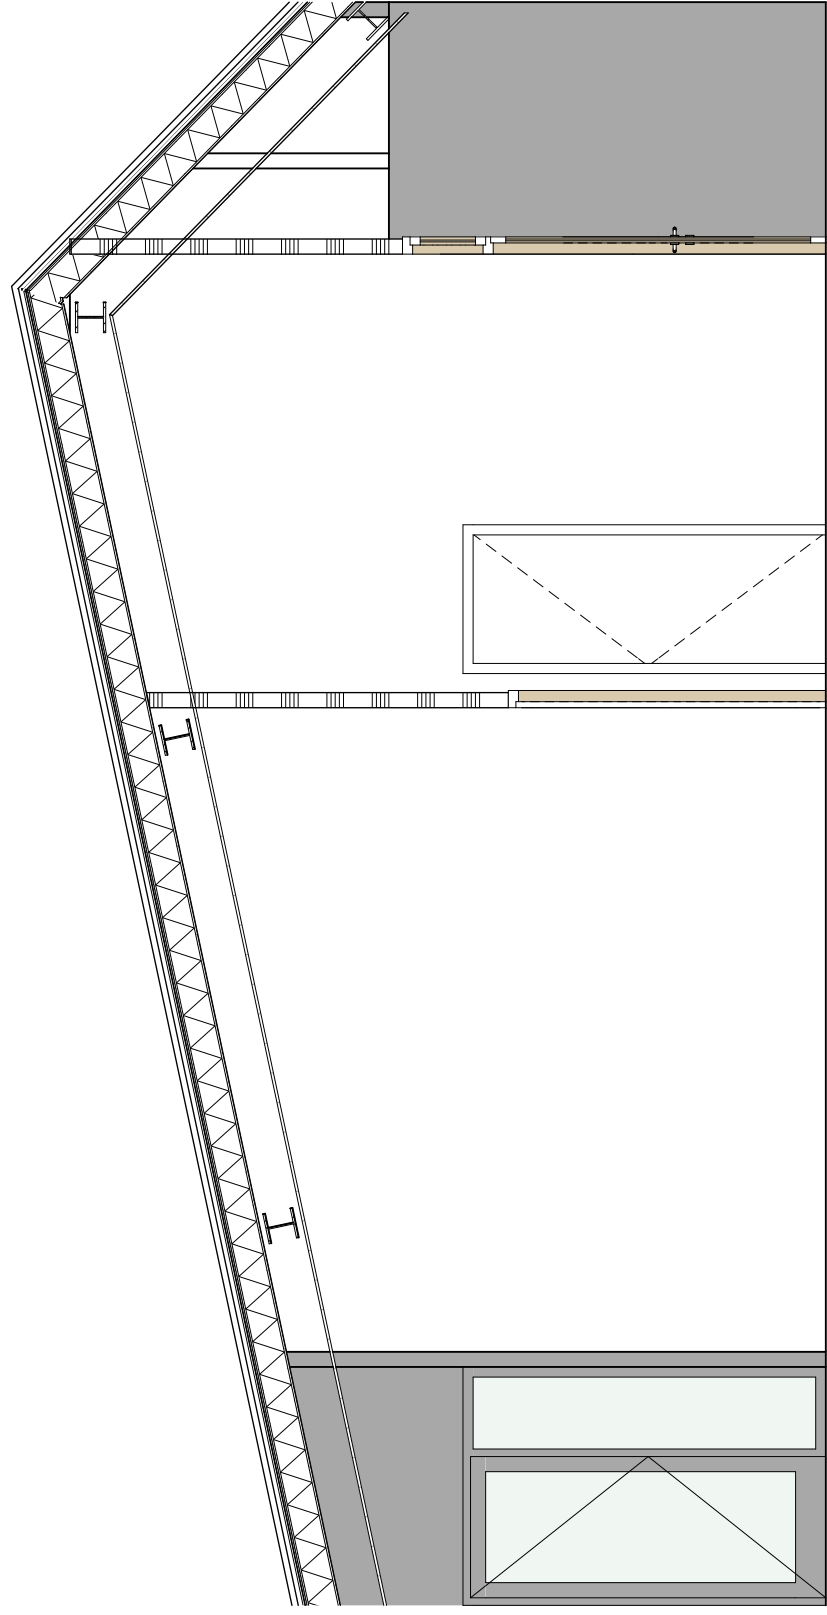


Centraal meubel oostzijde

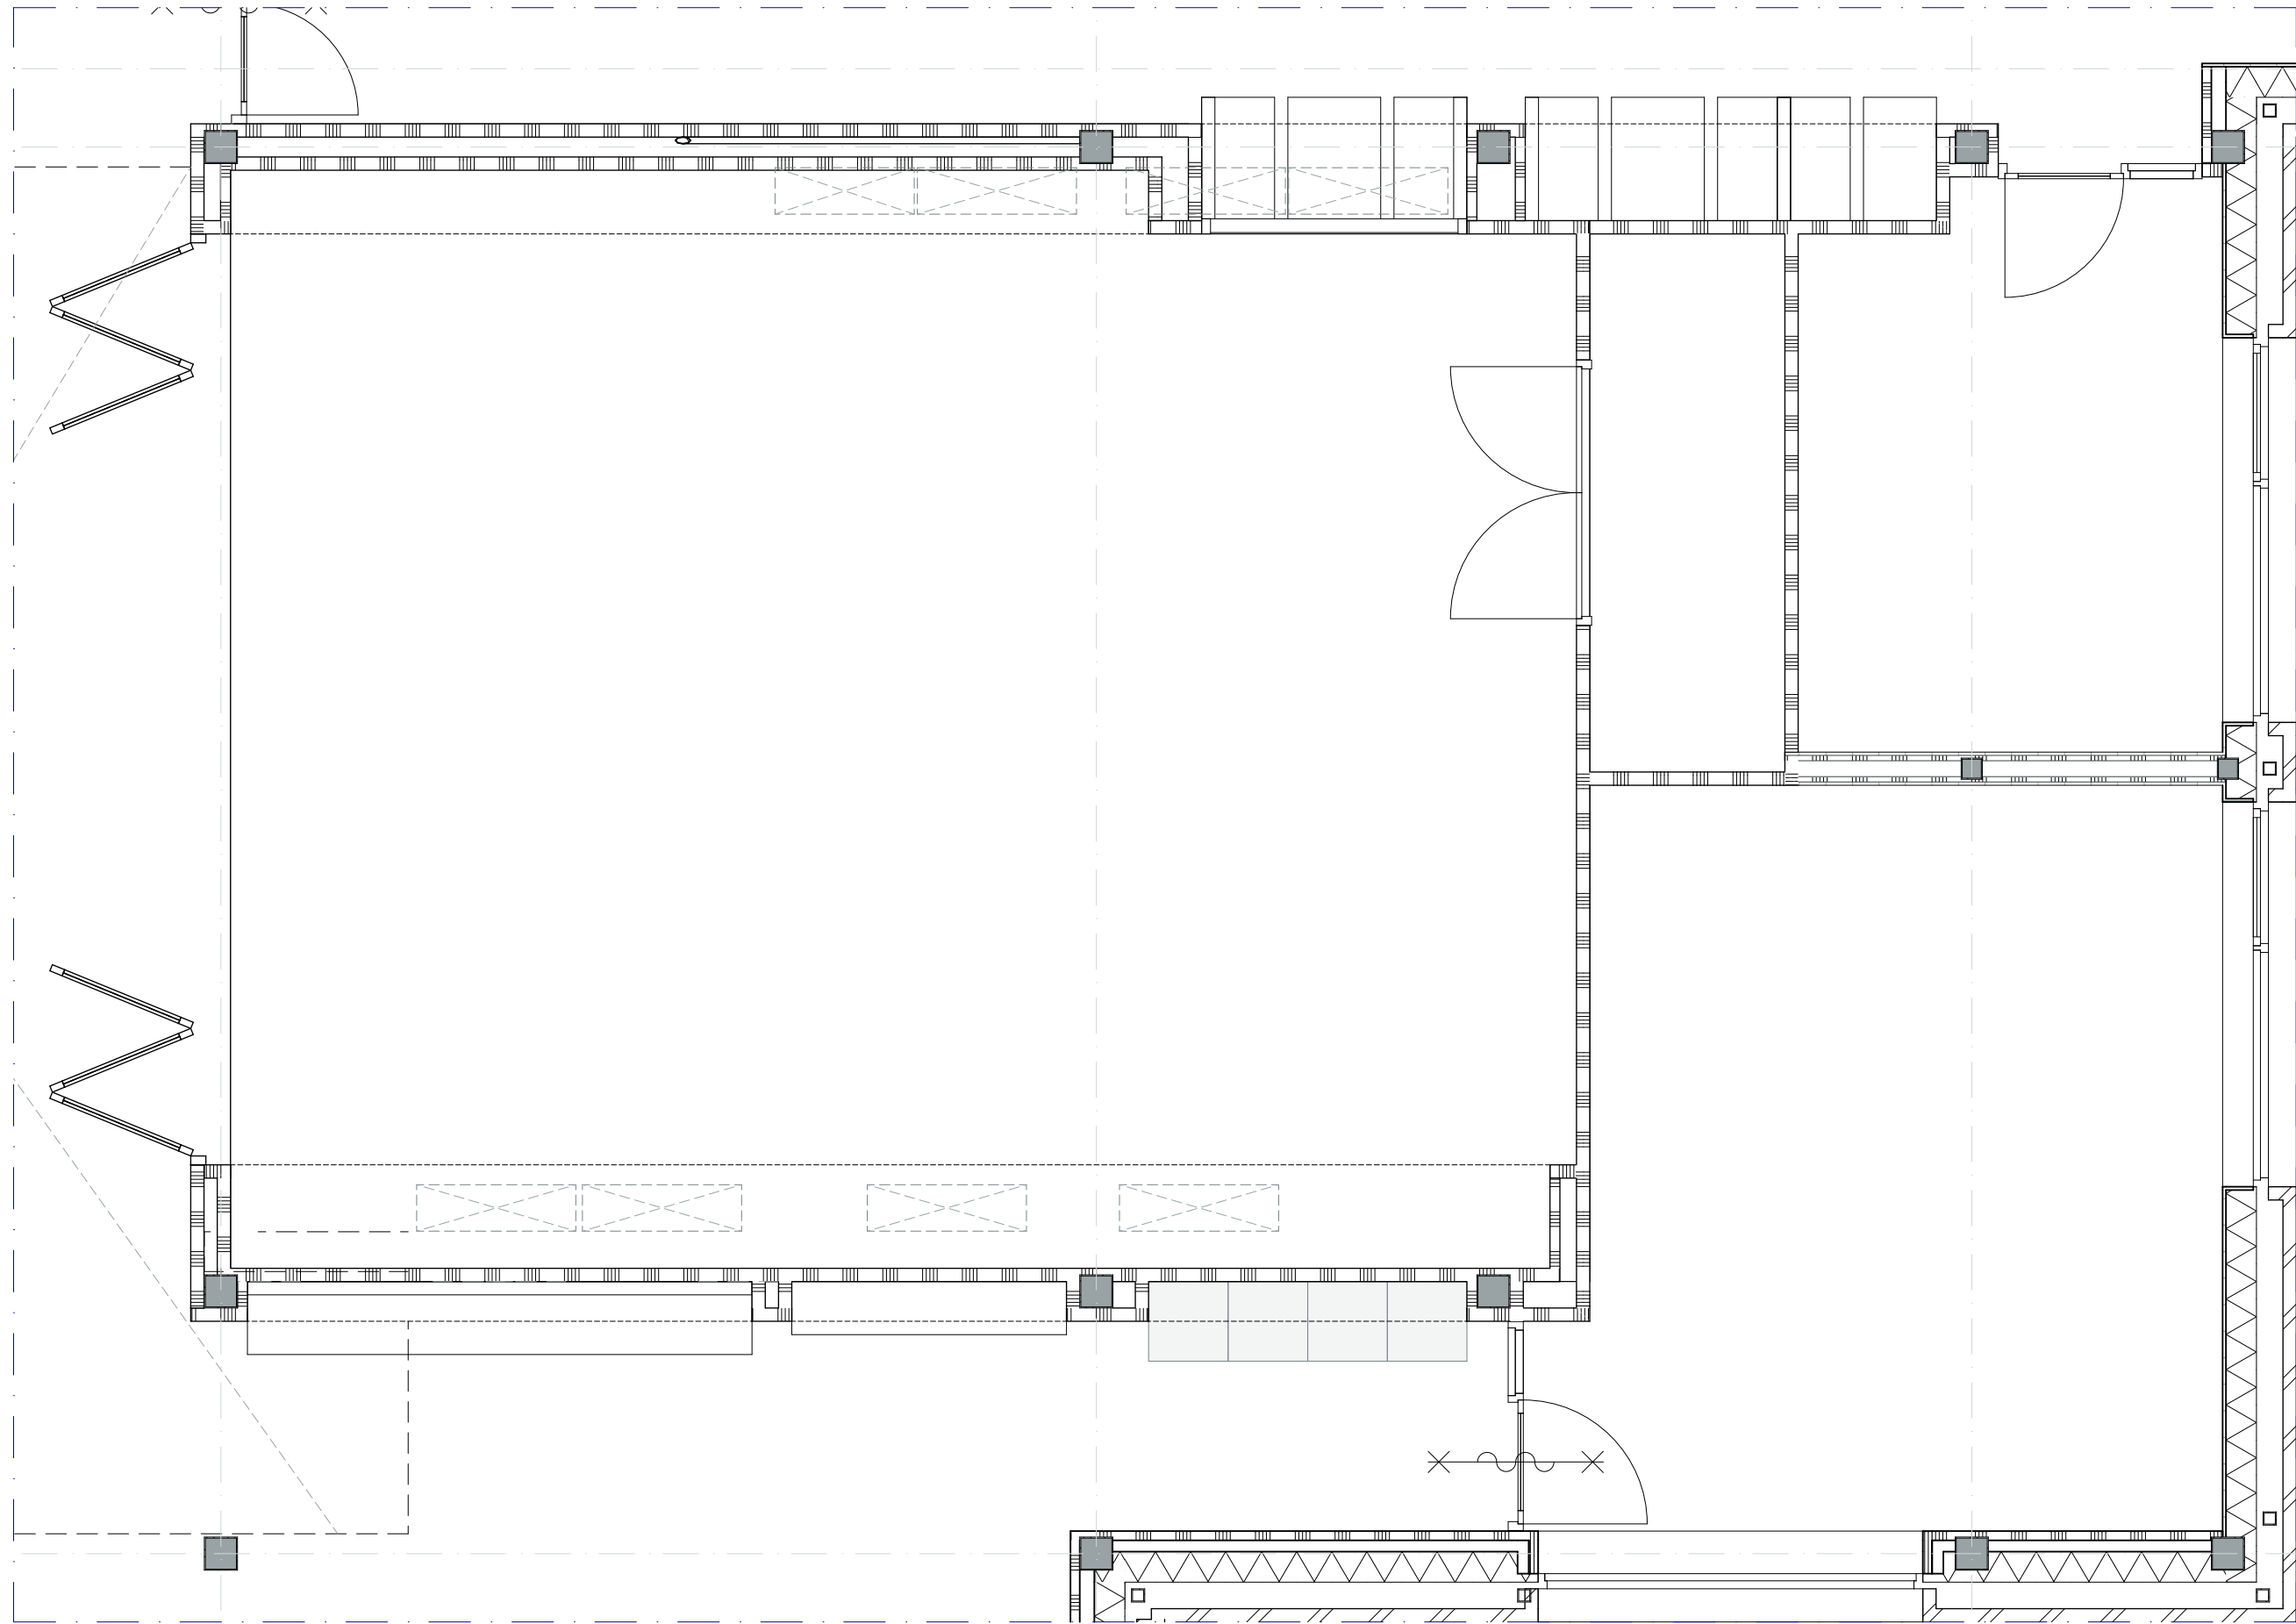


Begane grond

Centraal meubel oostzijde

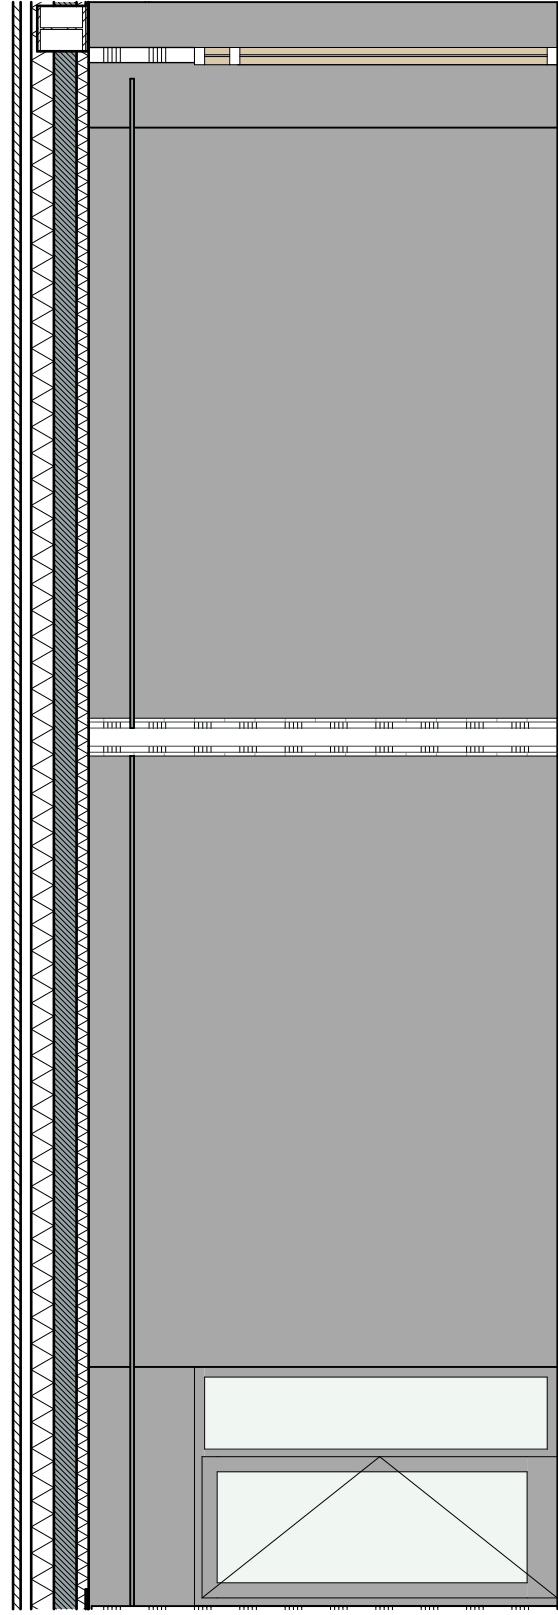

Centraal meubel oostzijde

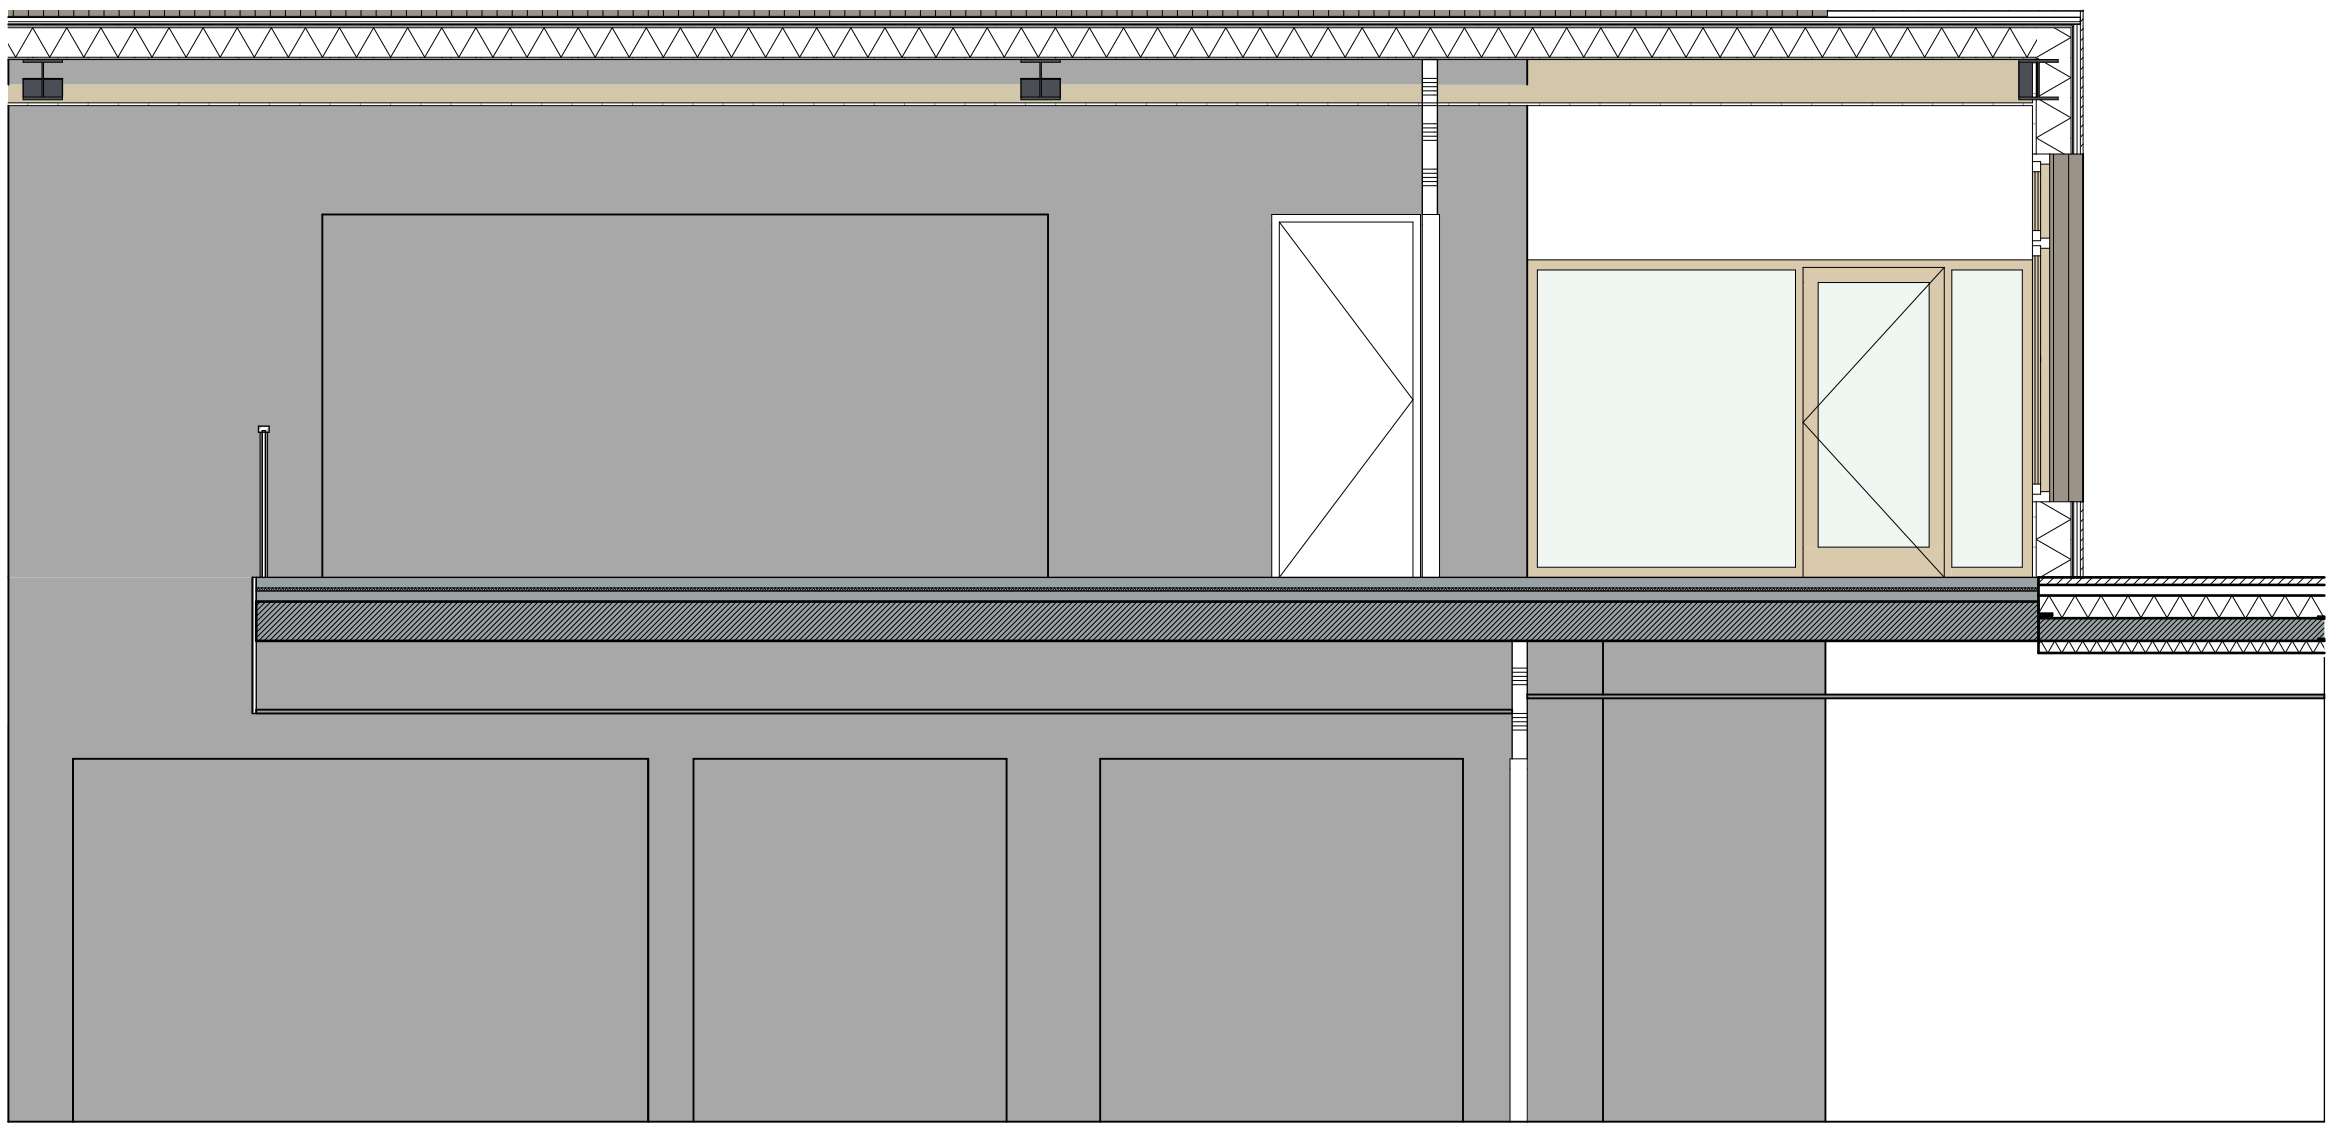

Centraal meubel oostzijde