


The image contains three technical drawings of a bus shelter (abri) type Crlic, scale 1:50, dated 23.08.2014.

- Top Left: Schematisch zij aanzicht (Schematic side view)**
 - Shows a person sitting on a bench inside the shelter.
 - Dimensions: 0.60 (height of the roof structure), 0.51 (height of the bench), 0.73 (width of the bench), 0.10 (width of the shelter base).
 - Labels: reclame (advertisement), info-vitrine (information display), klinker verharding (clay paving), fundatieplaat abri 4.00 x 0.88 x 0.20m (lxbah) (shelter foundation plate).
- Top Right: Schematisch bovenaanzicht (Schematic top view)**
 - Shows the shelter's footprint on the ground.
 - Labels: rijbaan (road), busperronband (bus stop band), 0.60 (width of the shelter), 0.73 (width of the shelter).
- Bottom Left: Schematisch zij aanzicht (Schematic side view)**
 - Shows a person sitting on a bench inside the shelter.
 - Dimensions: 0.60 (height of the roof structure), 0.90 (width of the shelter base).
 - Labels: reclame (advertisement), info-vitrine (information display), klinker verharding (clay paving), fundatieplaat abri 4.00 x 0.88 x 0.20m (lxbah) (shelter foundation plate).
- Bottom Right: Schematisch vooraanzicht (Schematic front view)**
 - Shows the shelter's front elevation.
 - Labels: info-vitrine (information display), 0.25 (height of the shelter), 0.40 (width of the shelter), klinker verharding (clay paving), fundatieplaat abri 4.00 x 0.88 x 0.20m (lxbah) (shelter foundation plate).

Schematische weergave abri type Crlic
 schaal 1:50
 datum: 23.08.2014

Schematische weergave abri
type Crific

schaal 1:50
datum: 23.06.2014

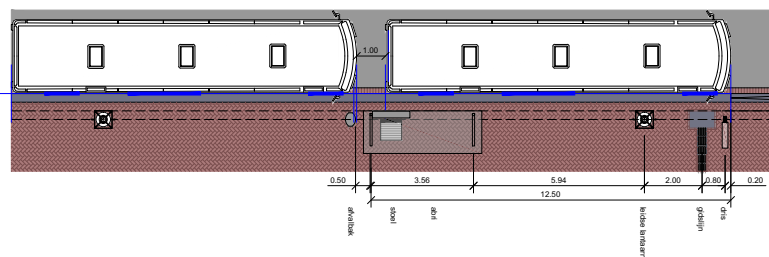

Goot
Trottoirband
- Buitenkant abri in één lijn met de instapmarkering
- Inrichtingselementen gecentreerd op één lijn
(positie lichtmast tov trottoirband bij bushalte is afwijkend van andere lichtmasten)

Bushalte inrichting:

- Abri: type Crific, JC Decaux (aangepaste variant), uitgevoerd in RAL7016
- Stoel: type Canapé Retro Stiel, (met aangepaste fundering onder maaiveld), staanders: RAL7016
- Afvalbak: type Constructio 100, met plasticzakhouter, RAL7016

Project					
Breestraat					
Bouwwerk					
Bushalte inrichting, Breestraat 1e fase					
Gepland door	Gepland door	Best	Bestel	Baanwettelijk	Baanwettelijk
WV	WV	05	16	16	16
23.05.2014	23.05.2014	110	110	110	110
Gemeente Leiden		Leiden		P-05	

