


SECOND FLOOR

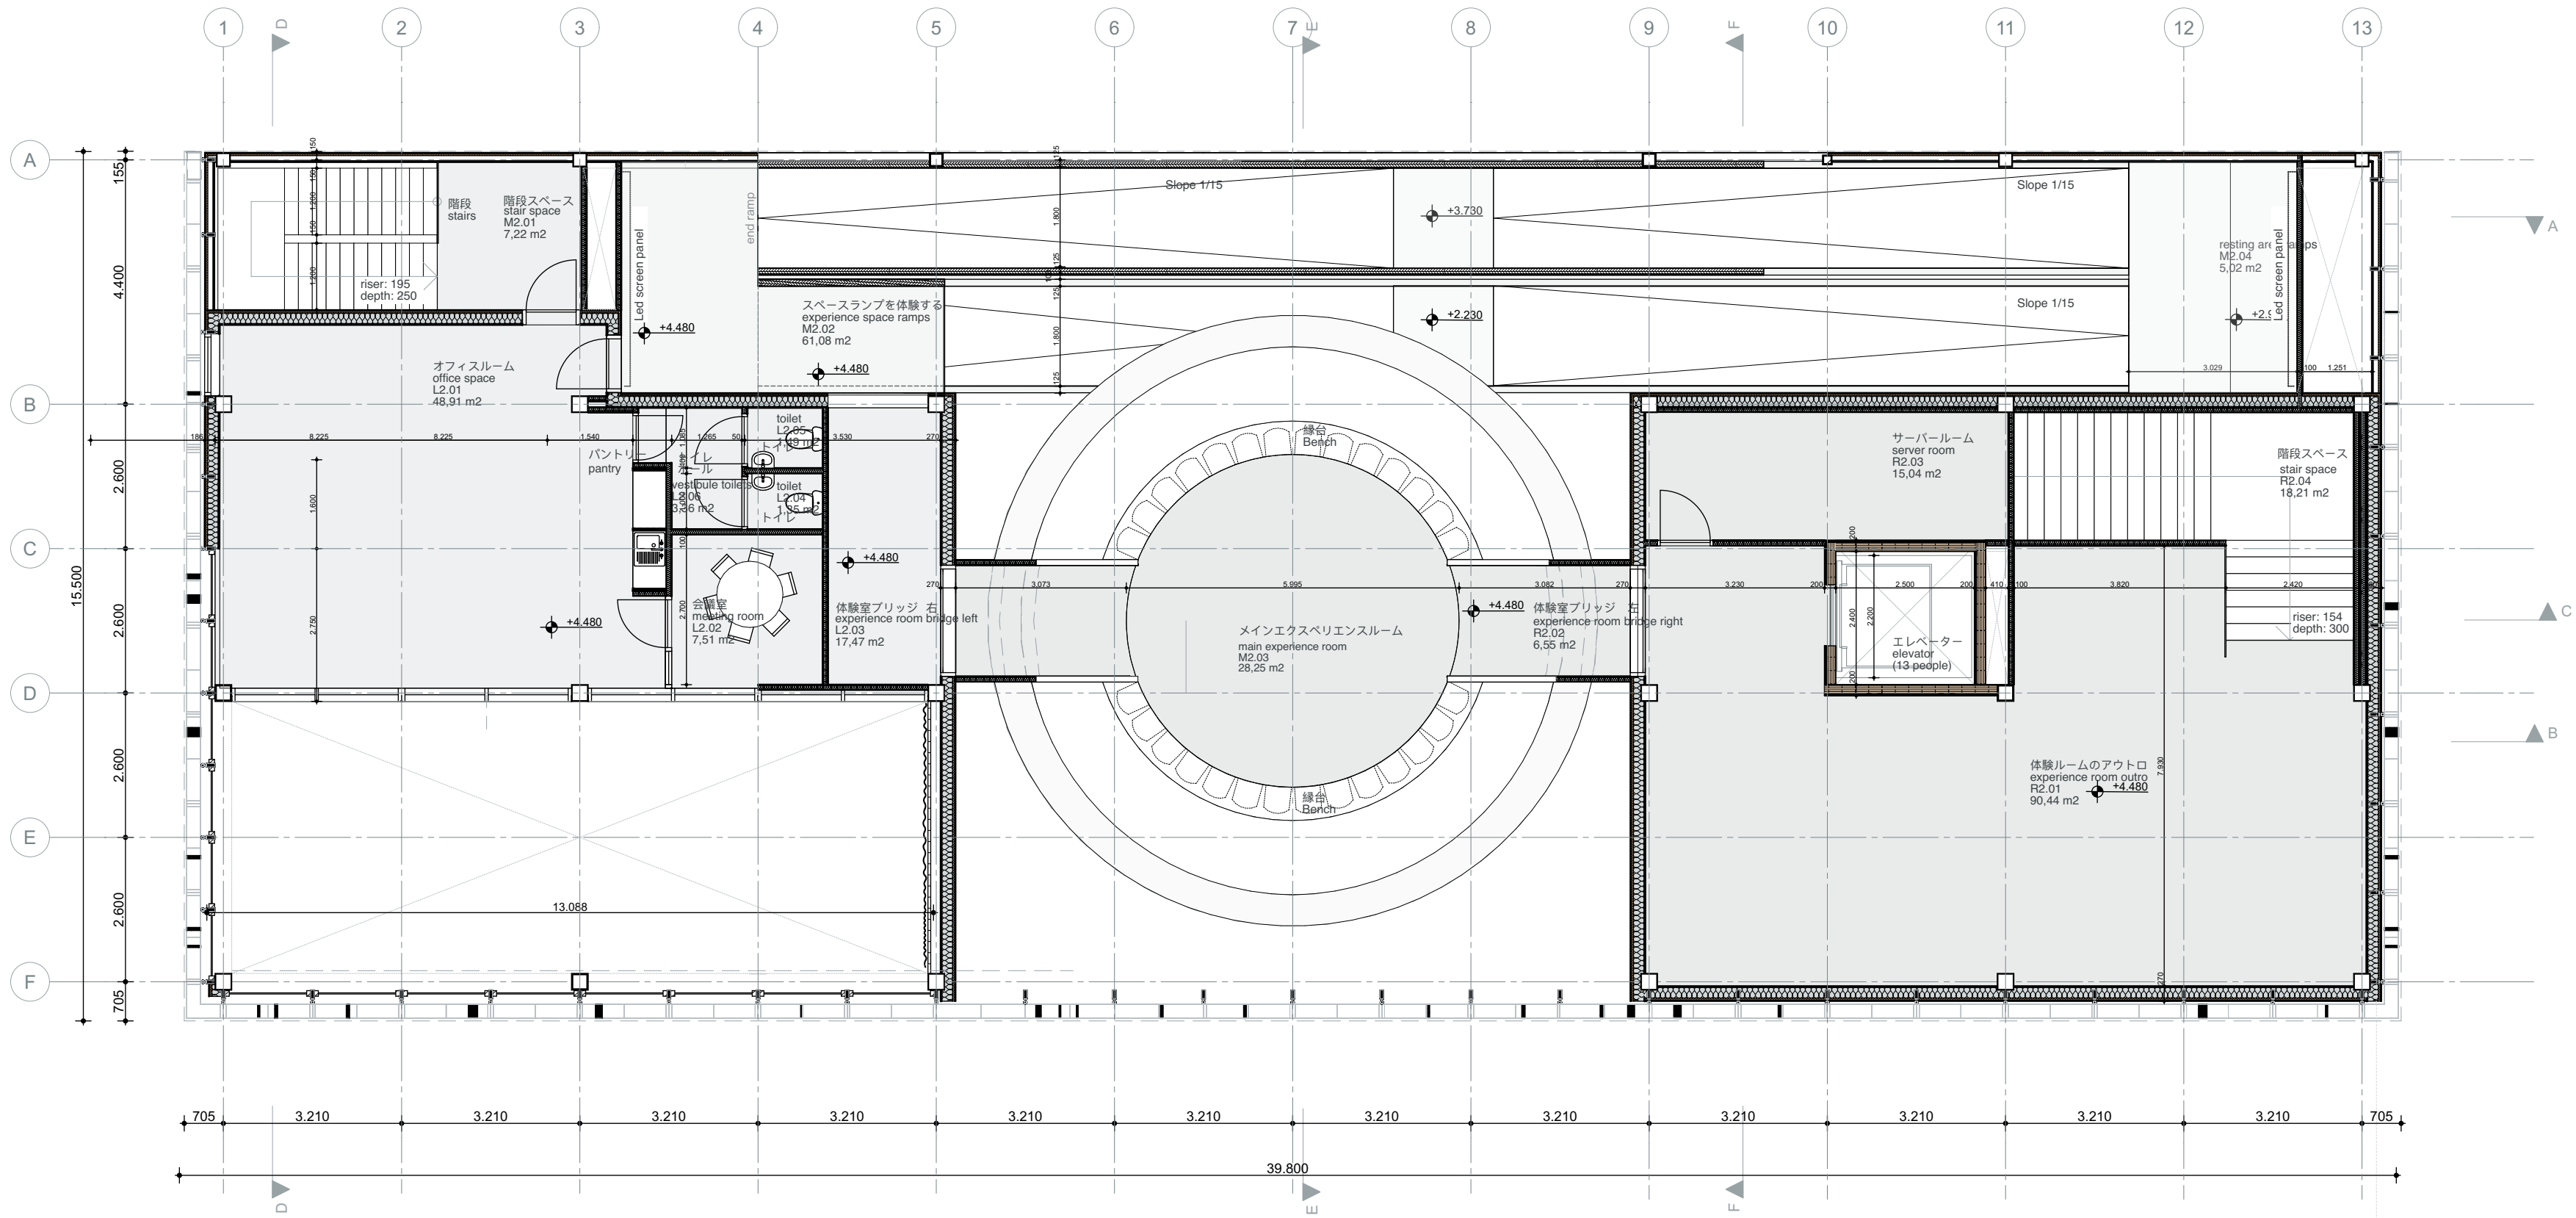

LEGEND / レンボイ

STRUCTURE (FLOORPLAN) / 構造図

- steel column 300x300mm
鉄柱 300x300mm
- steel column 300x100mm
鉄柱 300x100mm

STRUCTURE (SECTION) / 構造体

- steel beam
スチールビーム

DOORS, WINDOWS / ドア、窓

- wooden window frames
木製窓枠
- wooden doors
木戸
- wooden sliding doors
板戸

FLOOR (SECTION) / フロア

- polished stainless steel
25mm wood fibreboard insulation
110mm CrossLaminatedTimber
200mm wood fibreboard insulation
- 2mm linoleum
13mm gypsum fibreboard
25mm wood fibreboard insulation
240mm CrossLaminatedTimber
- 5mm sisal carpet
50mm auto levelling concrete
300mm concrete
2150mm EPS insulation
- 磨かれたステンレス鋼
25mm木質繊維板断熱材
110mmクロスラミネートティンバー
200mm ウッドファイバーボード断熱材
- 2mmリノリウム
13mm 石膏ファイバーボード
25mm木質繊維板断熱材
240mm クロスラミネートティンバー
- 5mmサイザル絨毯
50mm 自動レベリングコンクリート
200mmコンクリート
2150mm EPS断熱材
- 200mm 地球
100mm床材植物地球
150mm地面を閉じる繊維

WALLS (FLOORPLAN / SECTION) / 壁 (平面図・断面図)

- 12mm bio composite panel
40mm wood fibreboard insulation
200mm celulose insulation
12mm gypsum fibreboard
3mm gypsum plaster
- 12mm バイオ複合パネル
40mm ウッドファイバーボード断熱材
200mmセルロース断熱材
12mm石膏ファイバーボード
3mm石膏プラスター
- 12mm gypsum fibreboard
76mm celulose insulation
12mm gypsum fibreboard
- 250mm lamella ESKA board
- perforated textile screen
- bio composite panel
- 200mmガラス繊維バップル
50mm吊り天井
磨かれたステンレス鋼

CEILING (SECTION) / 天井構造

- 200mm glass fiber baffles
50mm suspended ceiling
polished stainless steel

CHECK ALL SIZES IN WORK

DATE 2024-01-30
SCALE 1:100
SUBSET General Design
PLANE Second Floor
PROJECT 22.604 - The Netherlands Pavilion
Expo 2025 Osaka

ARCHITECT RAU
Hamerstraat 3 1021 JT Amsterdam
T +31 20 419 02 02 E info@rau.eu
CLIENT Rijksdienst voor Ondernemend Nederland

FASE

General Design

PLANE
NUMBER

22.604-120

RAU