




Architectural drawing showing a site plan or map with various labels and dimensions. The drawing includes a large rectangular area with internal divisions, a circular feature, and a cross-shaped structure. The drawing is oriented horizontally on the page.

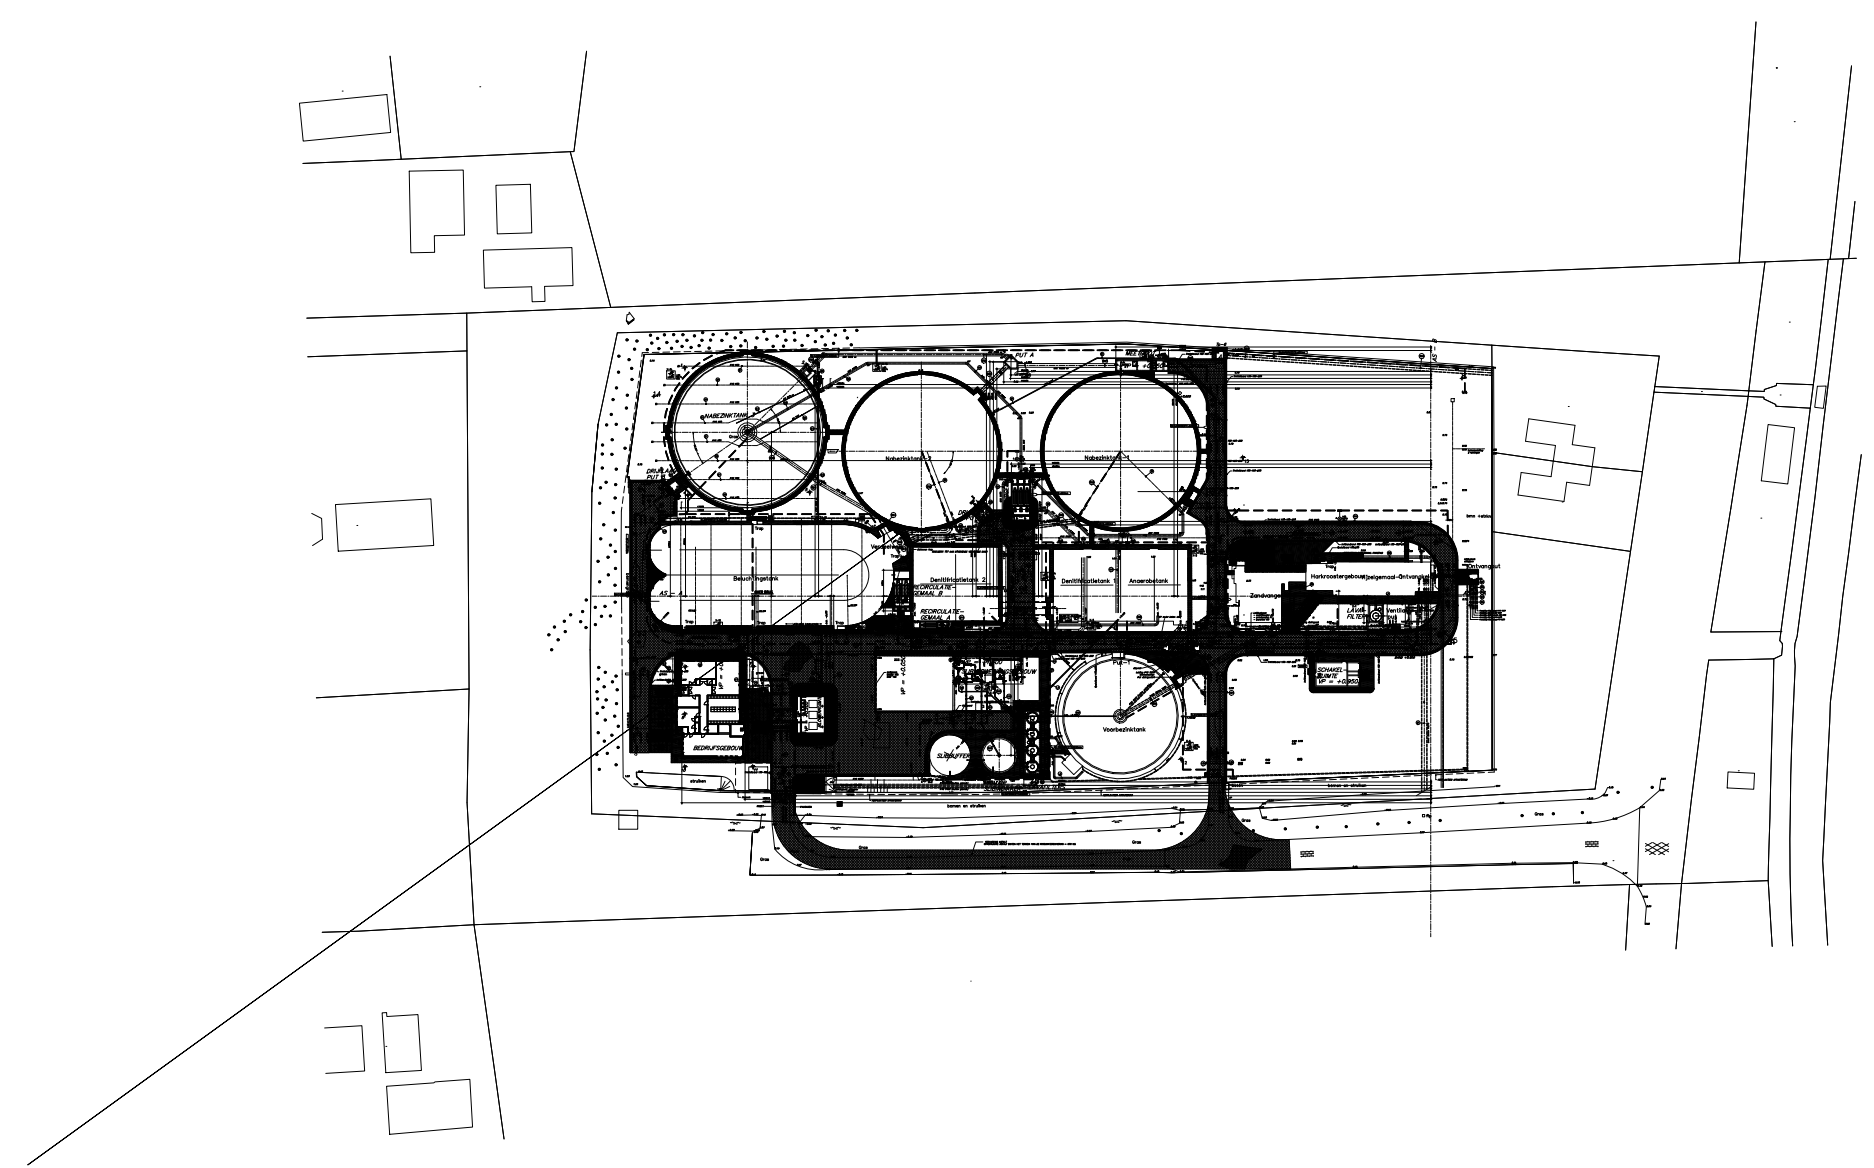

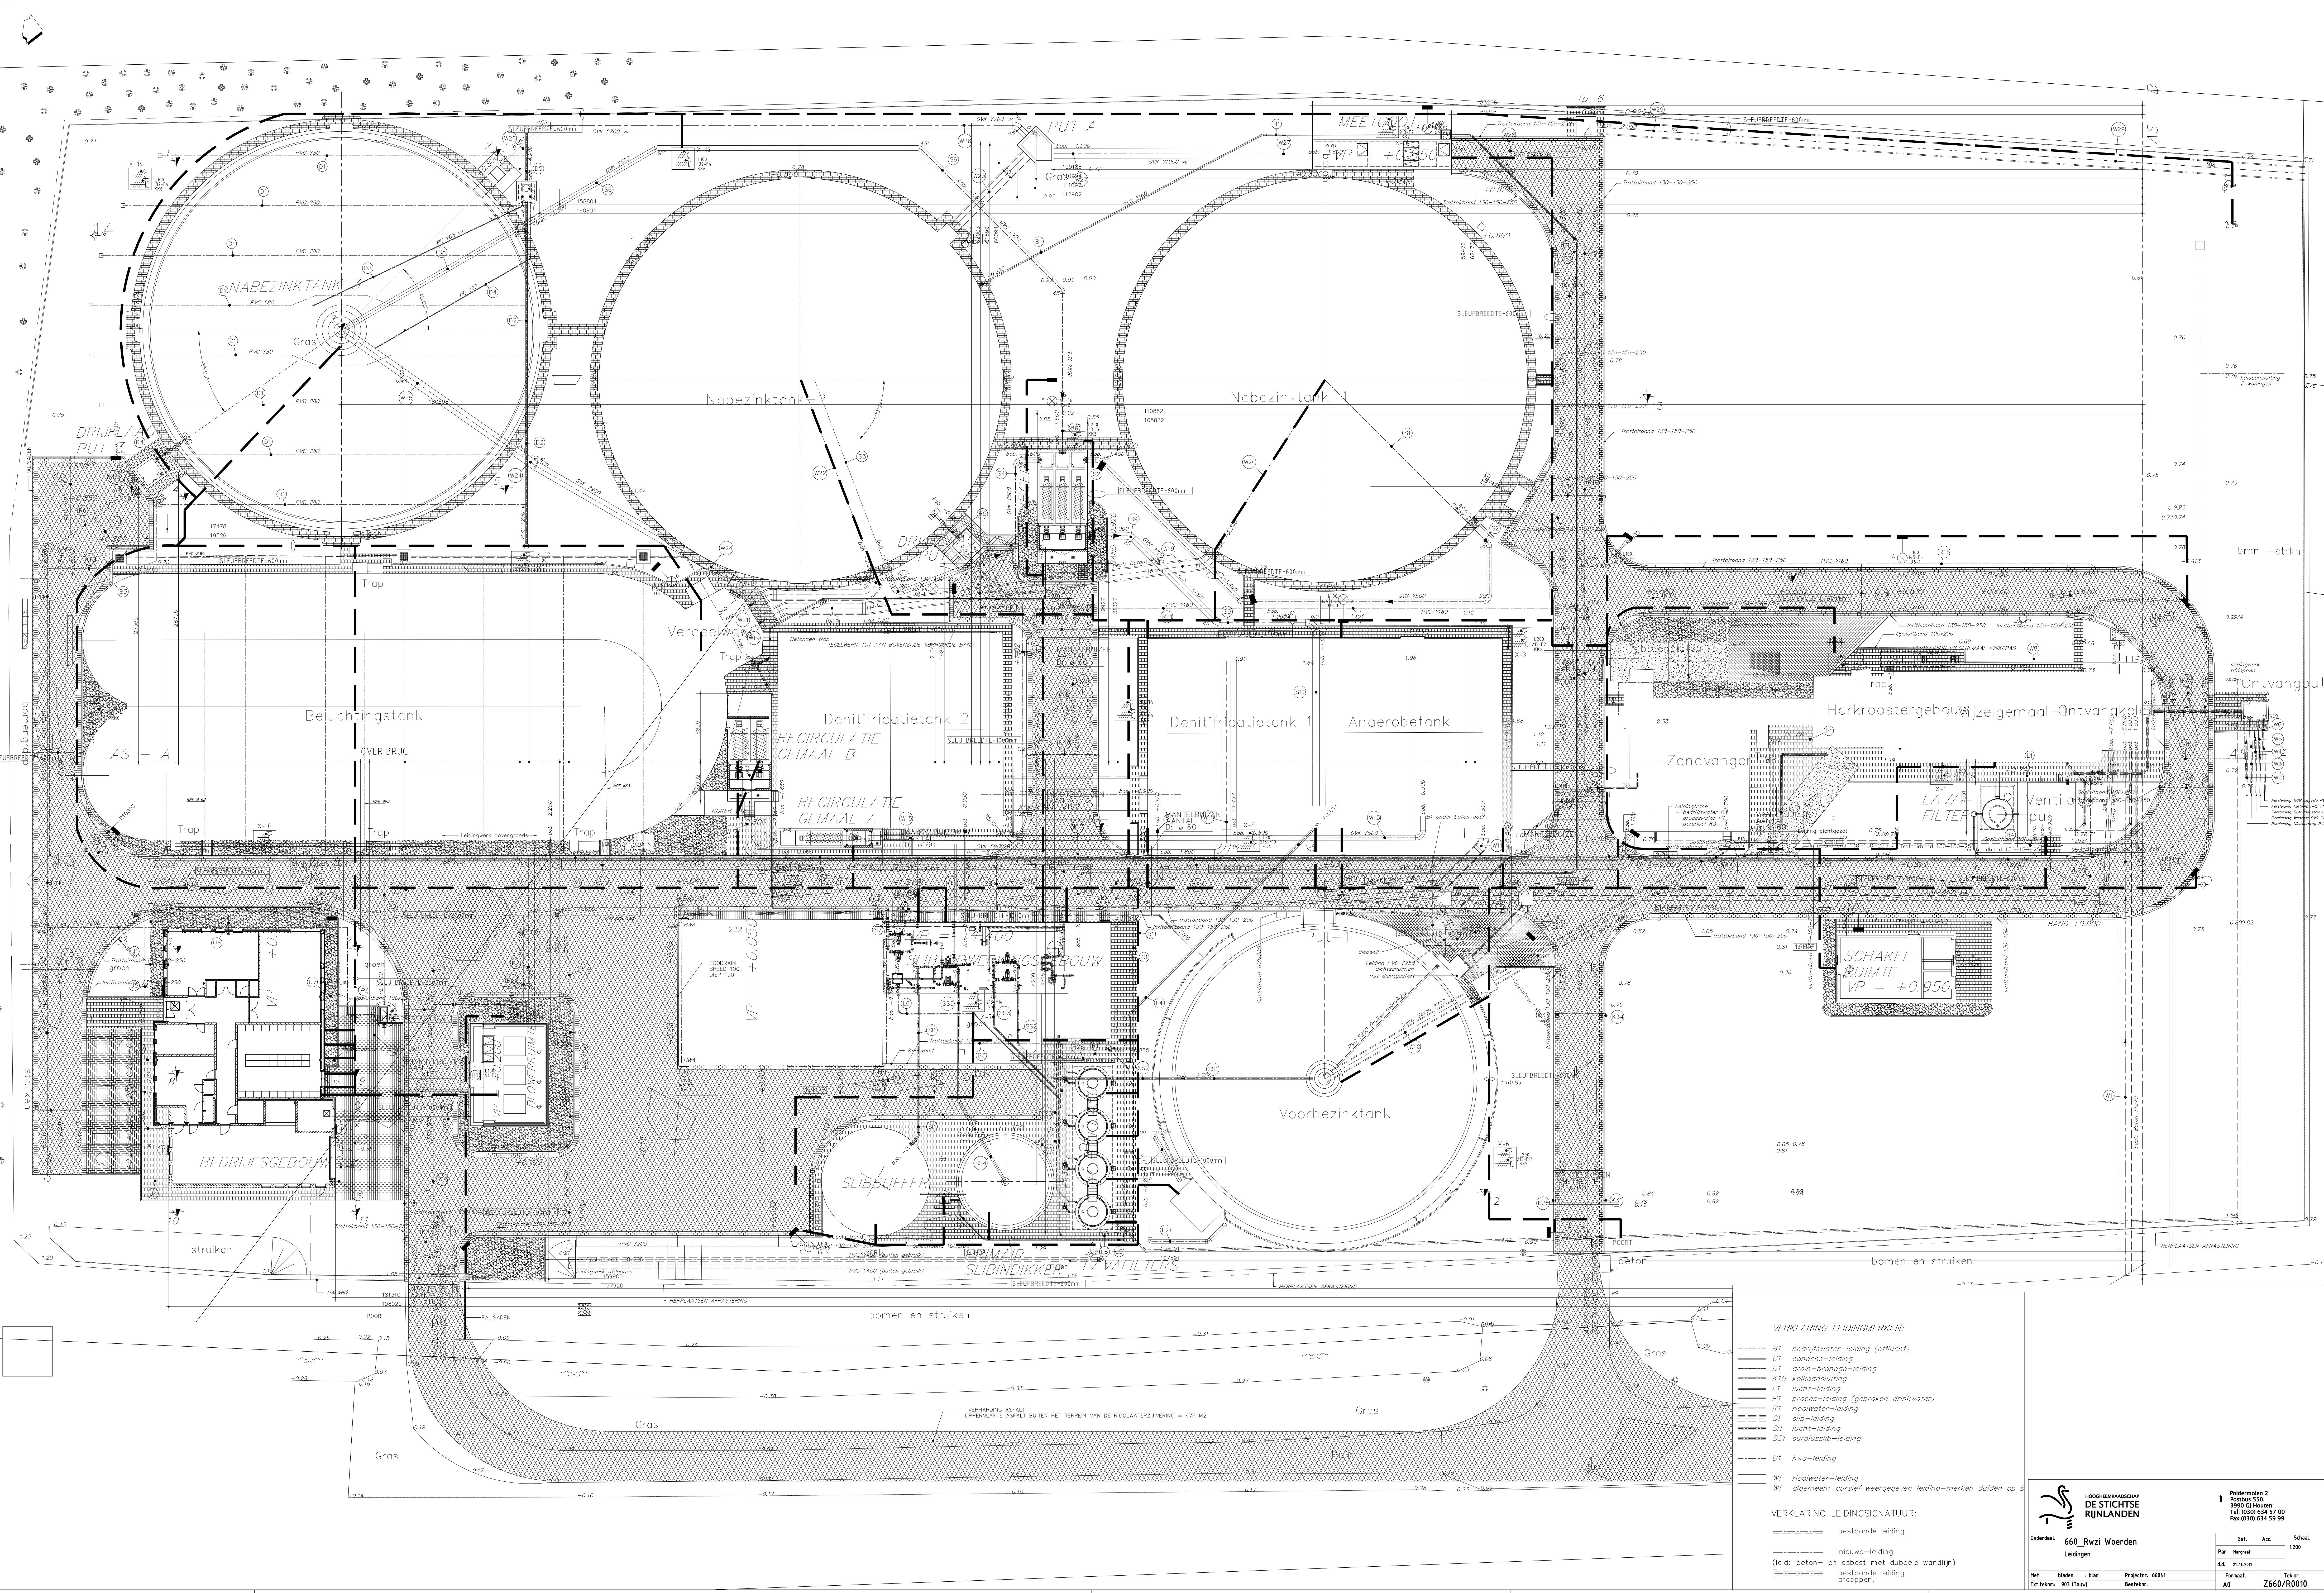

- VERKLARING LEIDINGMERKEN:**
- B1 bedrijfswater-leiding (effluent)
 - C1 condens-leiding
 - D1 drain-bronze-leiding
 - K10 kalkaansluiting
 - L1 lucht-leiding
 - P1 proces-leiding (gebroken drinkwater)
 - R1 rioolwater-leiding
 - S1 slib-leiding
 - S11 lucht-leiding
 - SS1 surplus-slib-leiding
 - U1 hwa-leiding
 - W1 rioolwater-leiding
 - W1 algemeen: cursief weergegeven leiding-merken duiden op b

- VERKLARING LEIDINGSIGNAATUUR:**
- bestaande leiding
 - nieuwe-leiding
 - (leid: beton- en asbest met dubbele wandlijn)
 - bestaande leiding uitdroppen

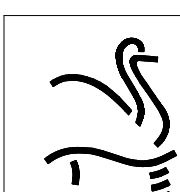

H2O SCHIEDAMSCHE WATERLEIDINGMAATSCHAPPIJ
DE STICHTSE RIJNLANDEN

Onderdeel: **660_Rwzi Woerden**
Leidingen

Met: **bladen**
Crt: **10mm**

Projectnr: **660L1**
Bestemm:

Get: **Acc.**
Par: **Regent**
dd: **24-10-2011**
Formaat: **A0**

Schaal: **1:200**
Tekst: **Z660/R0010**