V-1-0 PROFILE DRAWING

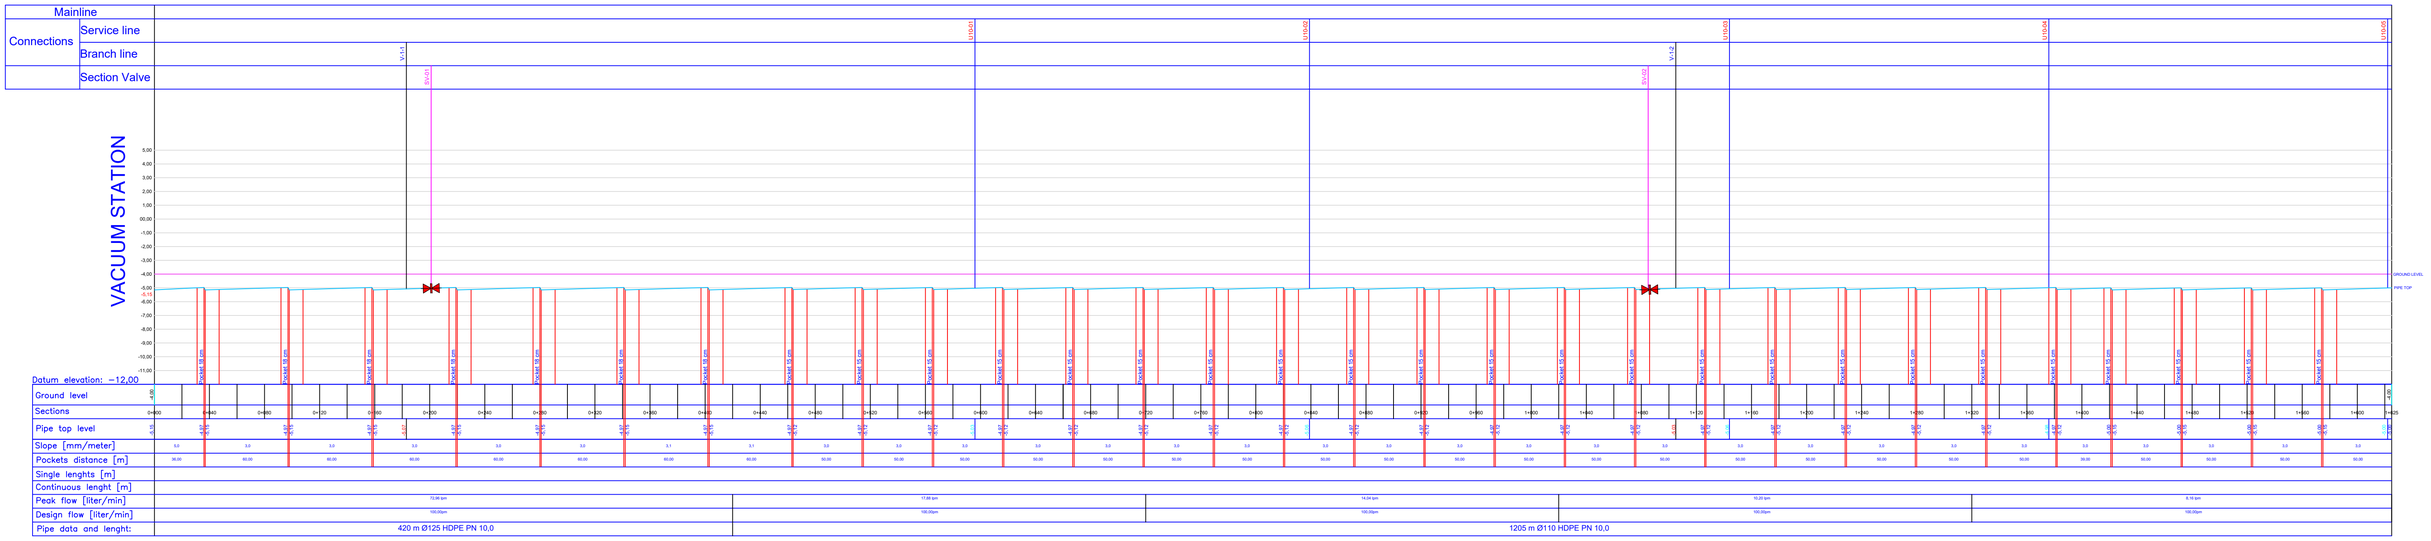

Pos. No	Quantity	Drawing No.	Description	Material	Dimensions or Remarks
			Project: Business Park Lelystad - Omala NV		Scale :
QUA-VAC			Drawing: PROFILE DRAWING V-1-0		Drawn: Prashant — Date: 27/09/2019
					Seen : Ashok — Date: 27/09/2019
Gew.:	QUA-VAC B.V. ALMERE (NL) - VACUUM SYSTEMS				Proj. No.: LD19089 — ISO A0
					Drawing No.: PRO19089-100 — Rev: 0