V-1-1 PROFILE DRAWING

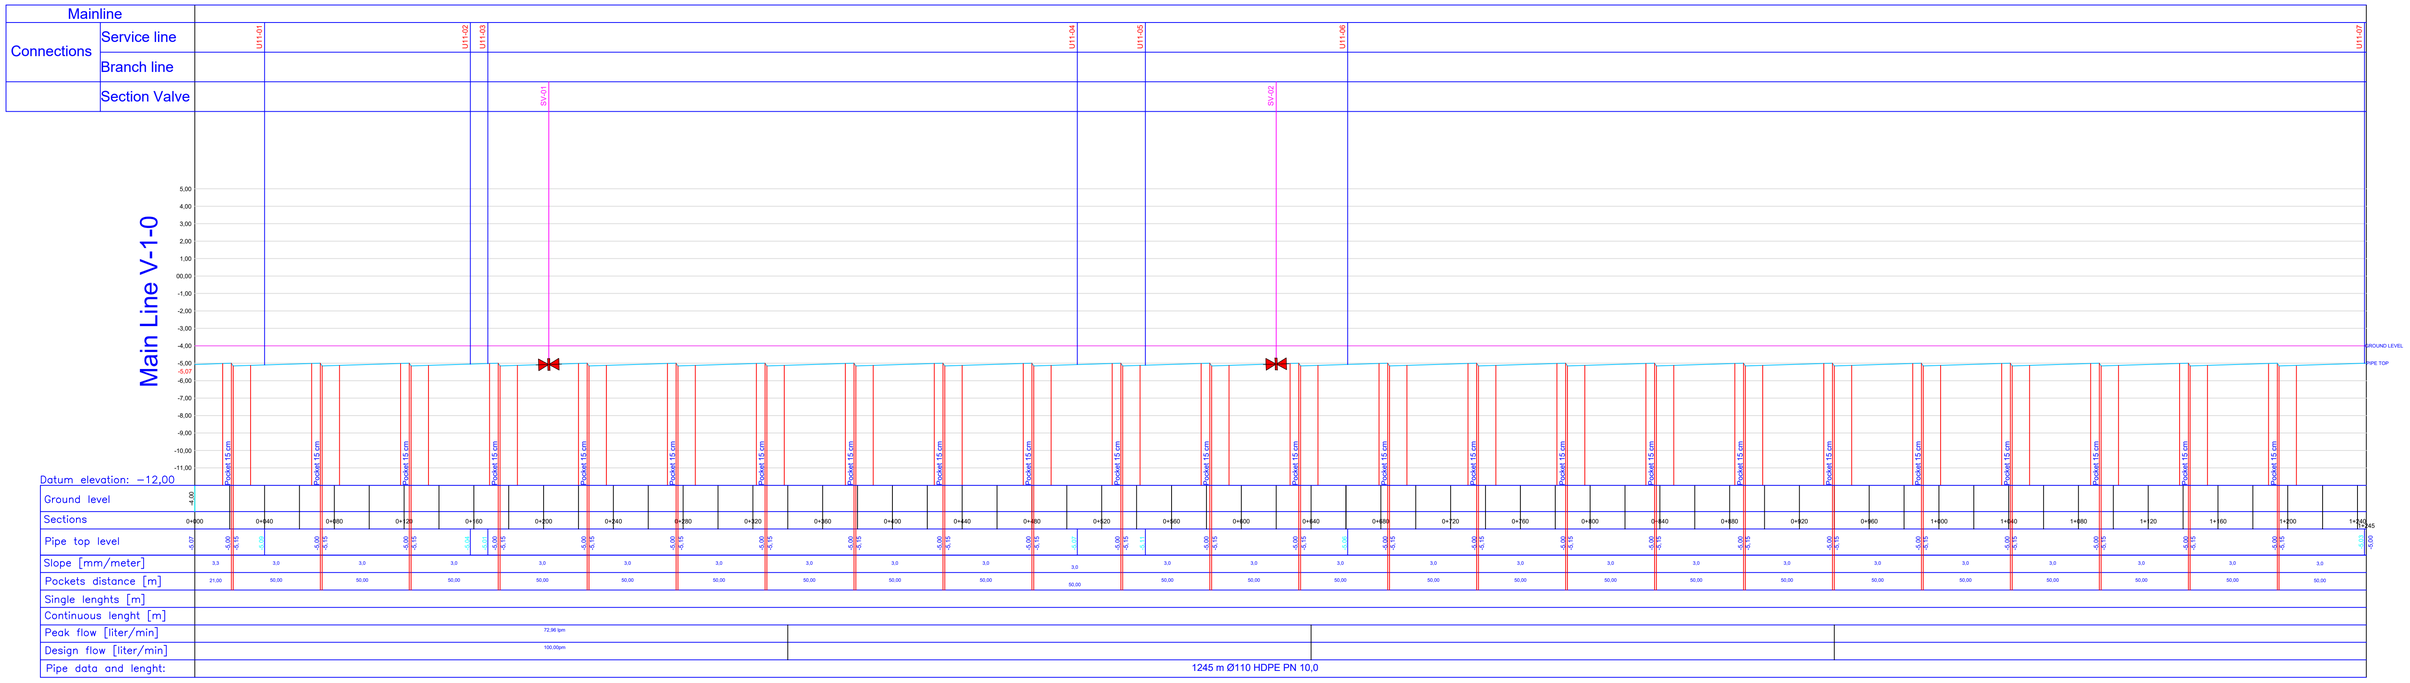

Pos. No	Quantity	Drawing No.	Description	Material	Dimensions or Remarks
			Project: Business Park Lelystad - Omala NV		Scale :
			Drawing: PROFILE DRAWING V-1-1		Drawn: Prashant Date: 27/09/2019
					Seen : Ashok Date: 27/09/2019
Gew.:			QUA-VAC B.V. ALMERE (NL) - VACUUM SYSTEMS		Proj. No.: LD19089 ISO A0
					Drawing No.: PRO19089-110 Rev: 0

QUA-VAC