


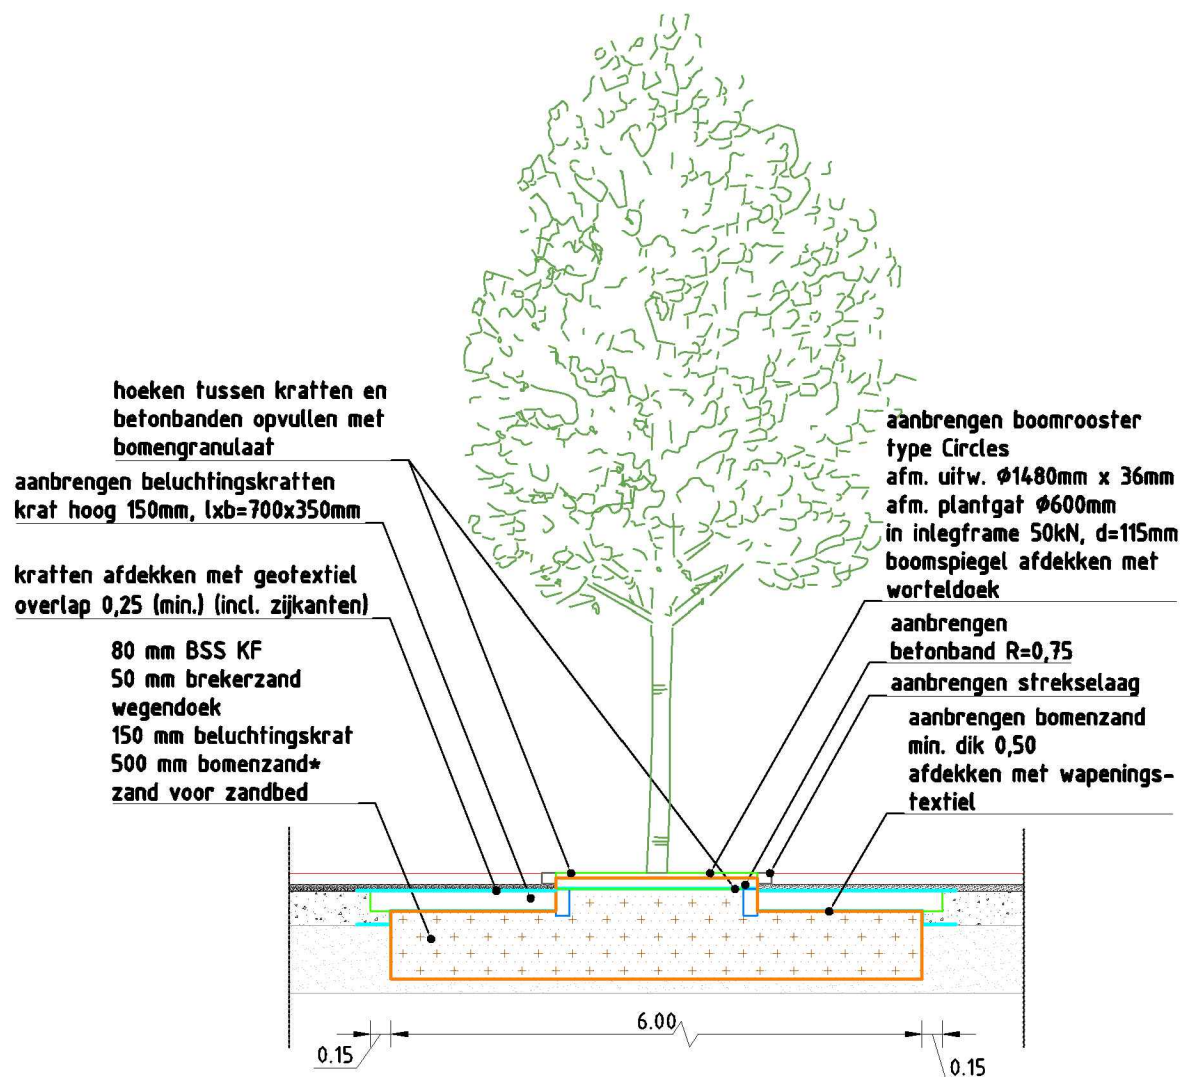

*= min. 18m³ bomenzand per boom

Detail: Boom in verharding

SCHAAL 1 : 50