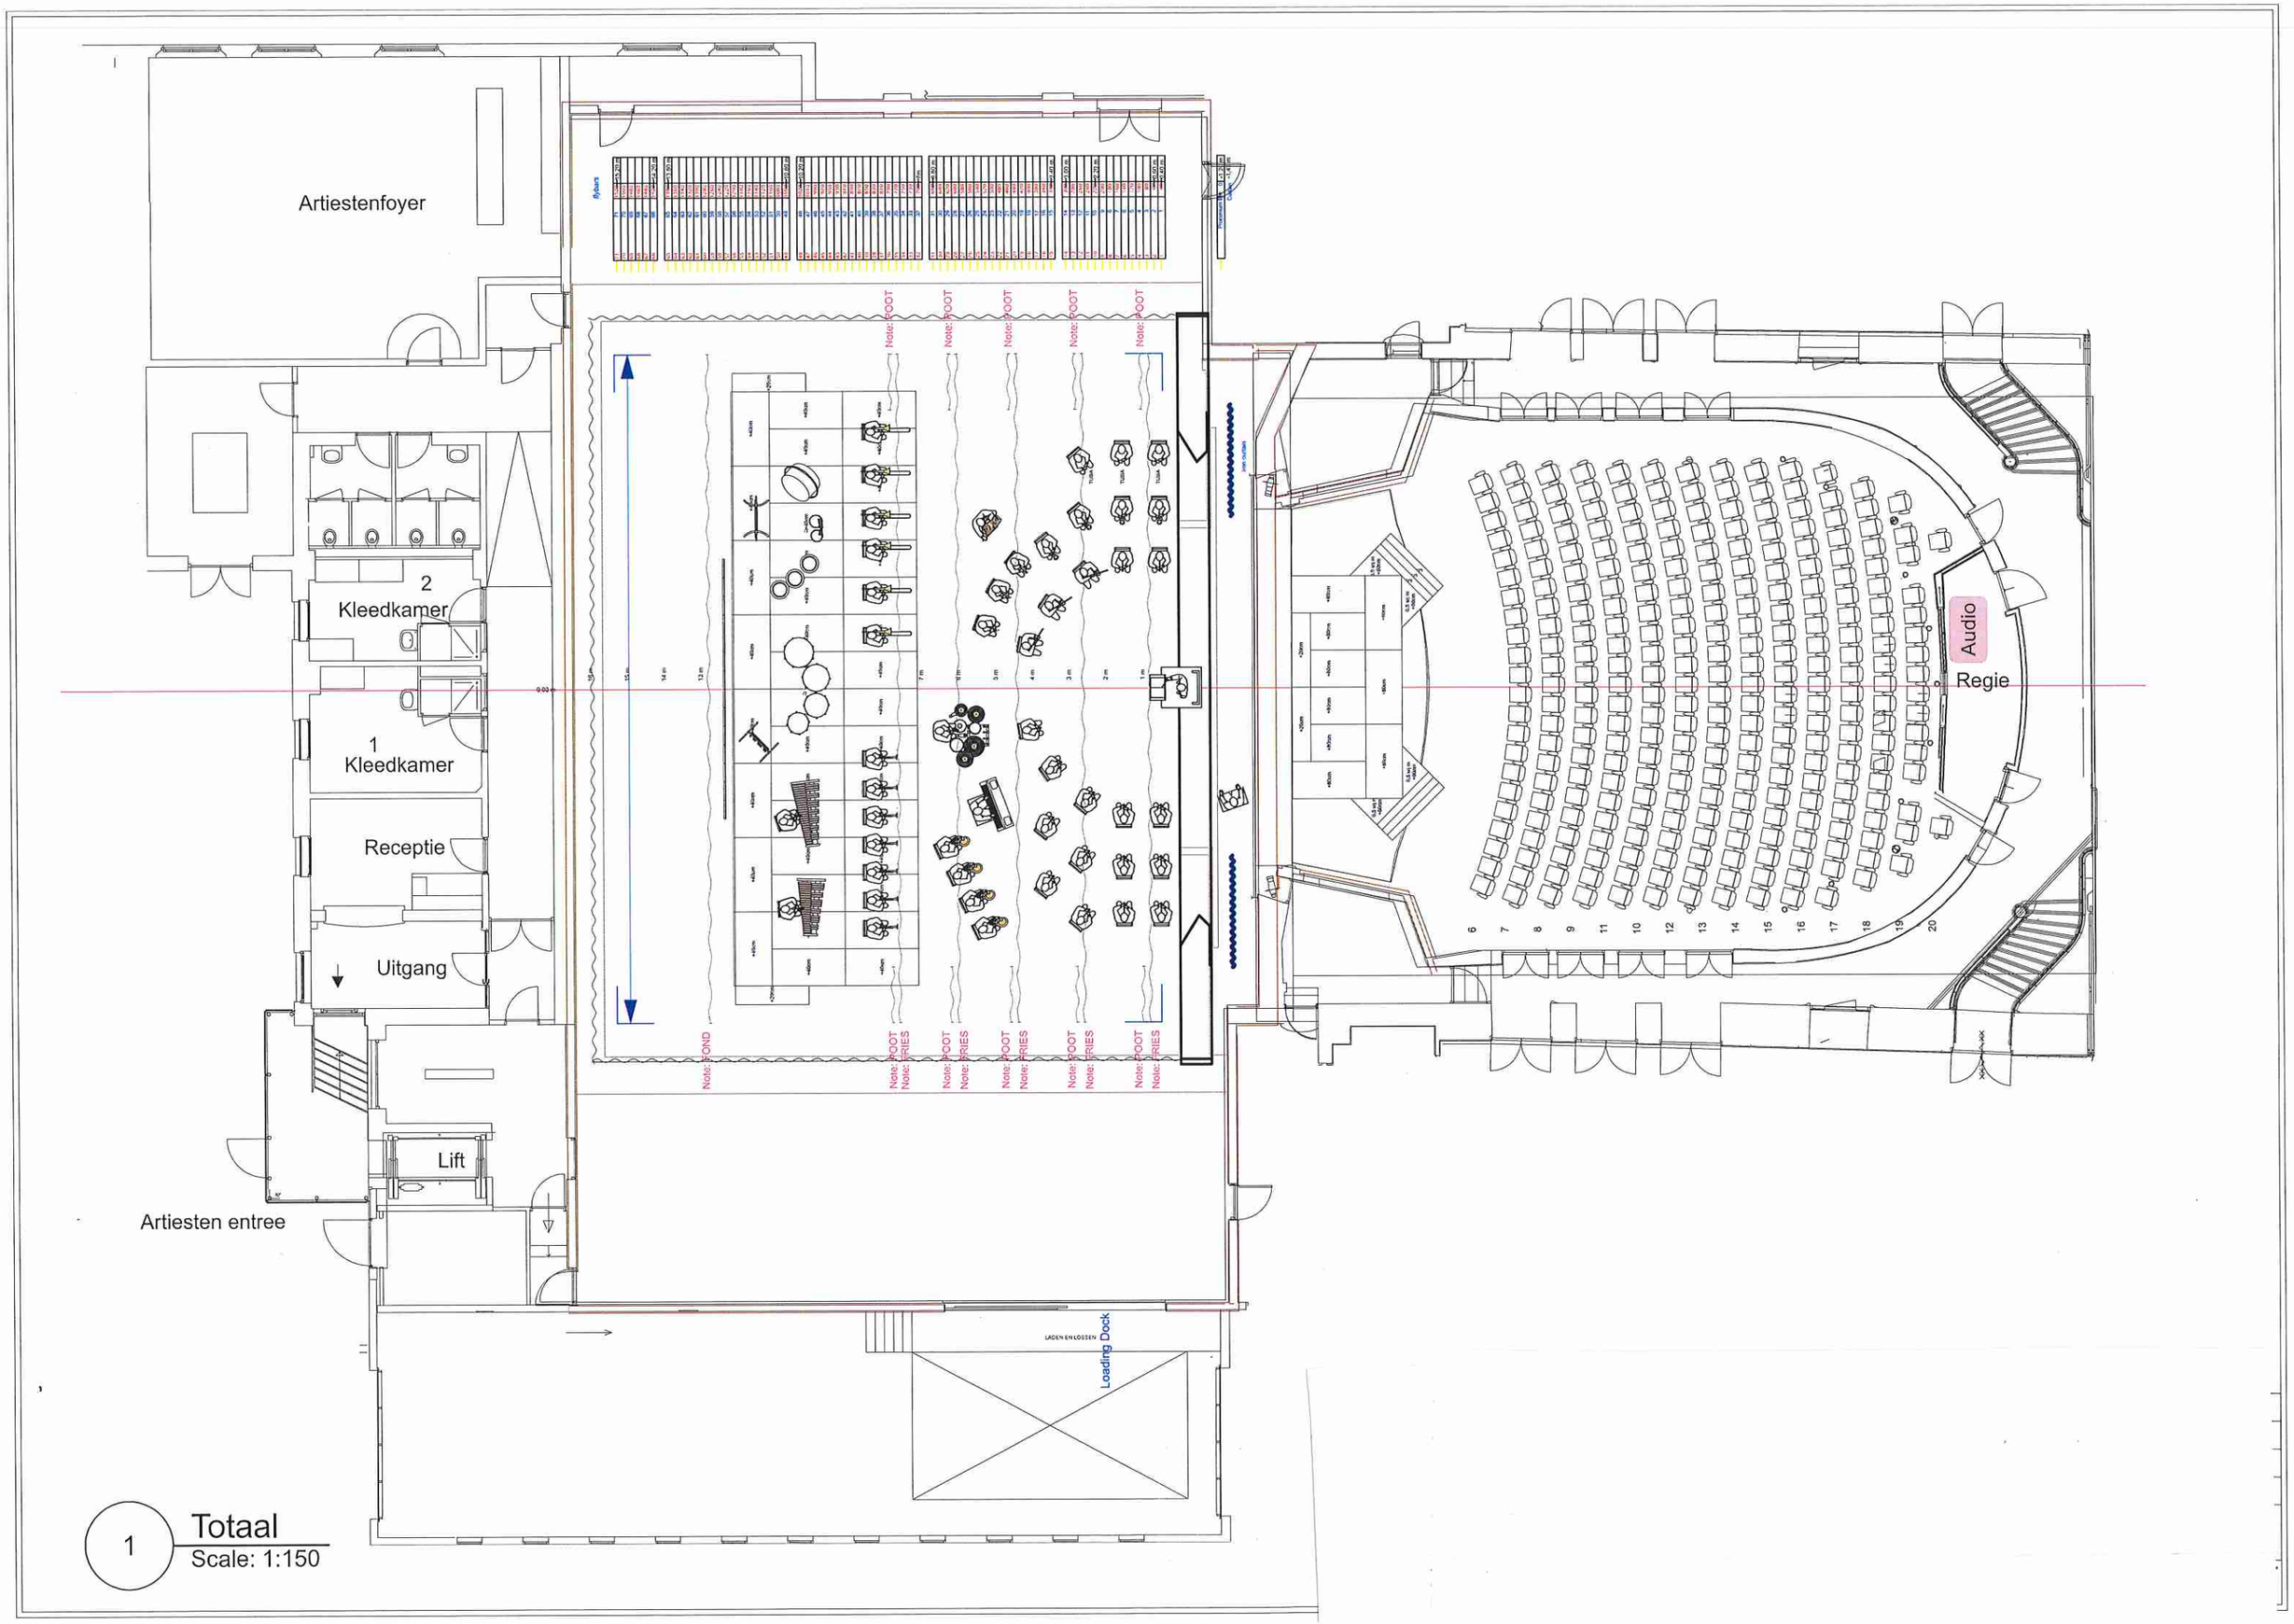
Artiestenfoyer
2
Kleedkamer
1
Kleedkamer
Receptie
Uitgang
Lift
Artiesten entree
Audio
Regie
Loading Dock
Note: POOT
Note: POOT
Note: POOT
Note: POOT
Note: POOT
Note: POOT
Note: POOT
Note: POOT
Note: POOT
Note: POOT
Note: POOT
Note: POOT
Note: POND
Note: POOT
Note: FRIES
Note: POOT
Note: FRIES
Note: POOT
Note: FRIES
Note: POOT
Note: FRIES
Note: POOT
Note: FRIES
Note: POOT
Note: FRIES
1
Totaal
Scale: 1:150