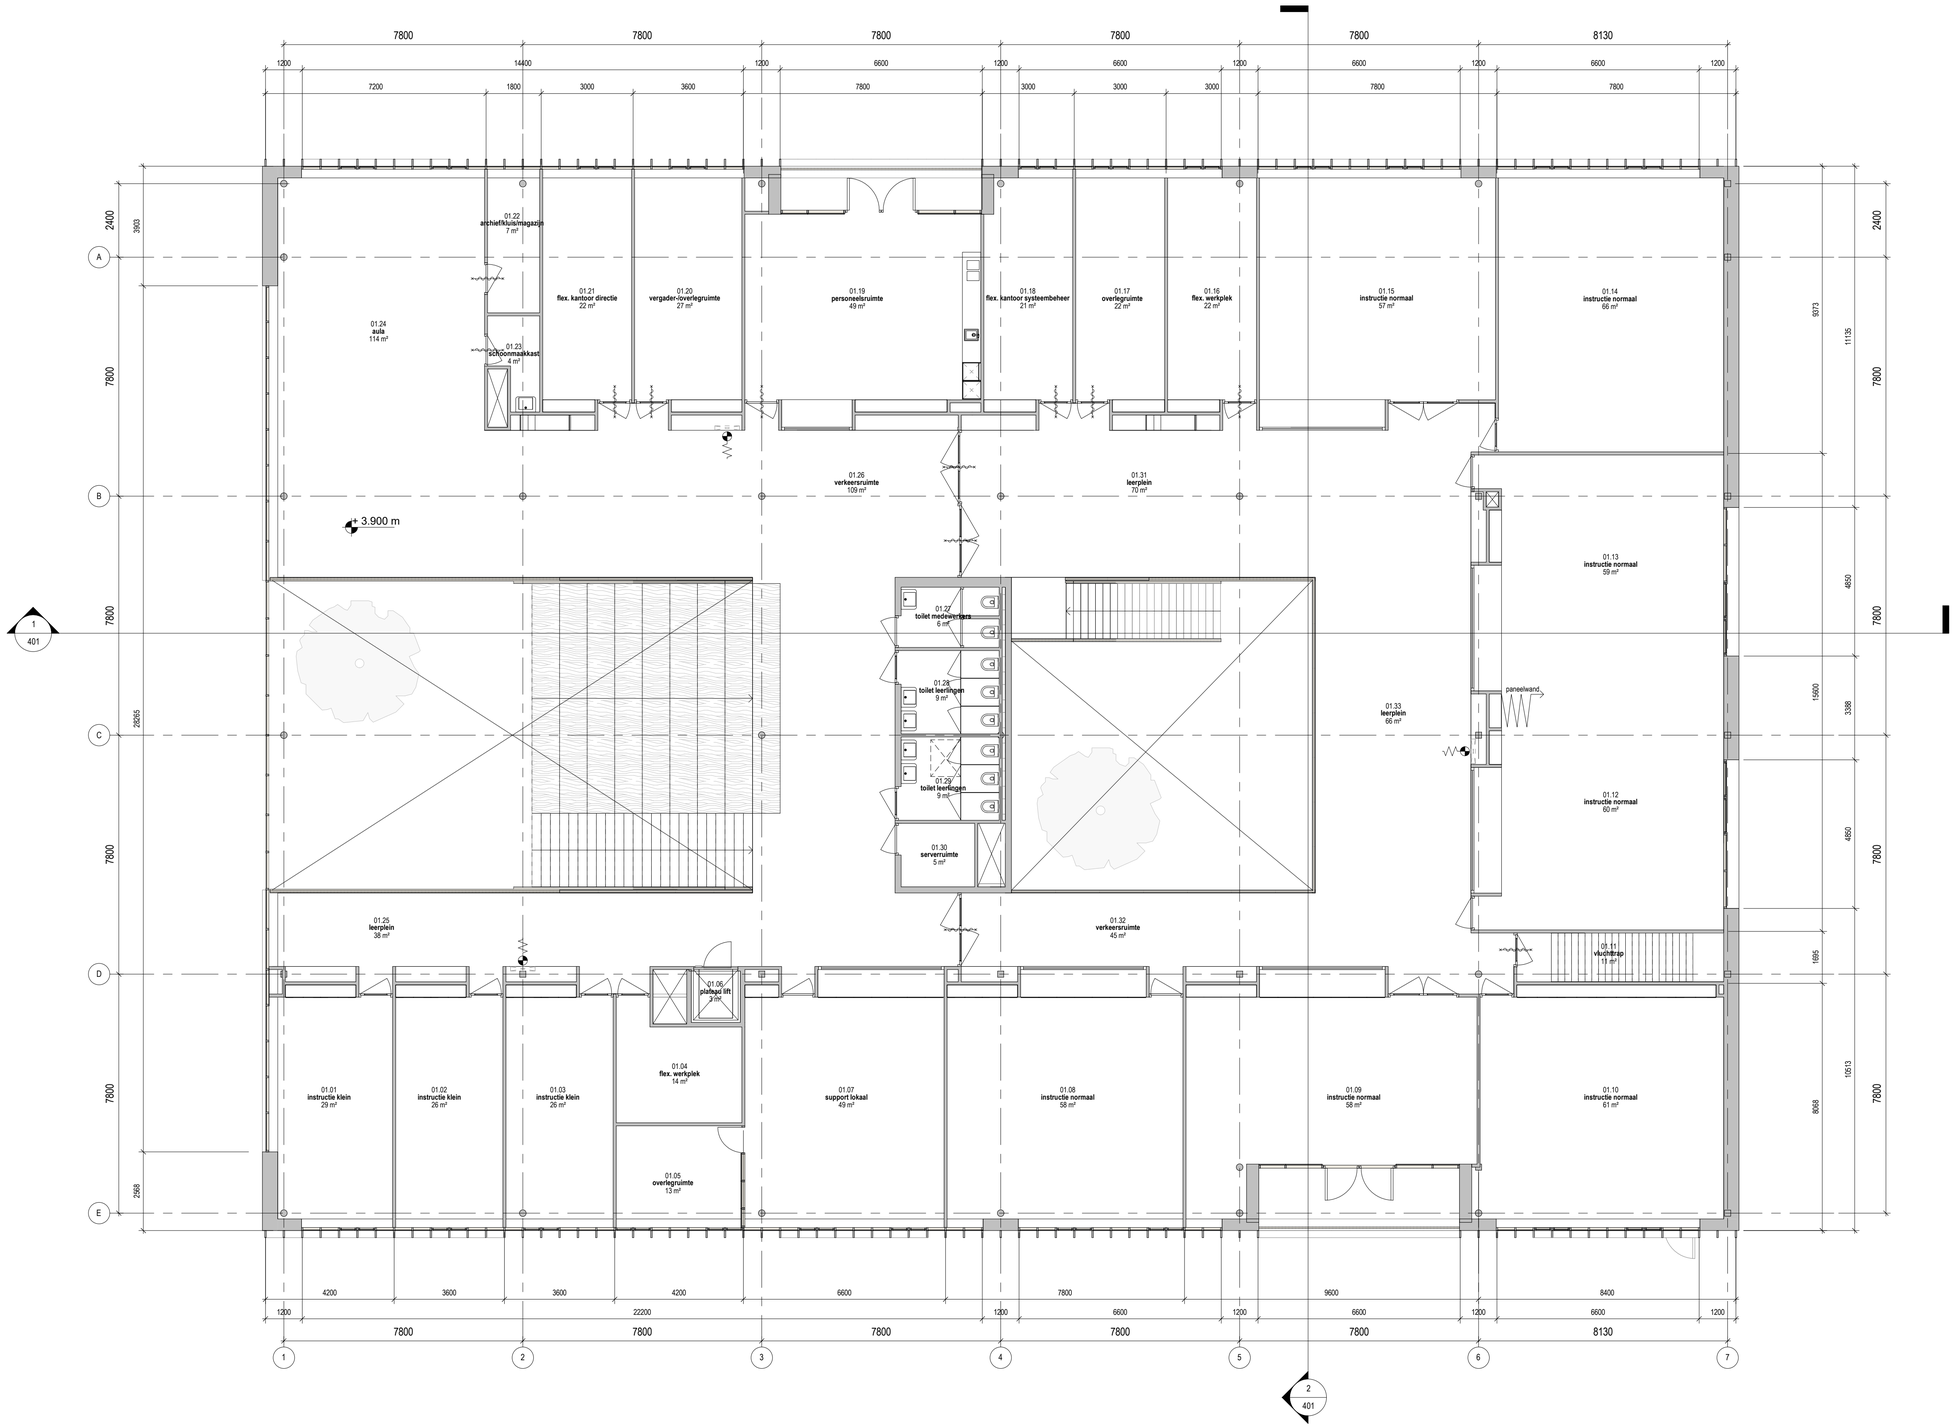

BUILDING DESIGN PARTNERSHIP SHALL HAVE NO RESPONSIBILITY FOR ANY USE MADE OF THIS DOCUMENT OTHER THAN FOR THAT WHICH IT WAS PREPARED AND ISSUED.

ALL DIMENSIONS SHOULD BE CHECKED ON SITE.

DO NOT SCALE FROM THIS DRAWING

ANY DRAWING ERRORS OR DIVERGENCIES SHOULD BE BROUGHT TO THE ATTENTION OF BUILDING DESIGN PARTNERSHIP AT THE ADDRESS SHOWN BELOW.

DRAWINGS SHALL BE READ IN CONJUNCTION WITH THE FOLLOWING BEFORE WORK COMMENCES:
- THE CDM DESIGN ISSUES REGISTER
- THE BDP RISK SERIES OF DRAWINGS
- THE PROJECT CDM RISK REGISTER

NOTES

Legenda

Weerstand tegen brand-doorslag en brand-overslag (WBDBO) van de aangegeven constructie van 30min

Kleefmagneet

Brandslanghaspel in in kast conform NEN-EN 671-1

Eisen brandveiligheid volgens adviseur brandveiligheid, ontruimingsinstallatie volgens installatieadviseur

Kruipluik n.t.b.

Kolommen conform opgave constructeur

Rc waarden
Begane grondvloer Rc≥3,7m²K/W
Gevels Rc≥4,7m²K/W
Daken Rc≥6,3m²K/W

Togankelijkheid
Gehele gebouw integraal toegankelijk

Inbraakwerendheid
Weerstand tegen inbraanwerendheid volgens NEN5096, minimaal klasse 2

REVISION	DESCRIPTION	DRAWN	CHECKED	DATE

CLIENT

Zuyderzee lyceum Lemmer

Riensingel 2
8531 GH
Lemmer
Nederland

T +31 (0)51 456 1387
E zuyderzeelyceum.nl/contact

www.zuyderzeelyceum.nl

BDP.

Conradstraat 38 D6 126
3013 AP
Rotterdam
The Netherlands

T +31 (0)10 747 0062
E rotterdam@bdp.com

www.bdp.com

PROJECT TITLE: Zuyderzee Lyceum

BDP JOB NUMBER: P3001145

ROUTING CLASSIFICATION: Commercial In Confidence

DRAWING TITLE: Plattegrond Eerste Verdieping

SCALE: @ A1 1 : 100

DATE FIRST ISSUED: 05/11/'21

DRAWING No: P3001145-BDP-202

REVISION: