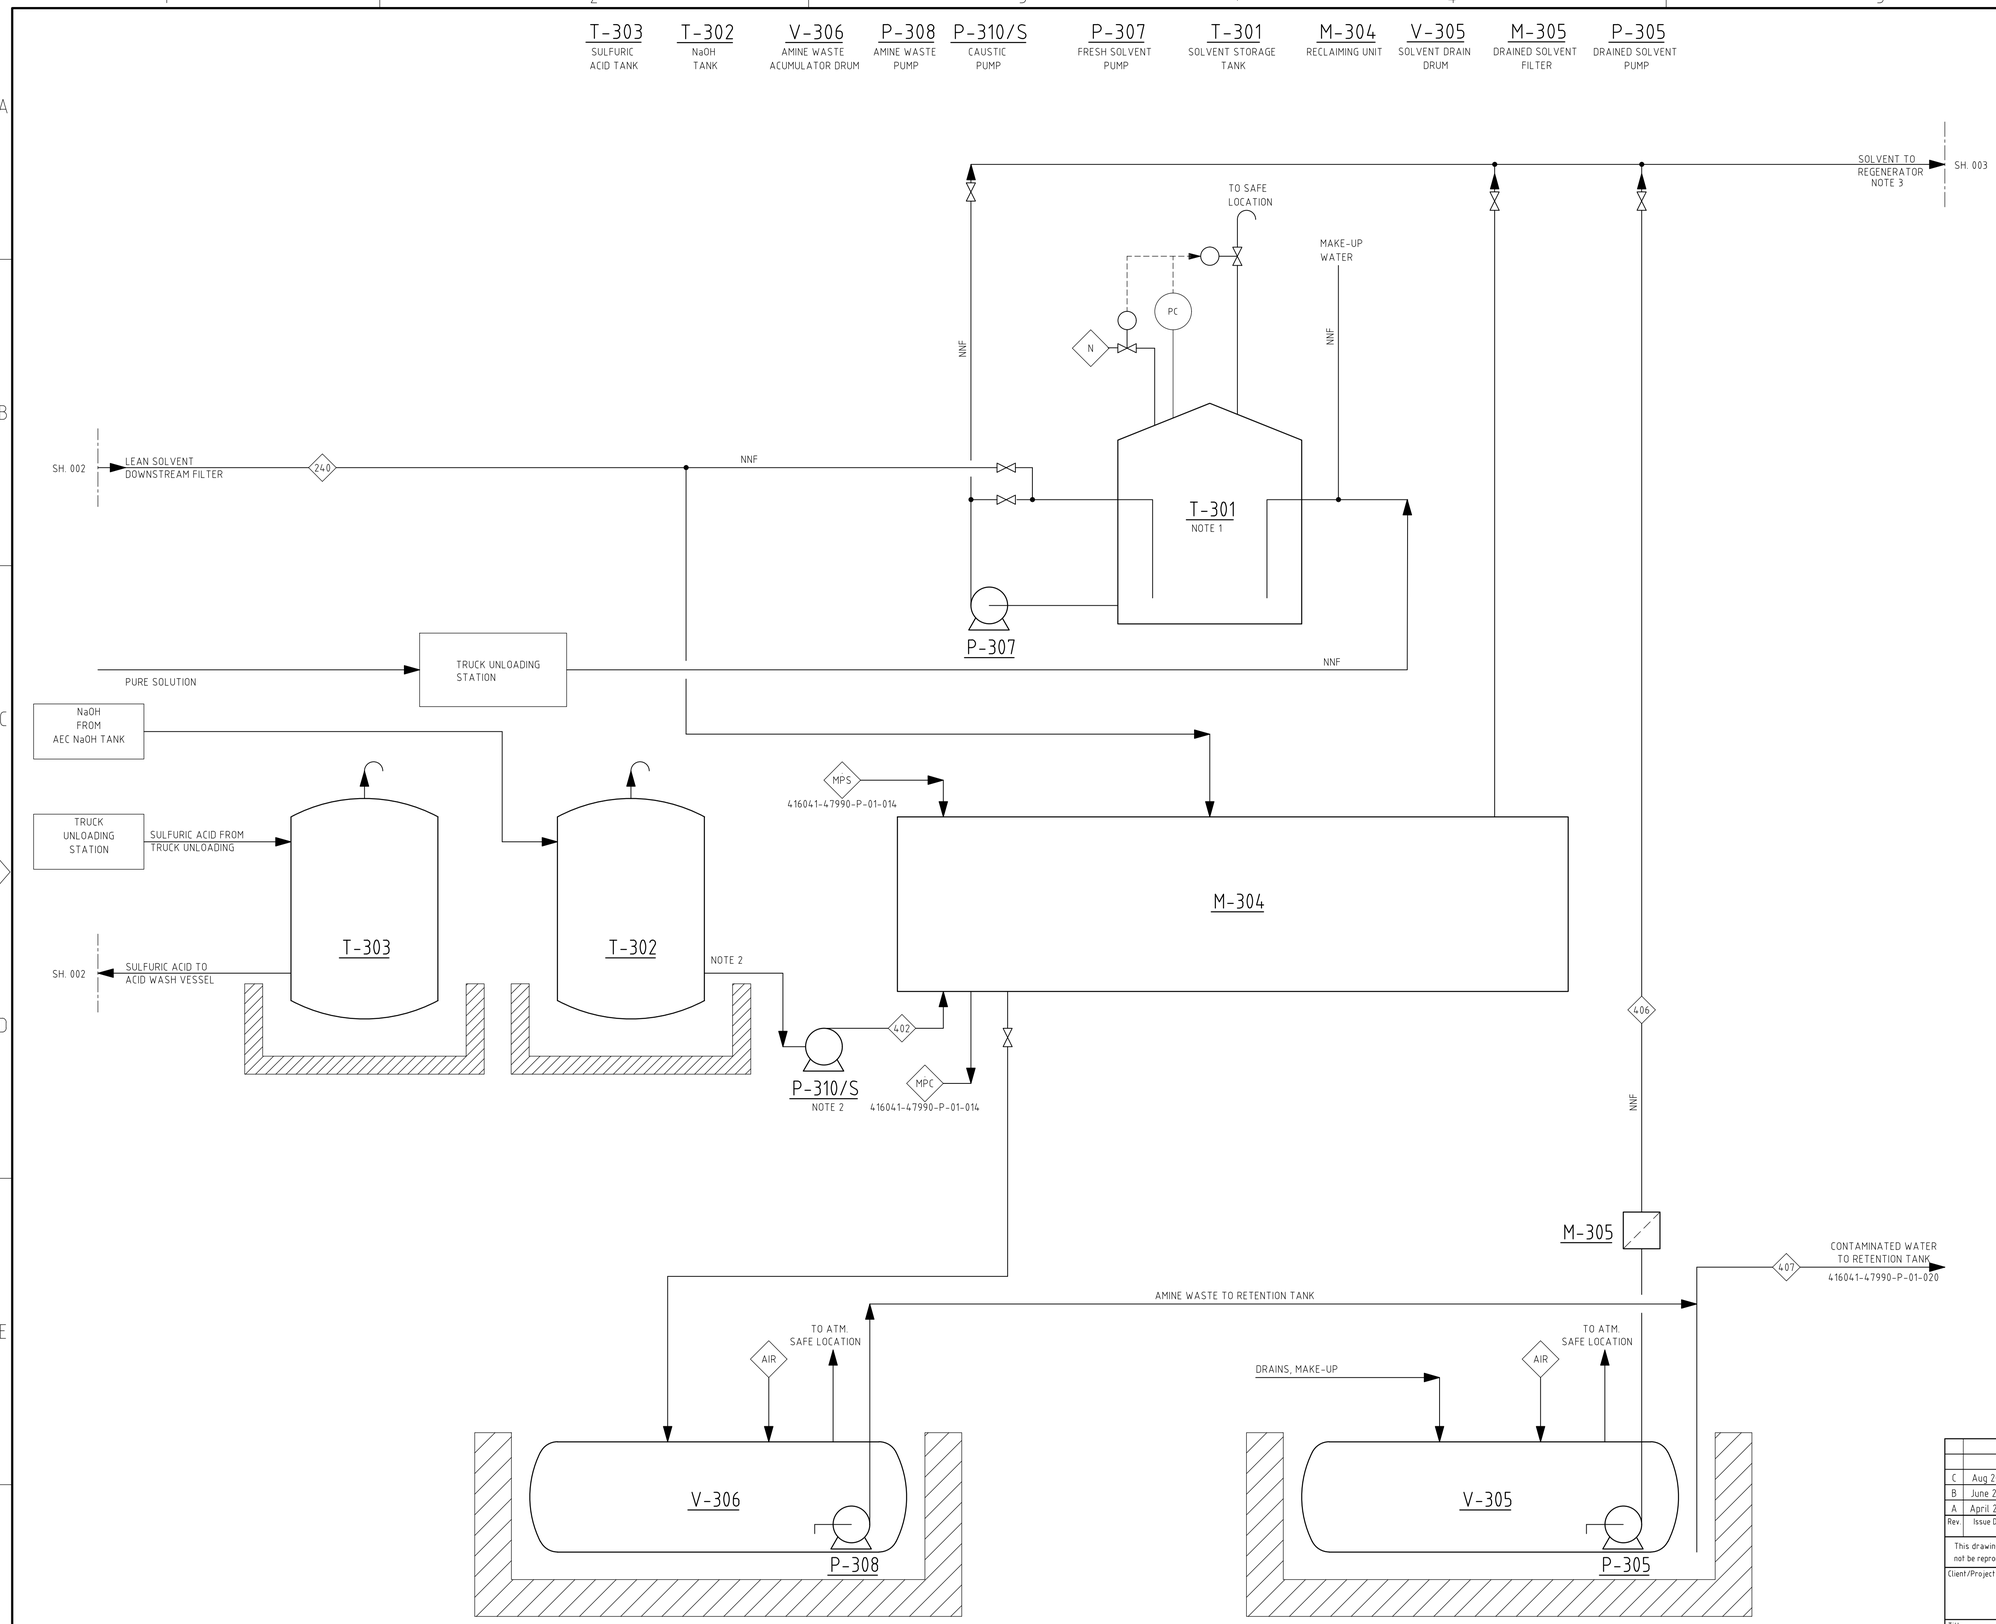

NOTES

1. AT LEAST ONE LARGE TANK IS REQUIRED FOR DE-INVENTORING THE PLANT. ADDITIONAL TANKS FOR MAKE-UP PENDING SELECTED SOLVENT.
2. REQUIREMENT OF NaOH TANK TO BE REVIEWED.
3. TIE-IN LOCATION IN THE AMINE LOOP FOR SOLVENT FROM RECLAIMER TO BE CONFIRMED BY TECHNOLOGY PROVIDER.
4. ALL PUMPS WITH VSD CONTROL; TO BE CONFIRMED IN NEXT PHASE.

ABBREVIATIONS

ATM	= ATMOSPHERE
B.L.	= BATTERY LIMIT
CWR	= COOLING WATER RETURN
CWS	= COOLING WATER SUPPLY
DCC	= DIRECT CONTACT COOLER
FG	= FLUE GAS
K.O.	= KNOCK OUT
LP	= LOW PRESSURE
LPC	= LOW PRESSURE CONDENSATE
LPS	= LOW PRESSURE STEAM
NNF	= NORMALLY NO FLOW
VSD	= VARIABLE SPEED DRIVE

Rev.	Issue Date	Revision Description	Prepared by	Checked by	Disc Appr by	Proj Appr by
C	Aug 2023	Final	SAR	BLGJ	THAX	JOC
B	June 2023	For Client Review	SAR	BLGJ	THAX	JOC
A	April 2023	For Client Review	SAR	BLGJ	THAX	JOC

This drawing is the property of Worley and/or Client and it is loaned with the restriction that the borrower undertakes that it shall not be reproduced, copied, loaned or otherwise disposed of (directly or indirectly) nor used for any purpose other than for which it is specifically provided.

Client/Project Name

AEB
AMSTERDAM, NL

Title

PROCESS FLOW DIAGRAM
SOLVENT RECLAIMING, DRAIN AND STORAGE

Worley energy | chemicals | resources

Drawing Number 416041-47990-P-01-004

Drawn by SAR | Date Aug 2023 | Drawing Scale NTS | Drawing Size A1 | Sheet 1 of 1 | Issue C

Last saved as: C:\Users\Ray.saucede\OneDrive - Worley\Documents\TMEB-416041-47990\0 Tender spec\1-Aug-2023\WP 1-3\Dev C\416041-47990-P-01-004 rev C.dwg Date: 2023-08-02 11:38 Version: AutoCAD 23.1s User: Ray.Saucede