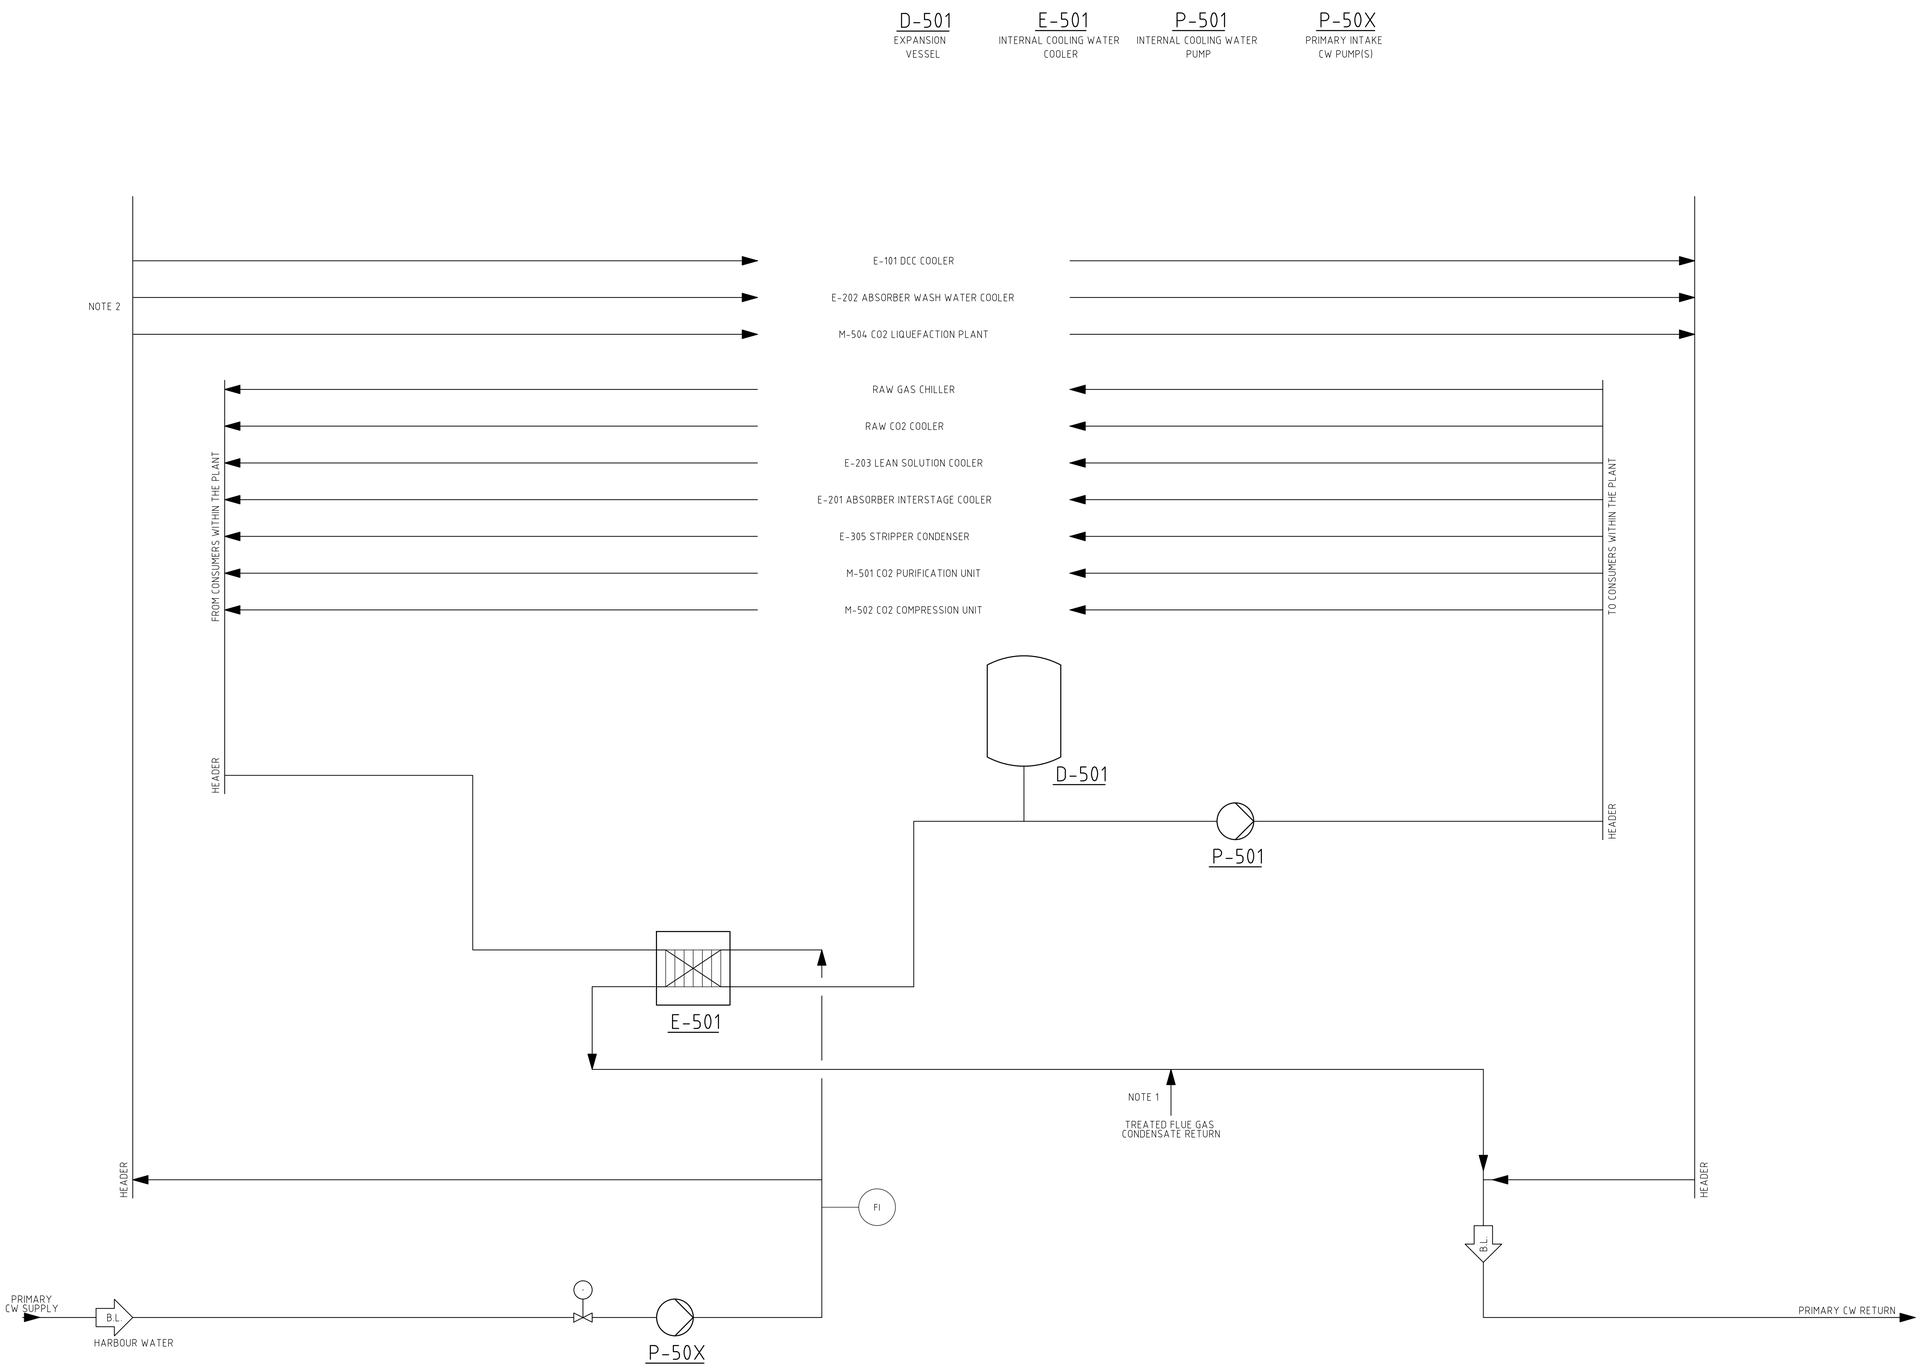

NOTES

1. POSSIBLE TIE-IN POINT FOR TREATED FG CONDENSATE.
2. CONTRACTOR TO ADVISE IF SEPARATE PUMPS ARE REQUIRED FOR VARIOUS PCW SUPPLY LINES.
3. PUMPS WITH VSD CONTROL; TO BE CONFIRMED IN NEXT PROJECT PHASE.

ABBREVIATIONS

AEC	= AFVAL ENERGIE CENTRALE
B.L.	= BATTERY LIMIT
CW	= COOLING WATER
DDC	= DIRECT CONTACT COOLER
FG	= FLUE GAS
HRC	= HOOG RENDEMENT CENTRALE
PCC	= POST-COMBUSTION CAPTURE
PCW	= PRIMARY COOLING WATER
VSD	= VARIABLE SPEED DRIVE

Rev.	Issue Date	Revision Description	Prepared by	Checked by	Disc Appr by	Proj Appr by
C	Aug 2023	Final	SAR	BLGJ	THAX	JOC
B	June 2023	For Client Review	SAR	BLGJ	THAX	JOC
A	April 2023	For Client Review	SAR	BLGJ	THAX	JOC

This drawing is the property of Worley and/or Client and it is loaned with the restriction that the borrower undertakes that it shall not be reproduced, copied, loaned or otherwise disposed of (directly or indirectly) nor used for any purpose other than for which it is specifically provided.

Client/Project Name

AEB
AMSTERDAM, NL

Title

PROCESS FLOW DIAGRAM
COOLING WATER SUPPLY & RETURN

Worley energy | chemicals | resources

Drawing Number 416041-47990-P-01-013

Drawn by SAR | Date Aug 2023 | Drawing Scale NTS | Drawing Size A1 | Sheet 1 of 1 | Issue C

Last saved as : C:\Users\Ray.sauseh\OneDrive - Worley\Documents\AEB-416041-47990\Bid tender spec\1-Aug-2023\WP 51\416041-47990-P-01-013 rev C.dwg Date: 2023-08-03 11:41 Version: AutoCAD 23.1s User: Ray.Sauseh