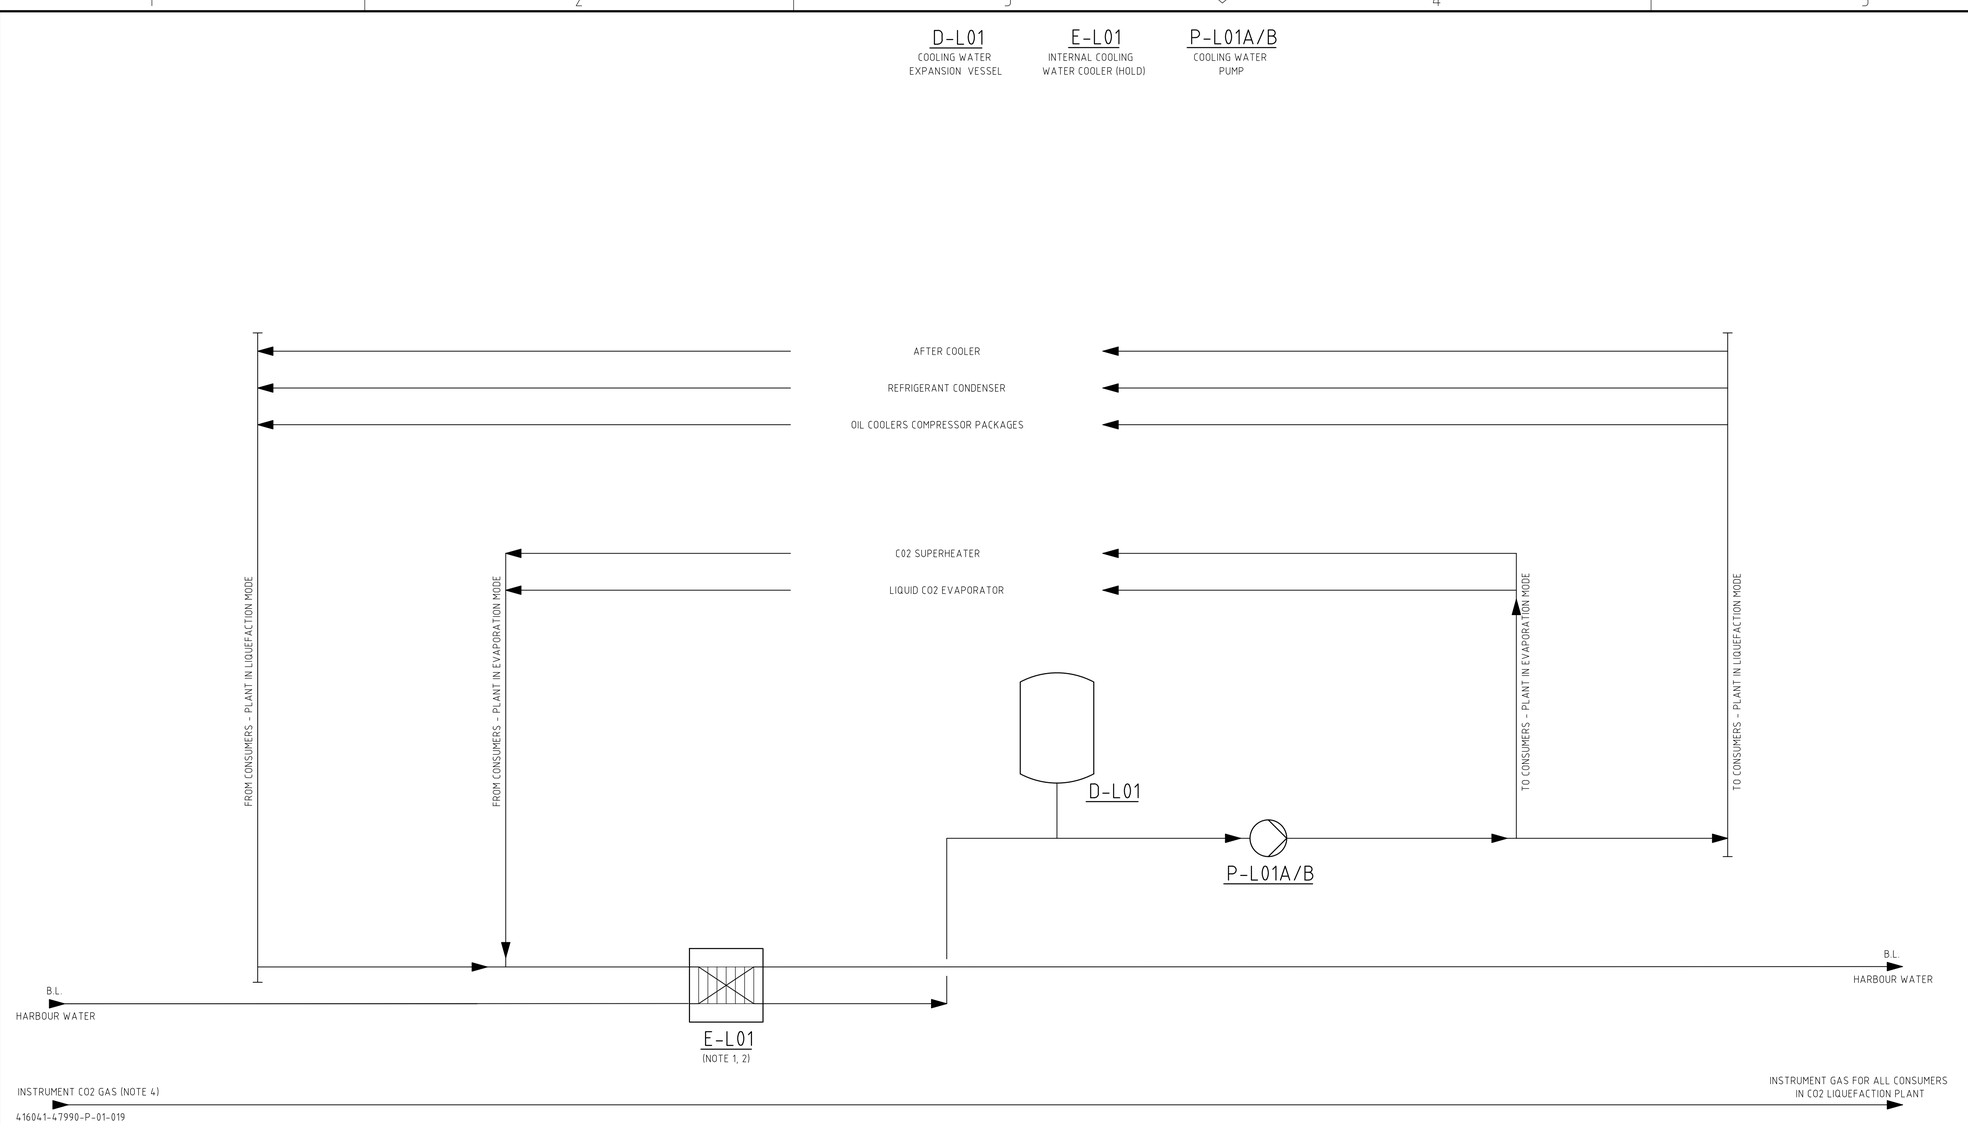

NOTES

1. INTERNAL CW USED AS HEATING MEDIUM FOR EVAPORATION OF LIQUID CO2. (HOLD, TO BE CONFIRMED BY AEB)
2. REQUIREMENT OF INTERNAL CW SYSTEM FOR CO2 LIQUEFACTION TO BE CONFIRMED. (HOLD)
3. REQUIREMENT OF OTHER UTILITIES (IF ANY) TO BE CONFIRMED WITH VENDOR.
4. AEB TO CONFIRM AEB USE OF CO2 OR REGULAR INSTRUMENT AIR. (HOLD)

ABBREVIATIONS

B.L. = BATTERY LIMIT
CW = COOLING WATER

Rev.	Issue Date	Revision Description	Prepared by	Checked by	Disc Appr by	Proj Appr by
A	May 2023	For Client Review	SAR	BLGJ	THAX	JOC

This drawing is the property of Worley and/or Client and it is loaned with the restriction that the borrower undertakes that it shall not be reproduced, copied, loaned or otherwise disposed of (directly or indirectly) nor used for any purpose other than for which it is specifically provided.

Client/Project Name
AEB
AMSTERDAM, NL

Title
PROCESS FLOW DIAGRAM
CO2 LIQUEFACTION PLANT - UTILITIES

Worley
energy | chemicals | resources

Drawing Number
416041-47990-P-01-011

Drawn by SAR | Date May 2023 | Drawing Scale NTS | Drawing Size A1 | Sheet 1 of 1 | Issue A

Last saved as : C:\Users\Ray.sauzele\OneDrive - Worley\Documents\AEB-416041-47990(old tender specs)updated (08-05-2023)\416041-47990-P-01-011 rev A.dwg Date: 2023-05-09 11:41 Version: AutoCAD 23.1s User: Ray Sauzele