

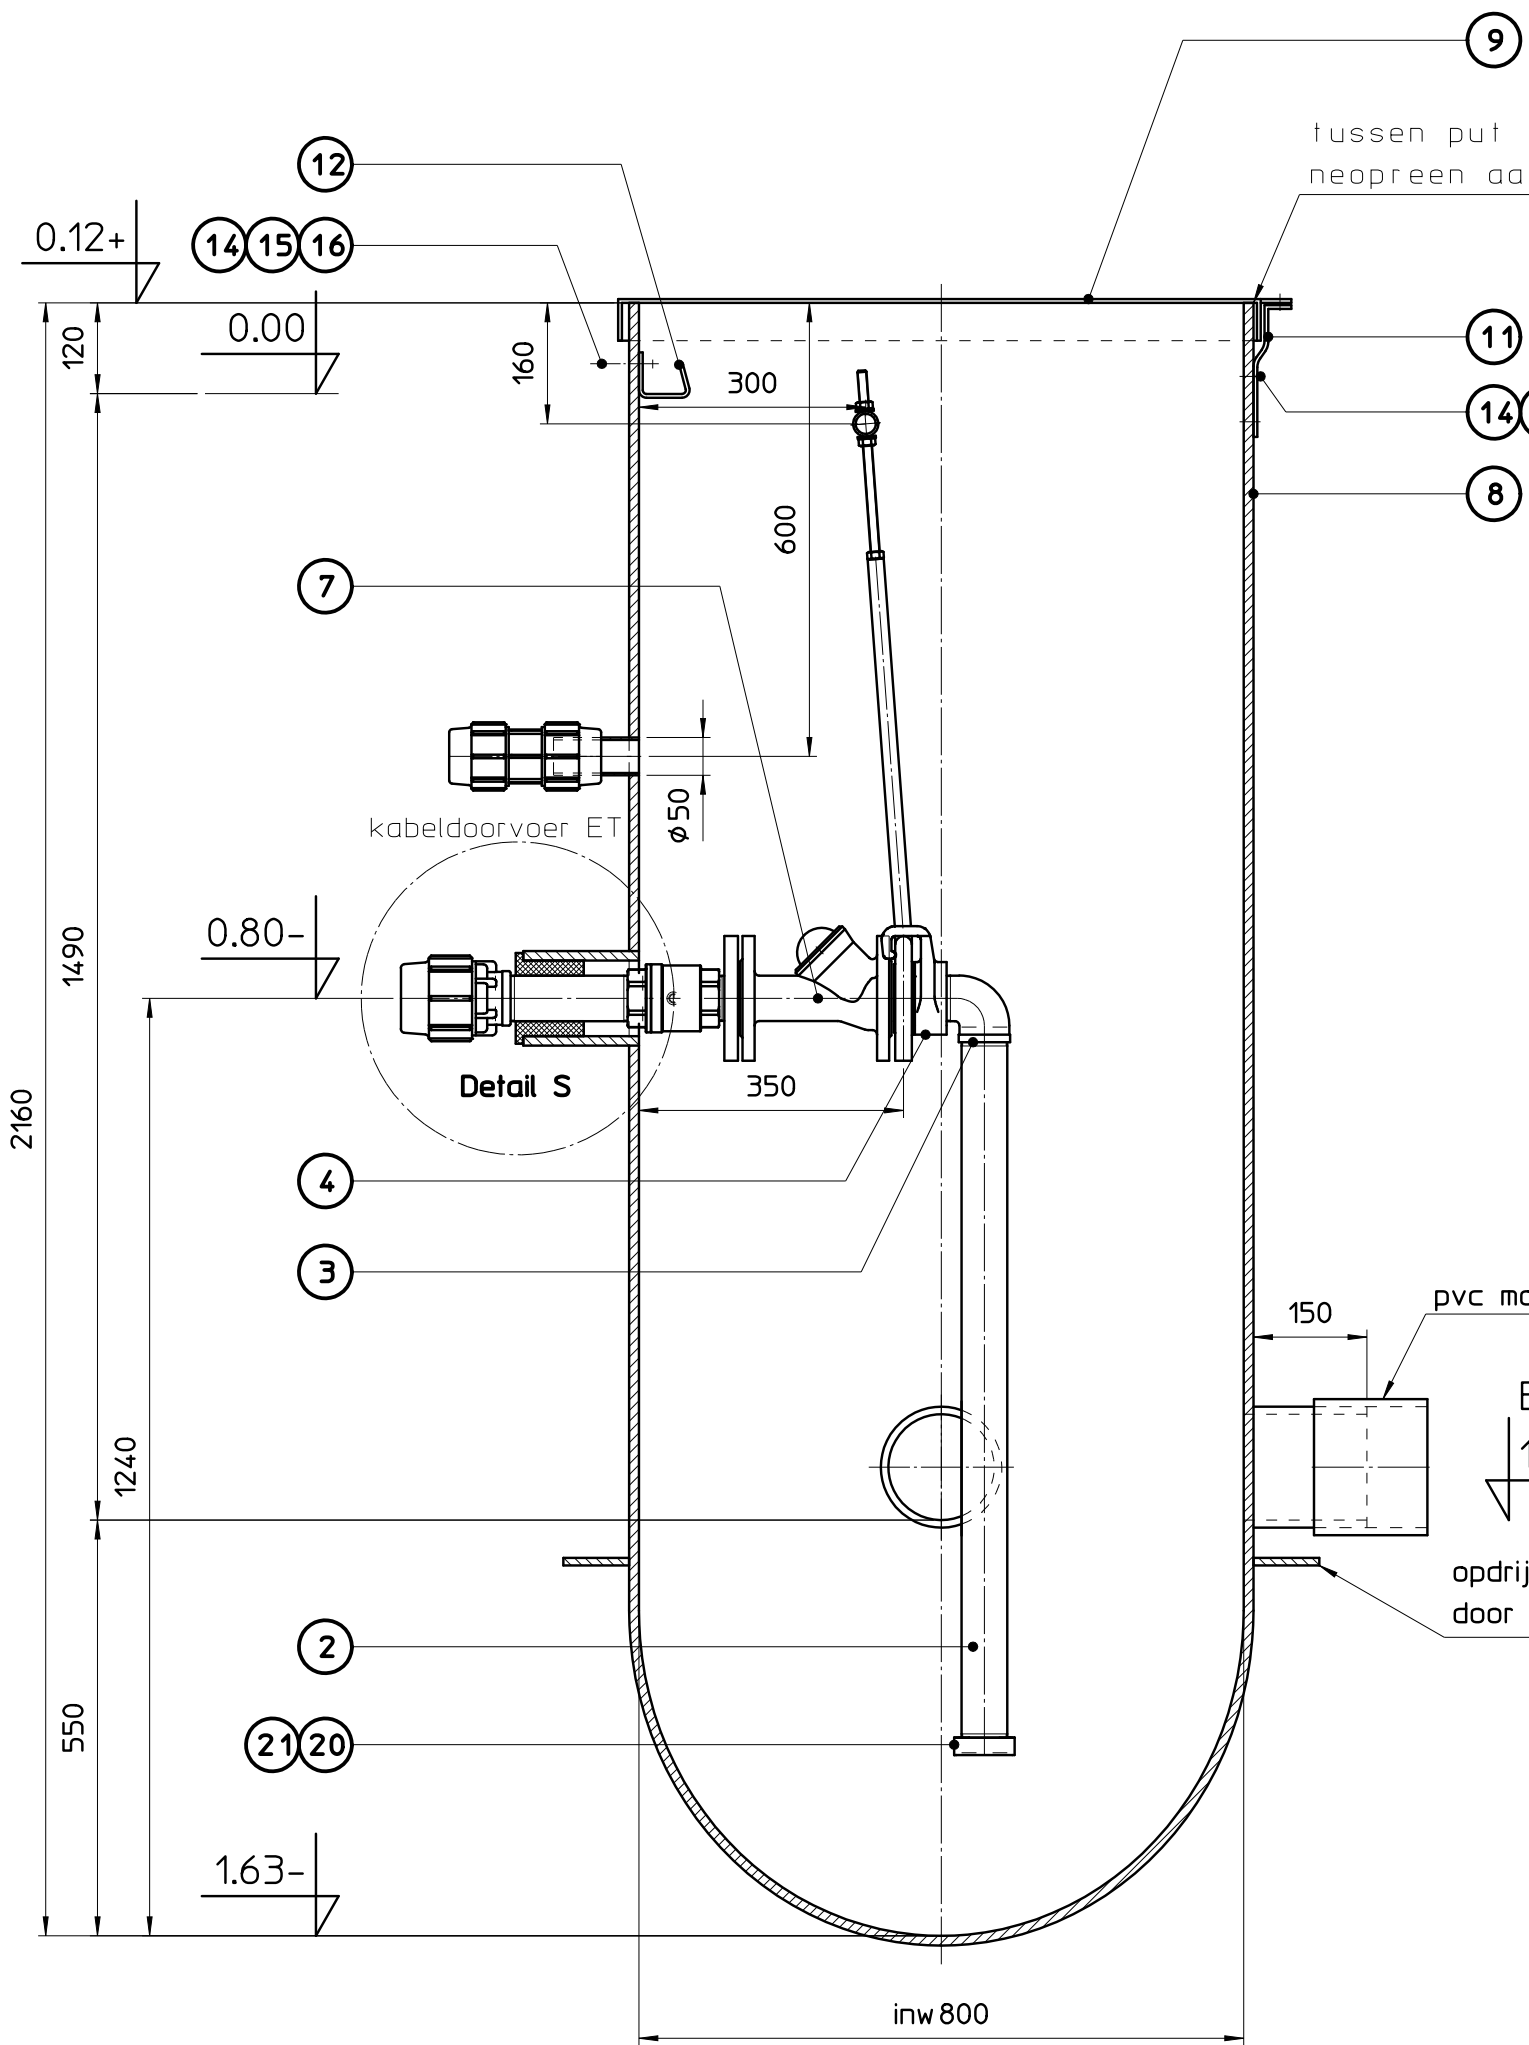
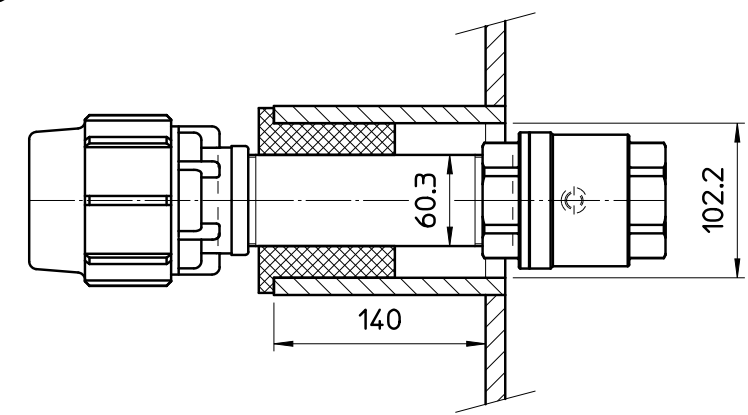


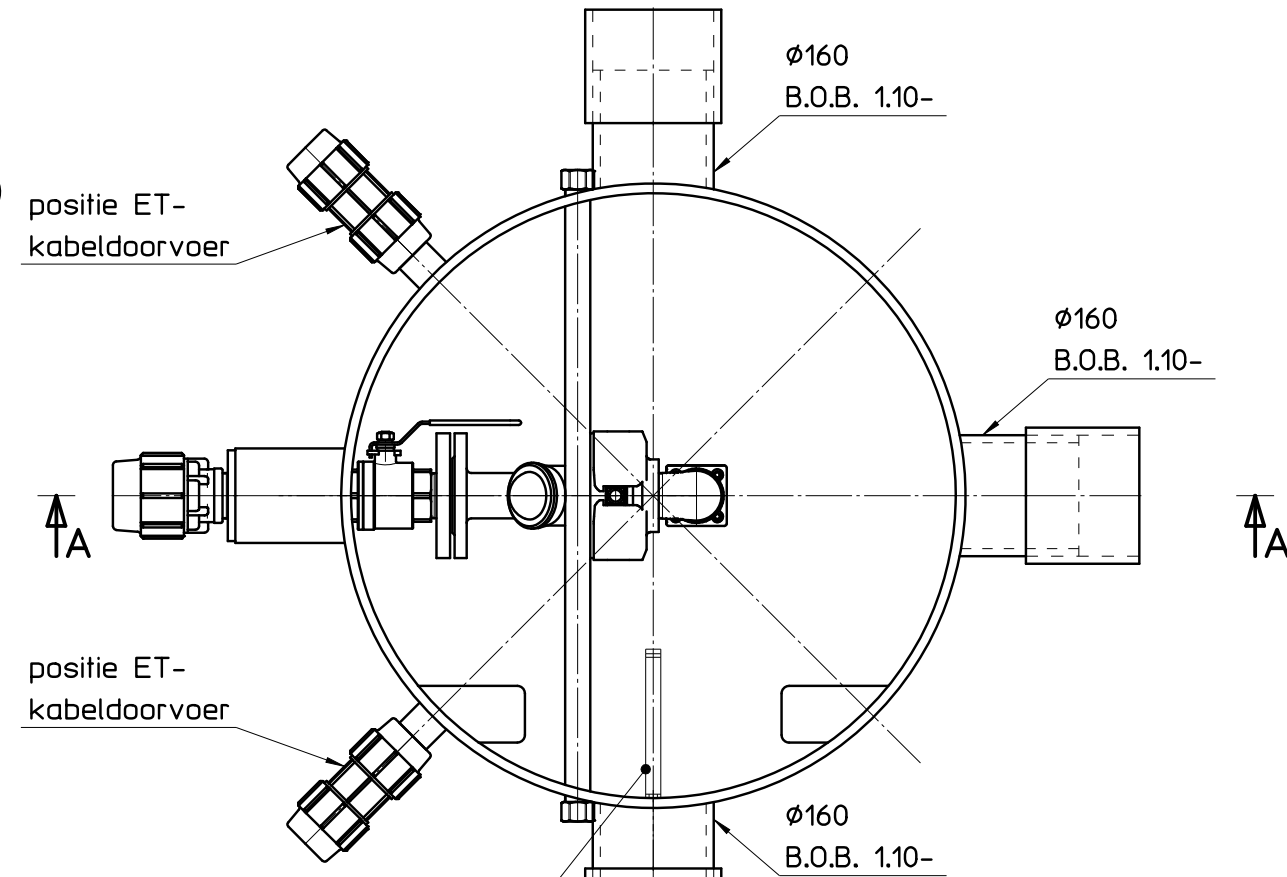

Doorsnede A-A

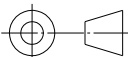

Detail S
schaal 1:5

Drawn: SB		A3	Subject: KUNSTSTOF DRG. ROND 800						
Date: 04-12-2018									
Scale: 1:10									
Revised			Project:						
Landustrie 			Unless otherwise stated:		Projectnr.	Stat.	Inst.	Nr.	Rev.
			Break edges		-				
			Burrs removed		-				
			Tolerances according:		-				
Landustrie Sneek bv. Pieter Zeemanstraat 6 P.O. box 199 8600 AD Sneek			NEN-ISO 2768						
			From standard:		Status: released				
Phone: +31(0)515-486888 Fax: +31(0)515-412398 www.landustrie.nl info@landustrie.nl									

Landustrie Sneek bv.
Pieter Zeemanstraat 6
P.O. box 199
8600 AD Sneek

Phone: +31(0)515-486888
Fax: +31(0)515-412398
www.landustrie.nl
info@landustrie.nl

This drawing is our property and may not be copied, multiplied, shown to third parties,
nor used for manufacturing purposes on behalf of third parties, without our written approval.

Filename: 00091938