


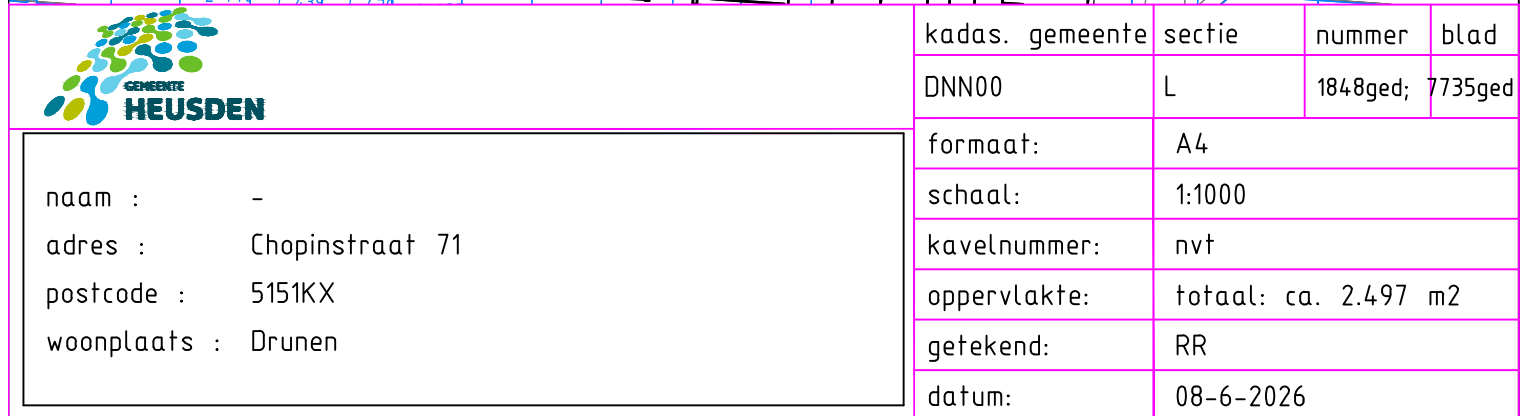

P:\acaddata\01-Informatievragen Vastgoed\2016\2016070_von Suppestraat_Drunen\Von Suppestraat_BP.dwg