12 Fibers with Red cotton wire (Draka single mode Bend Bright XS fibers)
12 Fibers with White cotton wire (Draka single mode Bend Bright XS fibers)
Alpha 6715 wire Black
Alpha 6715 wire Red

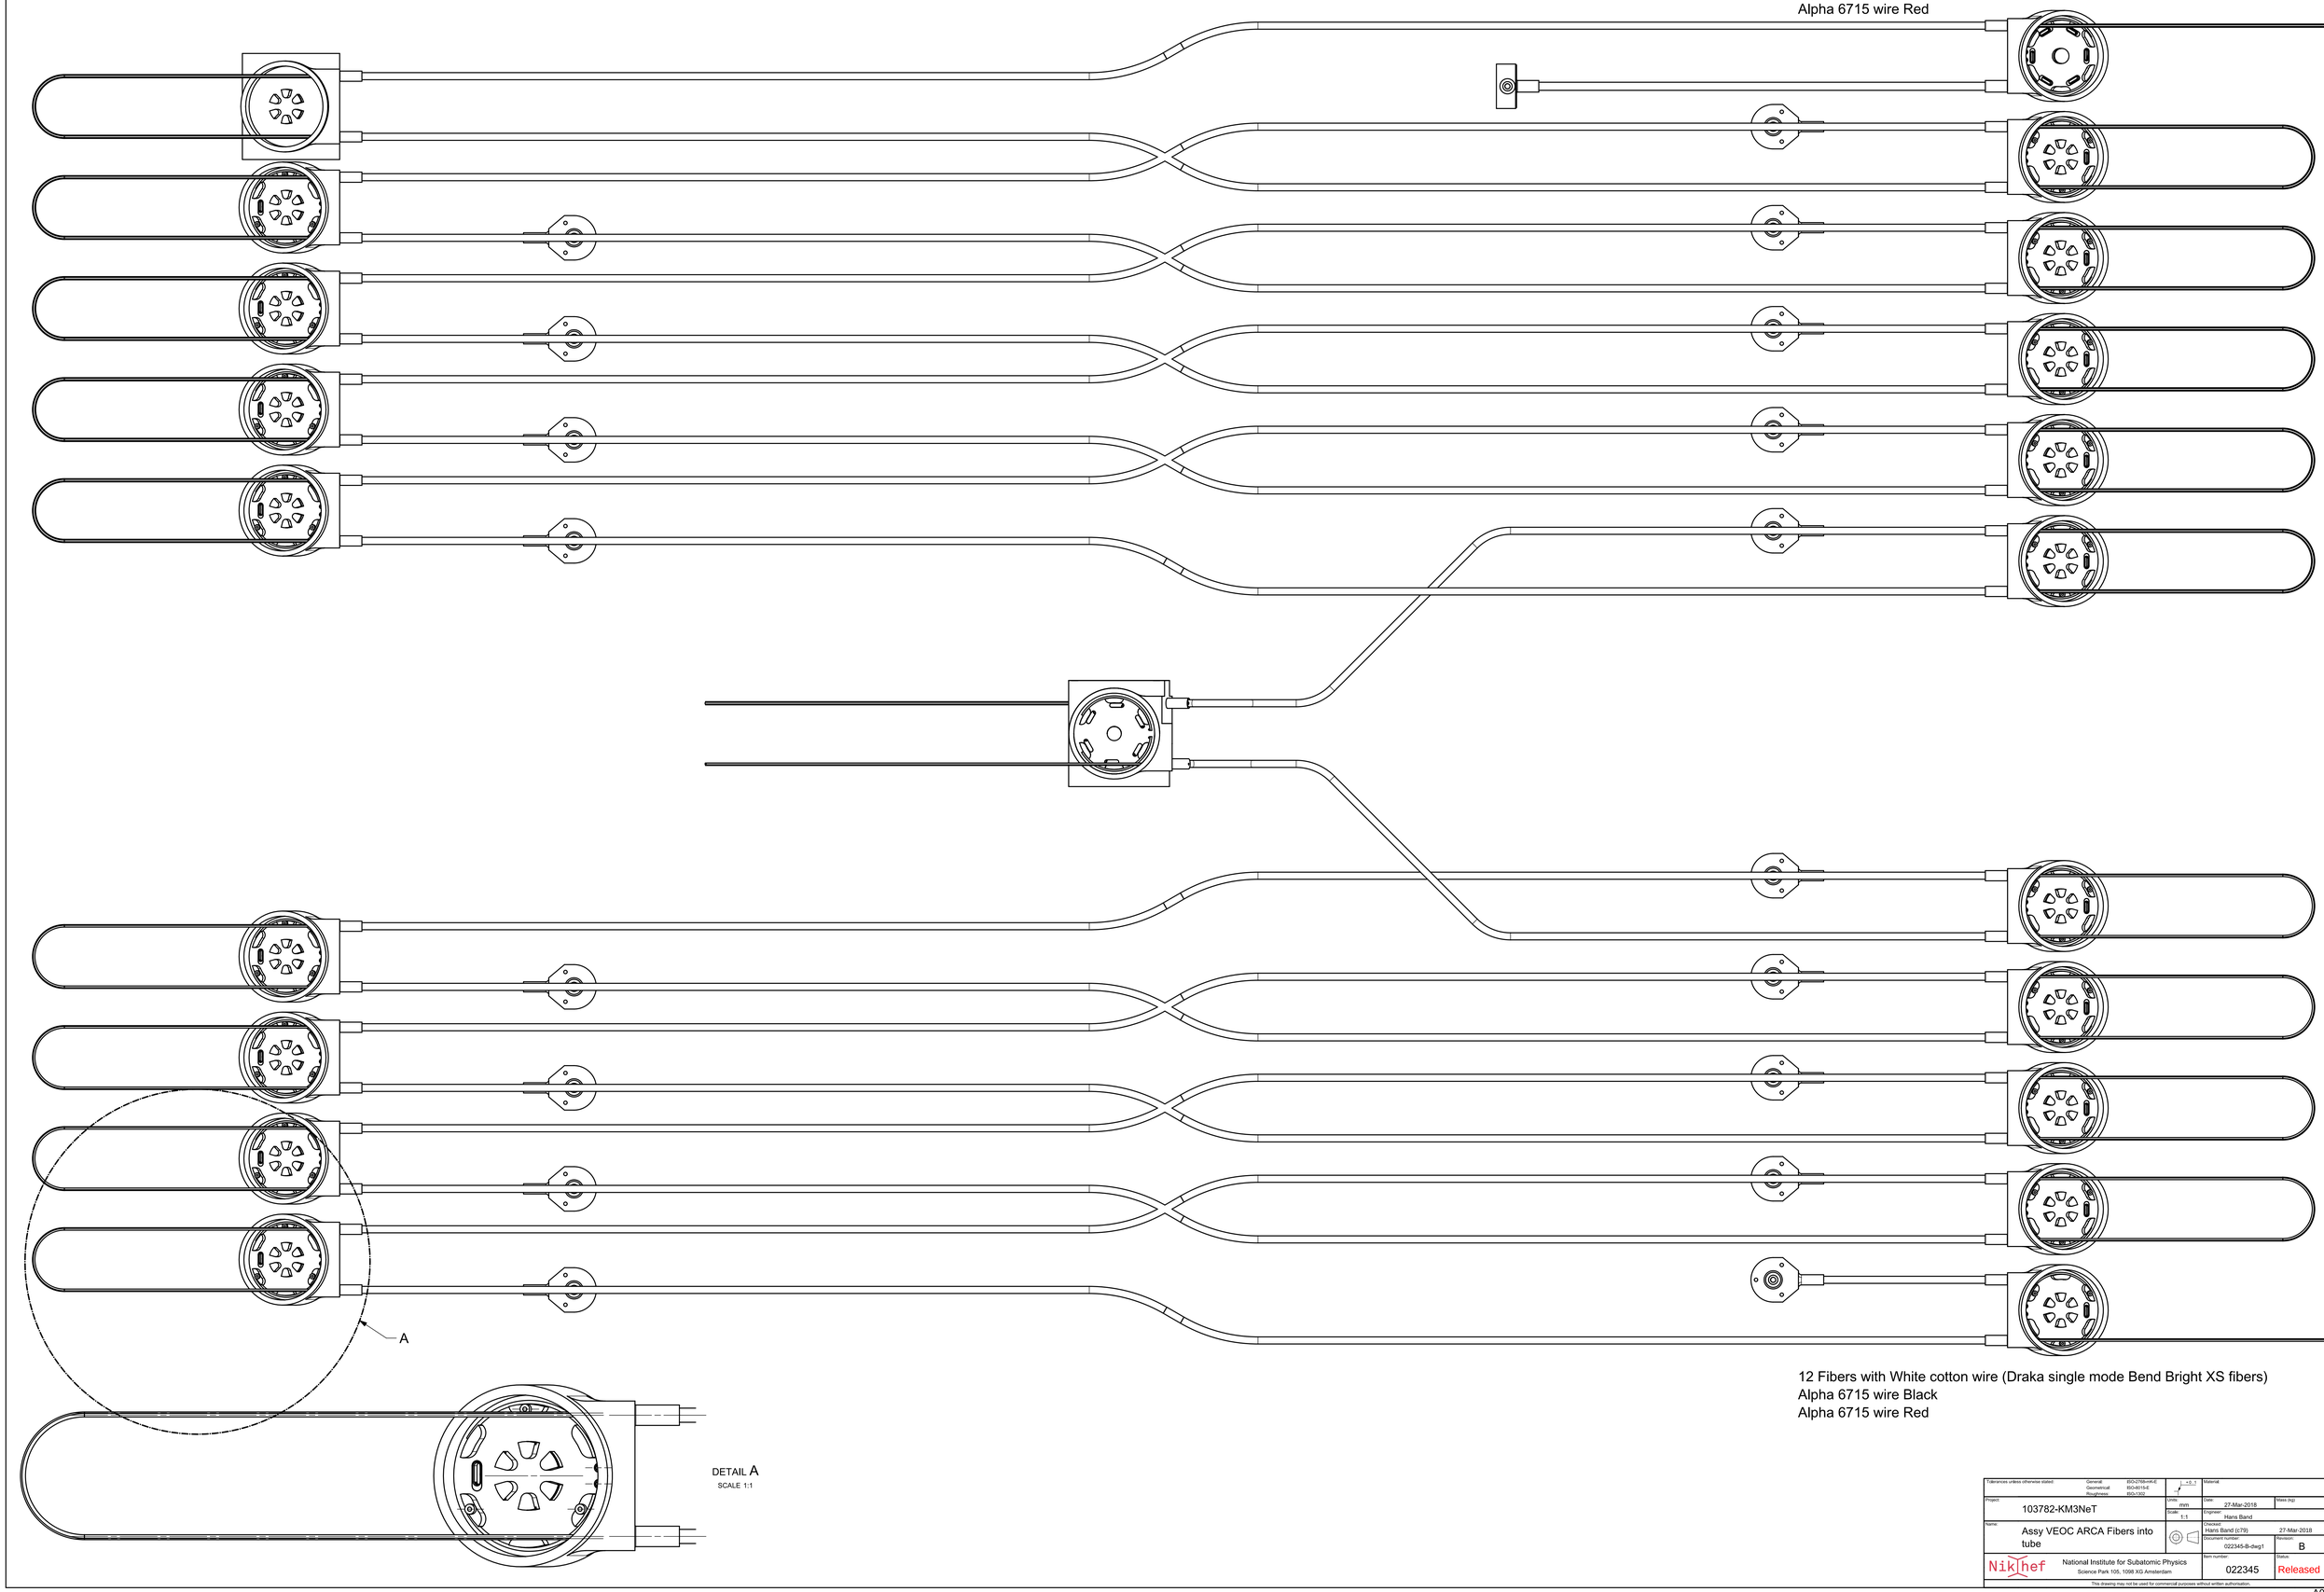

DETAIL A
SCALE 1:1

12 Fibers with White cotton wire (Draka single mode Bend Bright XS fibers)
Alpha 6715 wire Black
Alpha 6715 wire Red

Tolerances unless otherwise stated: General: ISO2768-mK; Geometrical: ISO1101E; Roughness: ISO1302		Material:	
Project: 103782-KM3NeT	Units: mm	Date: 27-Mar-2018	Mass (kg):
	Scale: 1:1	Engineer: Hans Band	
Name: Assy VEOC ARCA Fibers into tube		Checked: Hans Band (c79)	27-Mar-2018
		Document number: 022345-B-dwg1	Revision: B
Nikhef National Institute for Subatomic Physics, Science Park 105, 1098 XG Amsterdam		Item number: 022345	Status: Released

This drawing may not be used for commercial purposes without written authorisation.

A0