




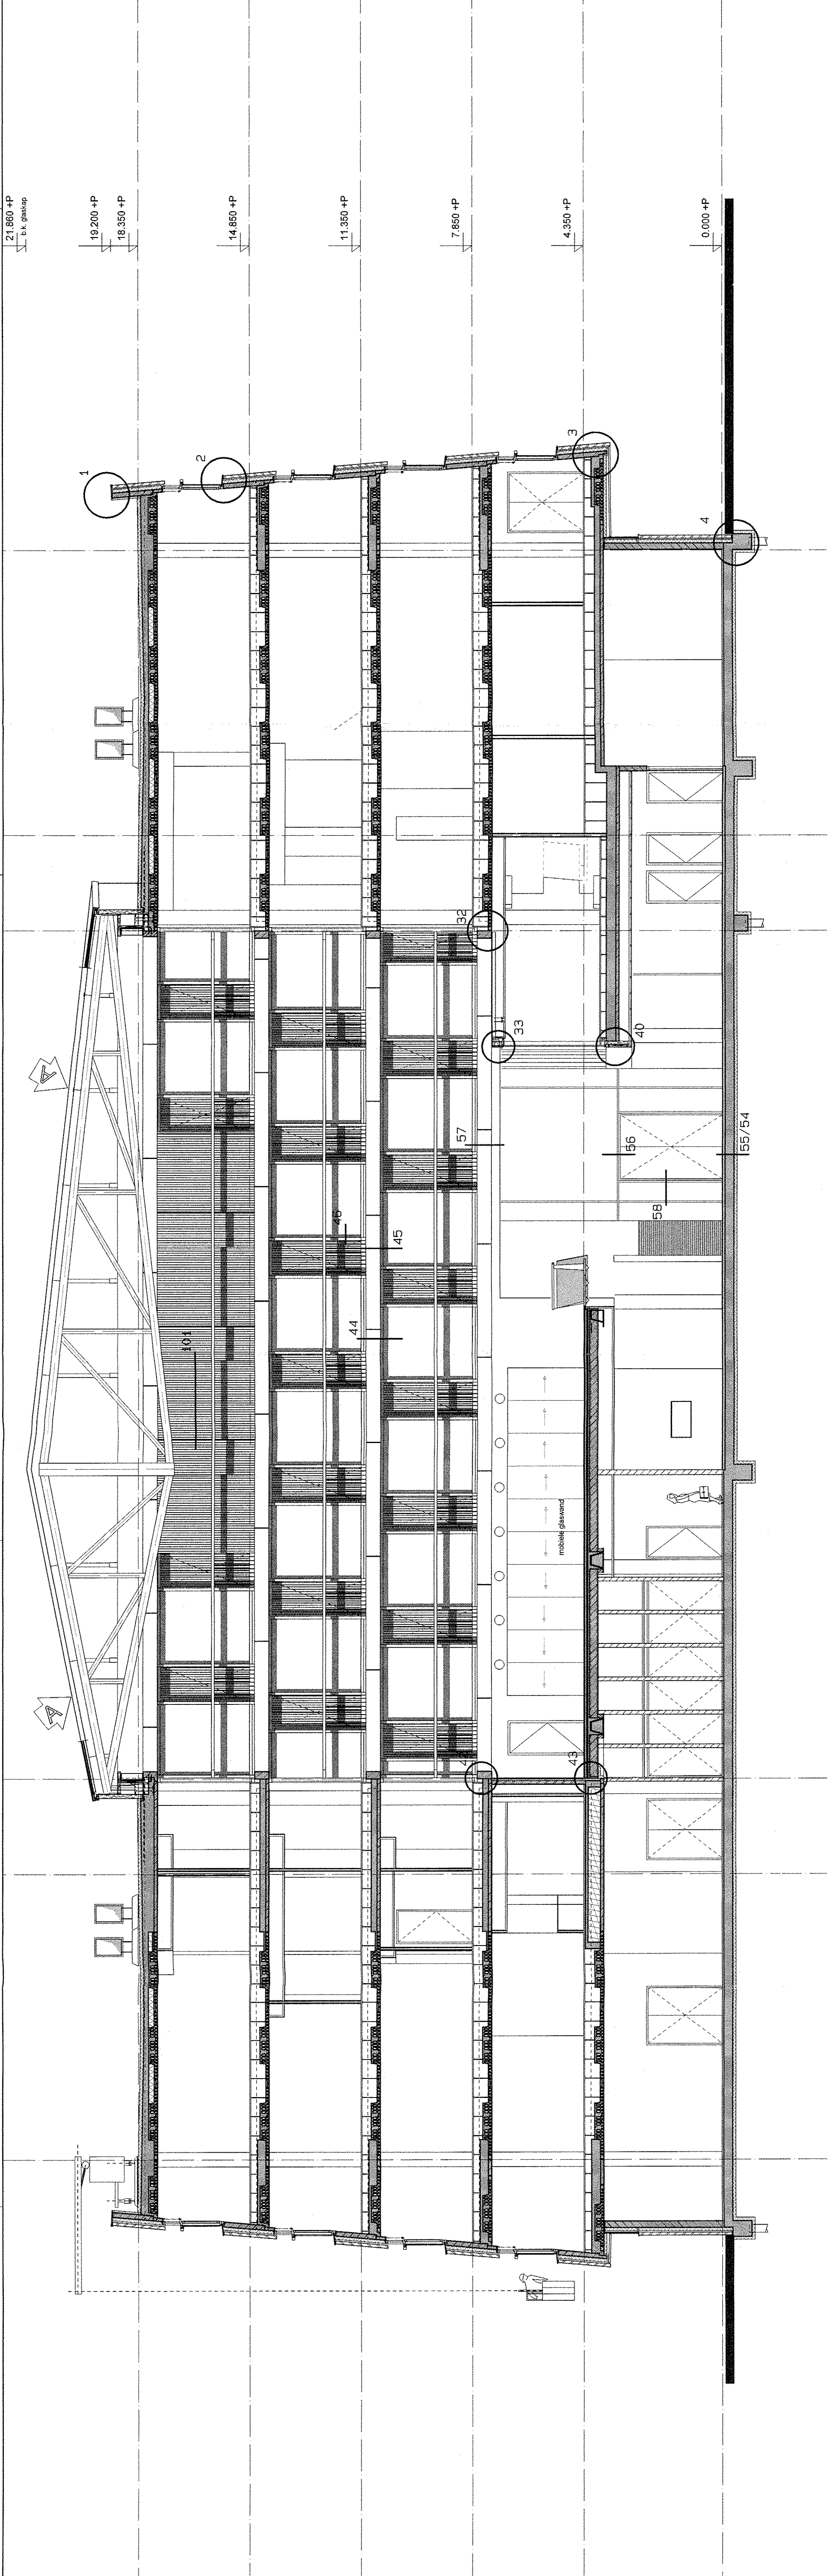



DOORSNEDE A - A

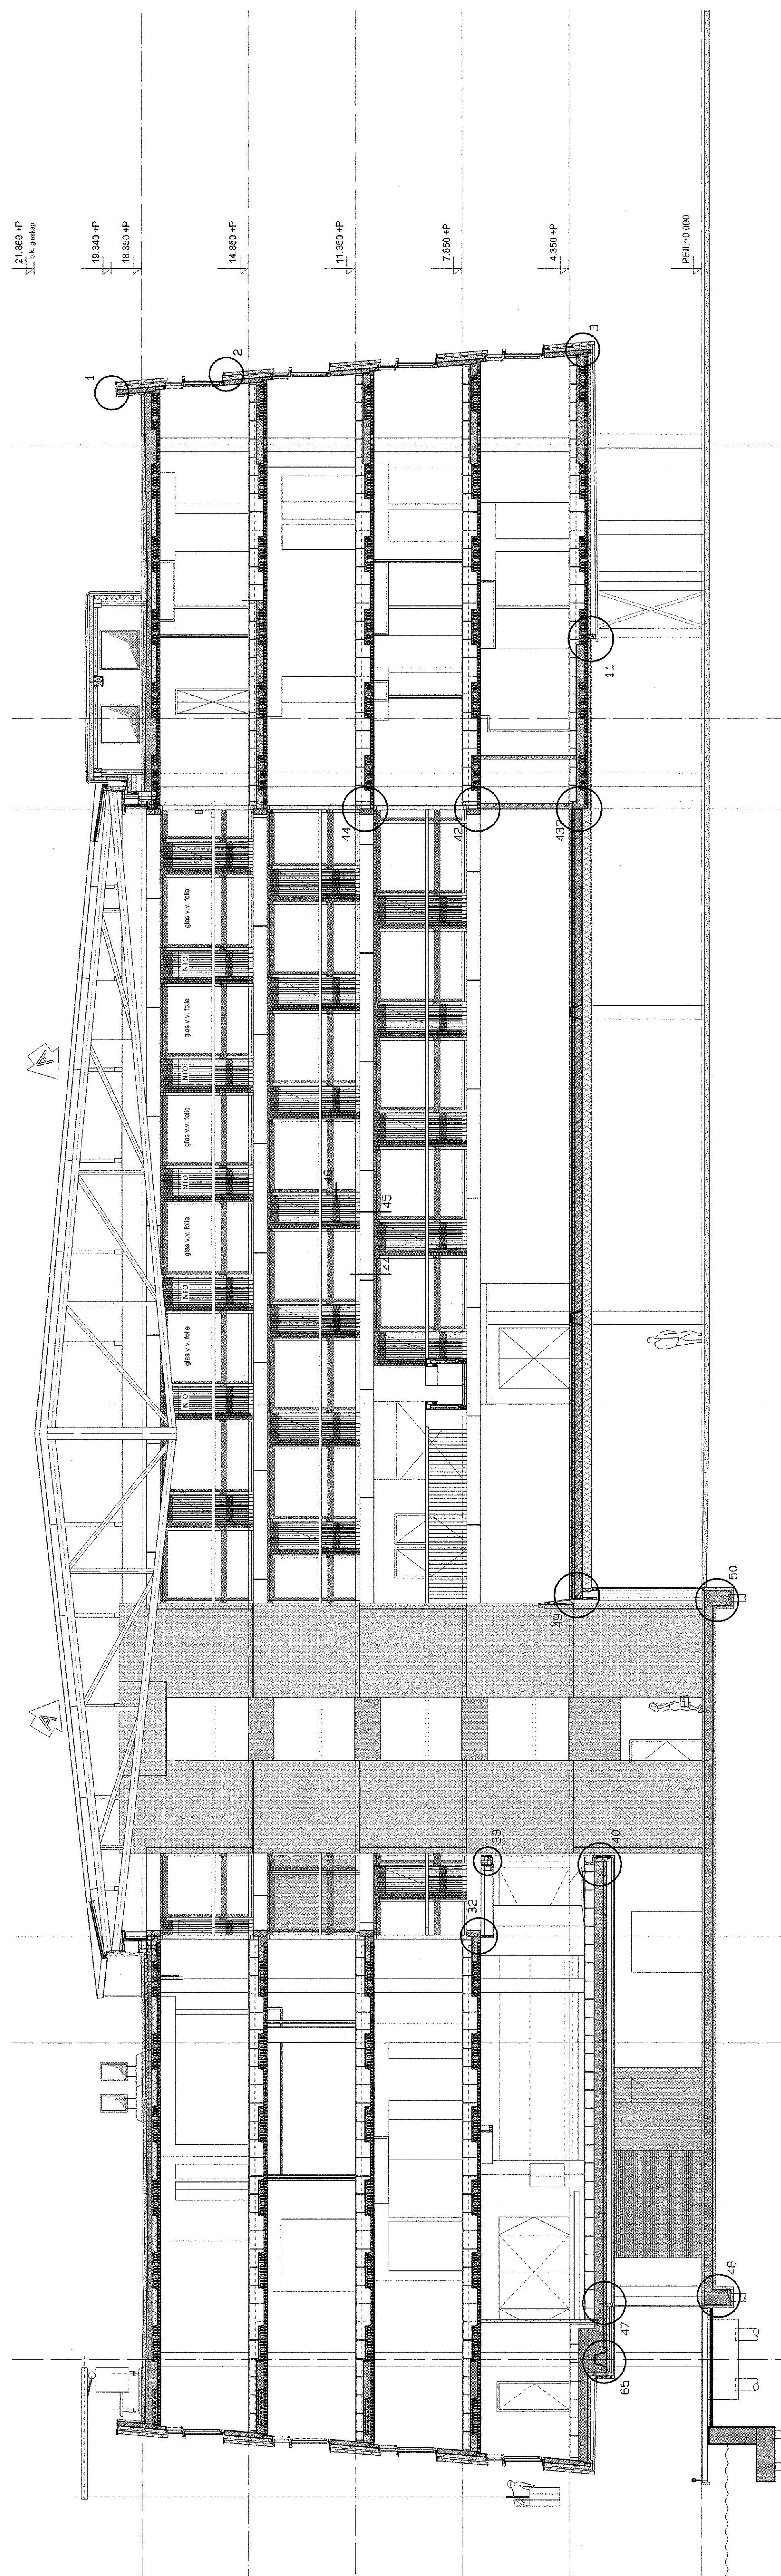

DOORSNEDE B - B

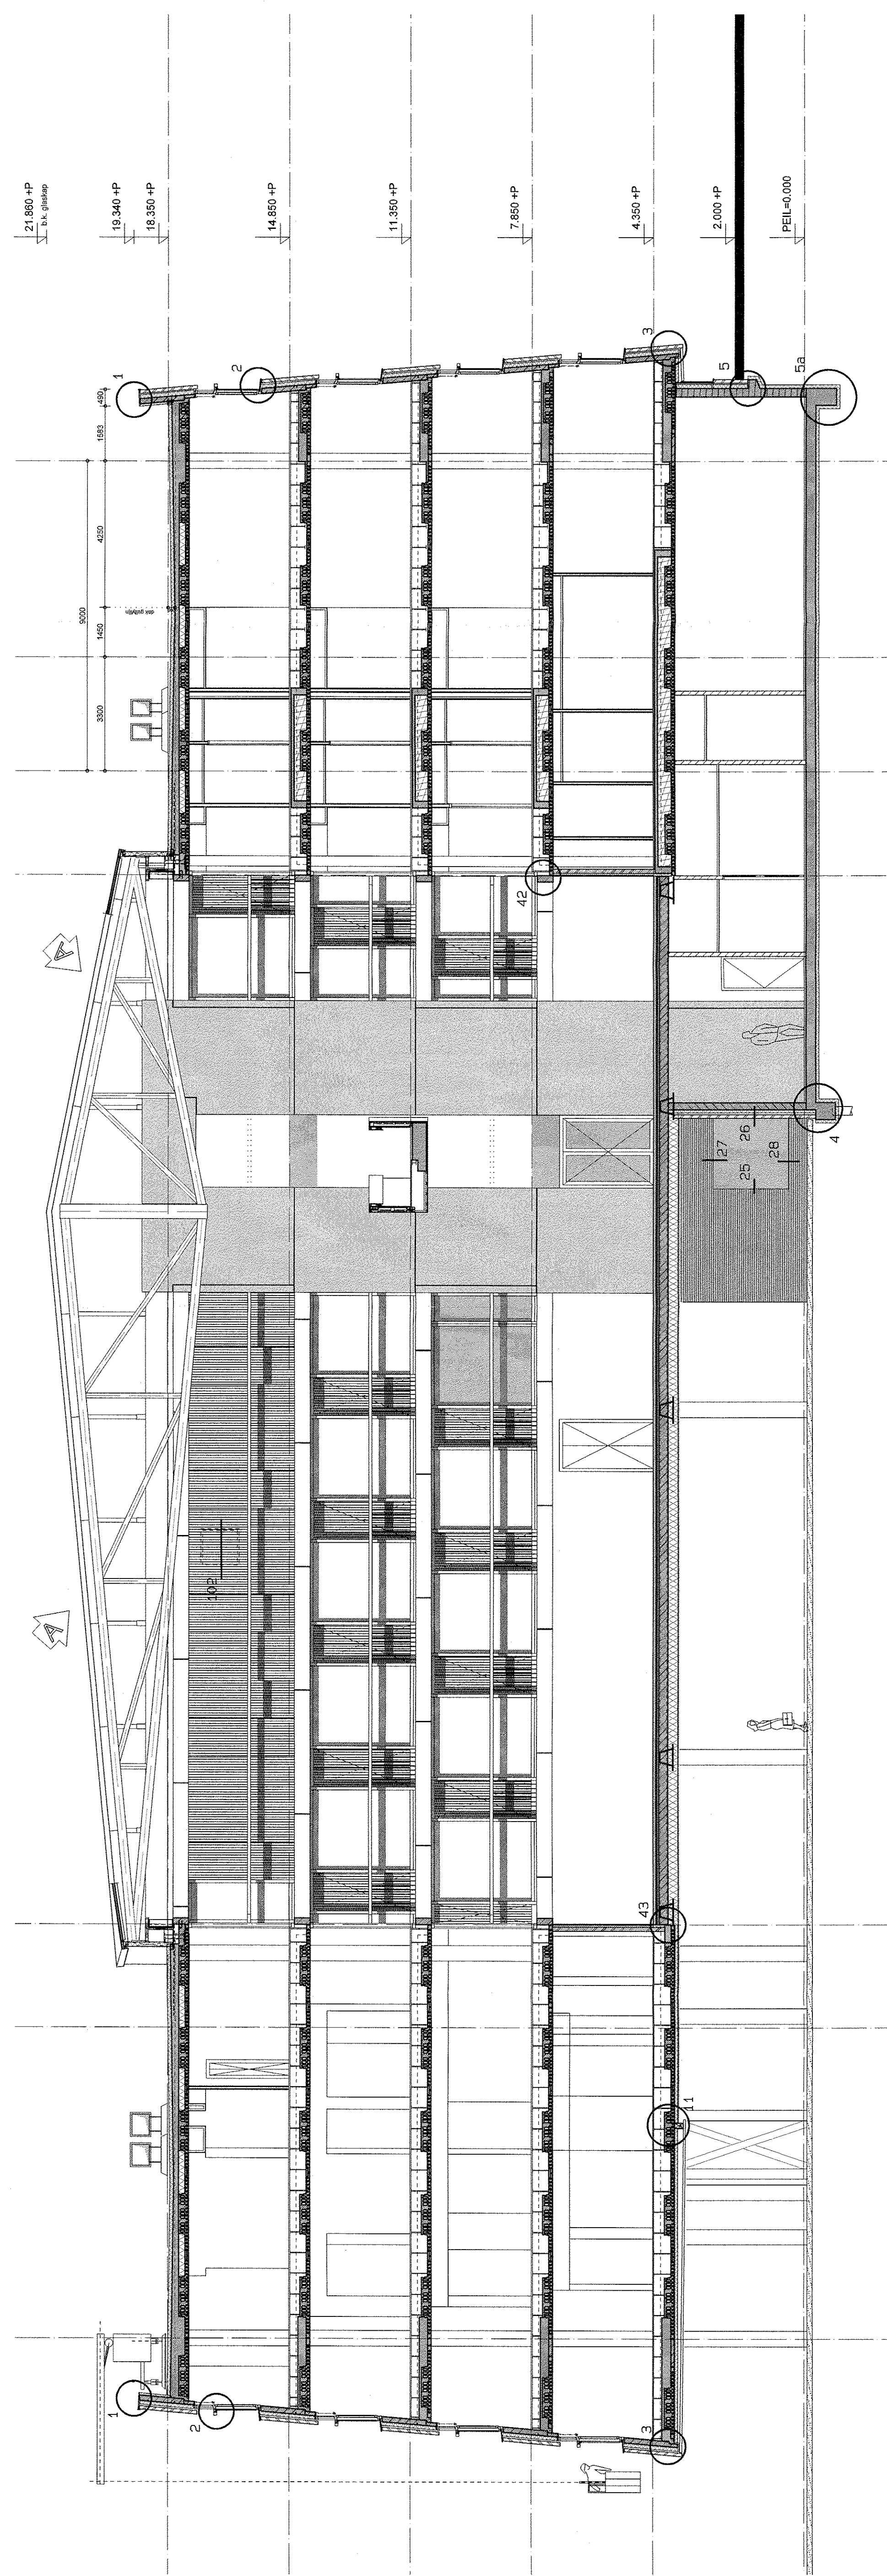

DOORSNEDE C - C

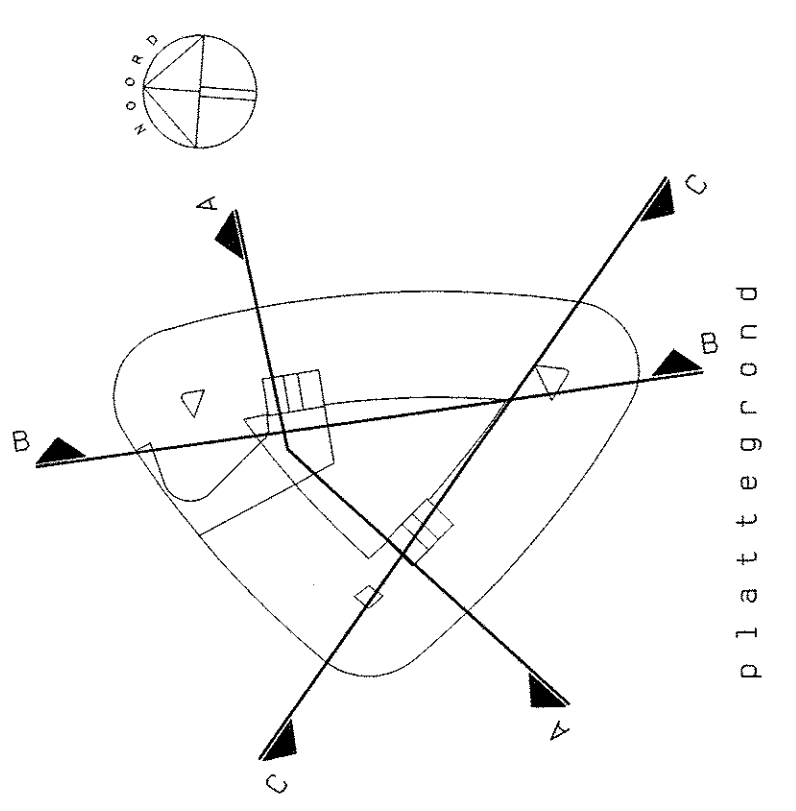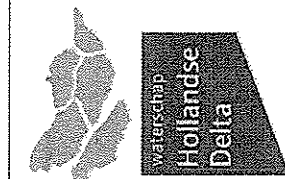

0	1:1000
1	1:1000
doorsnede
plattengrond

F	
E	
D	
C	
B	
A	
0	
1	
UITVOERING
Van der Vliet
E-mail: info@egmarchitecten.nl

Project:	Waterschapshuis Hollandse Delta, Ridderkerk
Projectnr:	A04142
Opdrachtgever:	Waterschapshuis Hollandse Delta
Doorsnede:	A-A, B-B en C-C
Status:	1:100
Tekening:	1:100
W112:	9-251
A	