



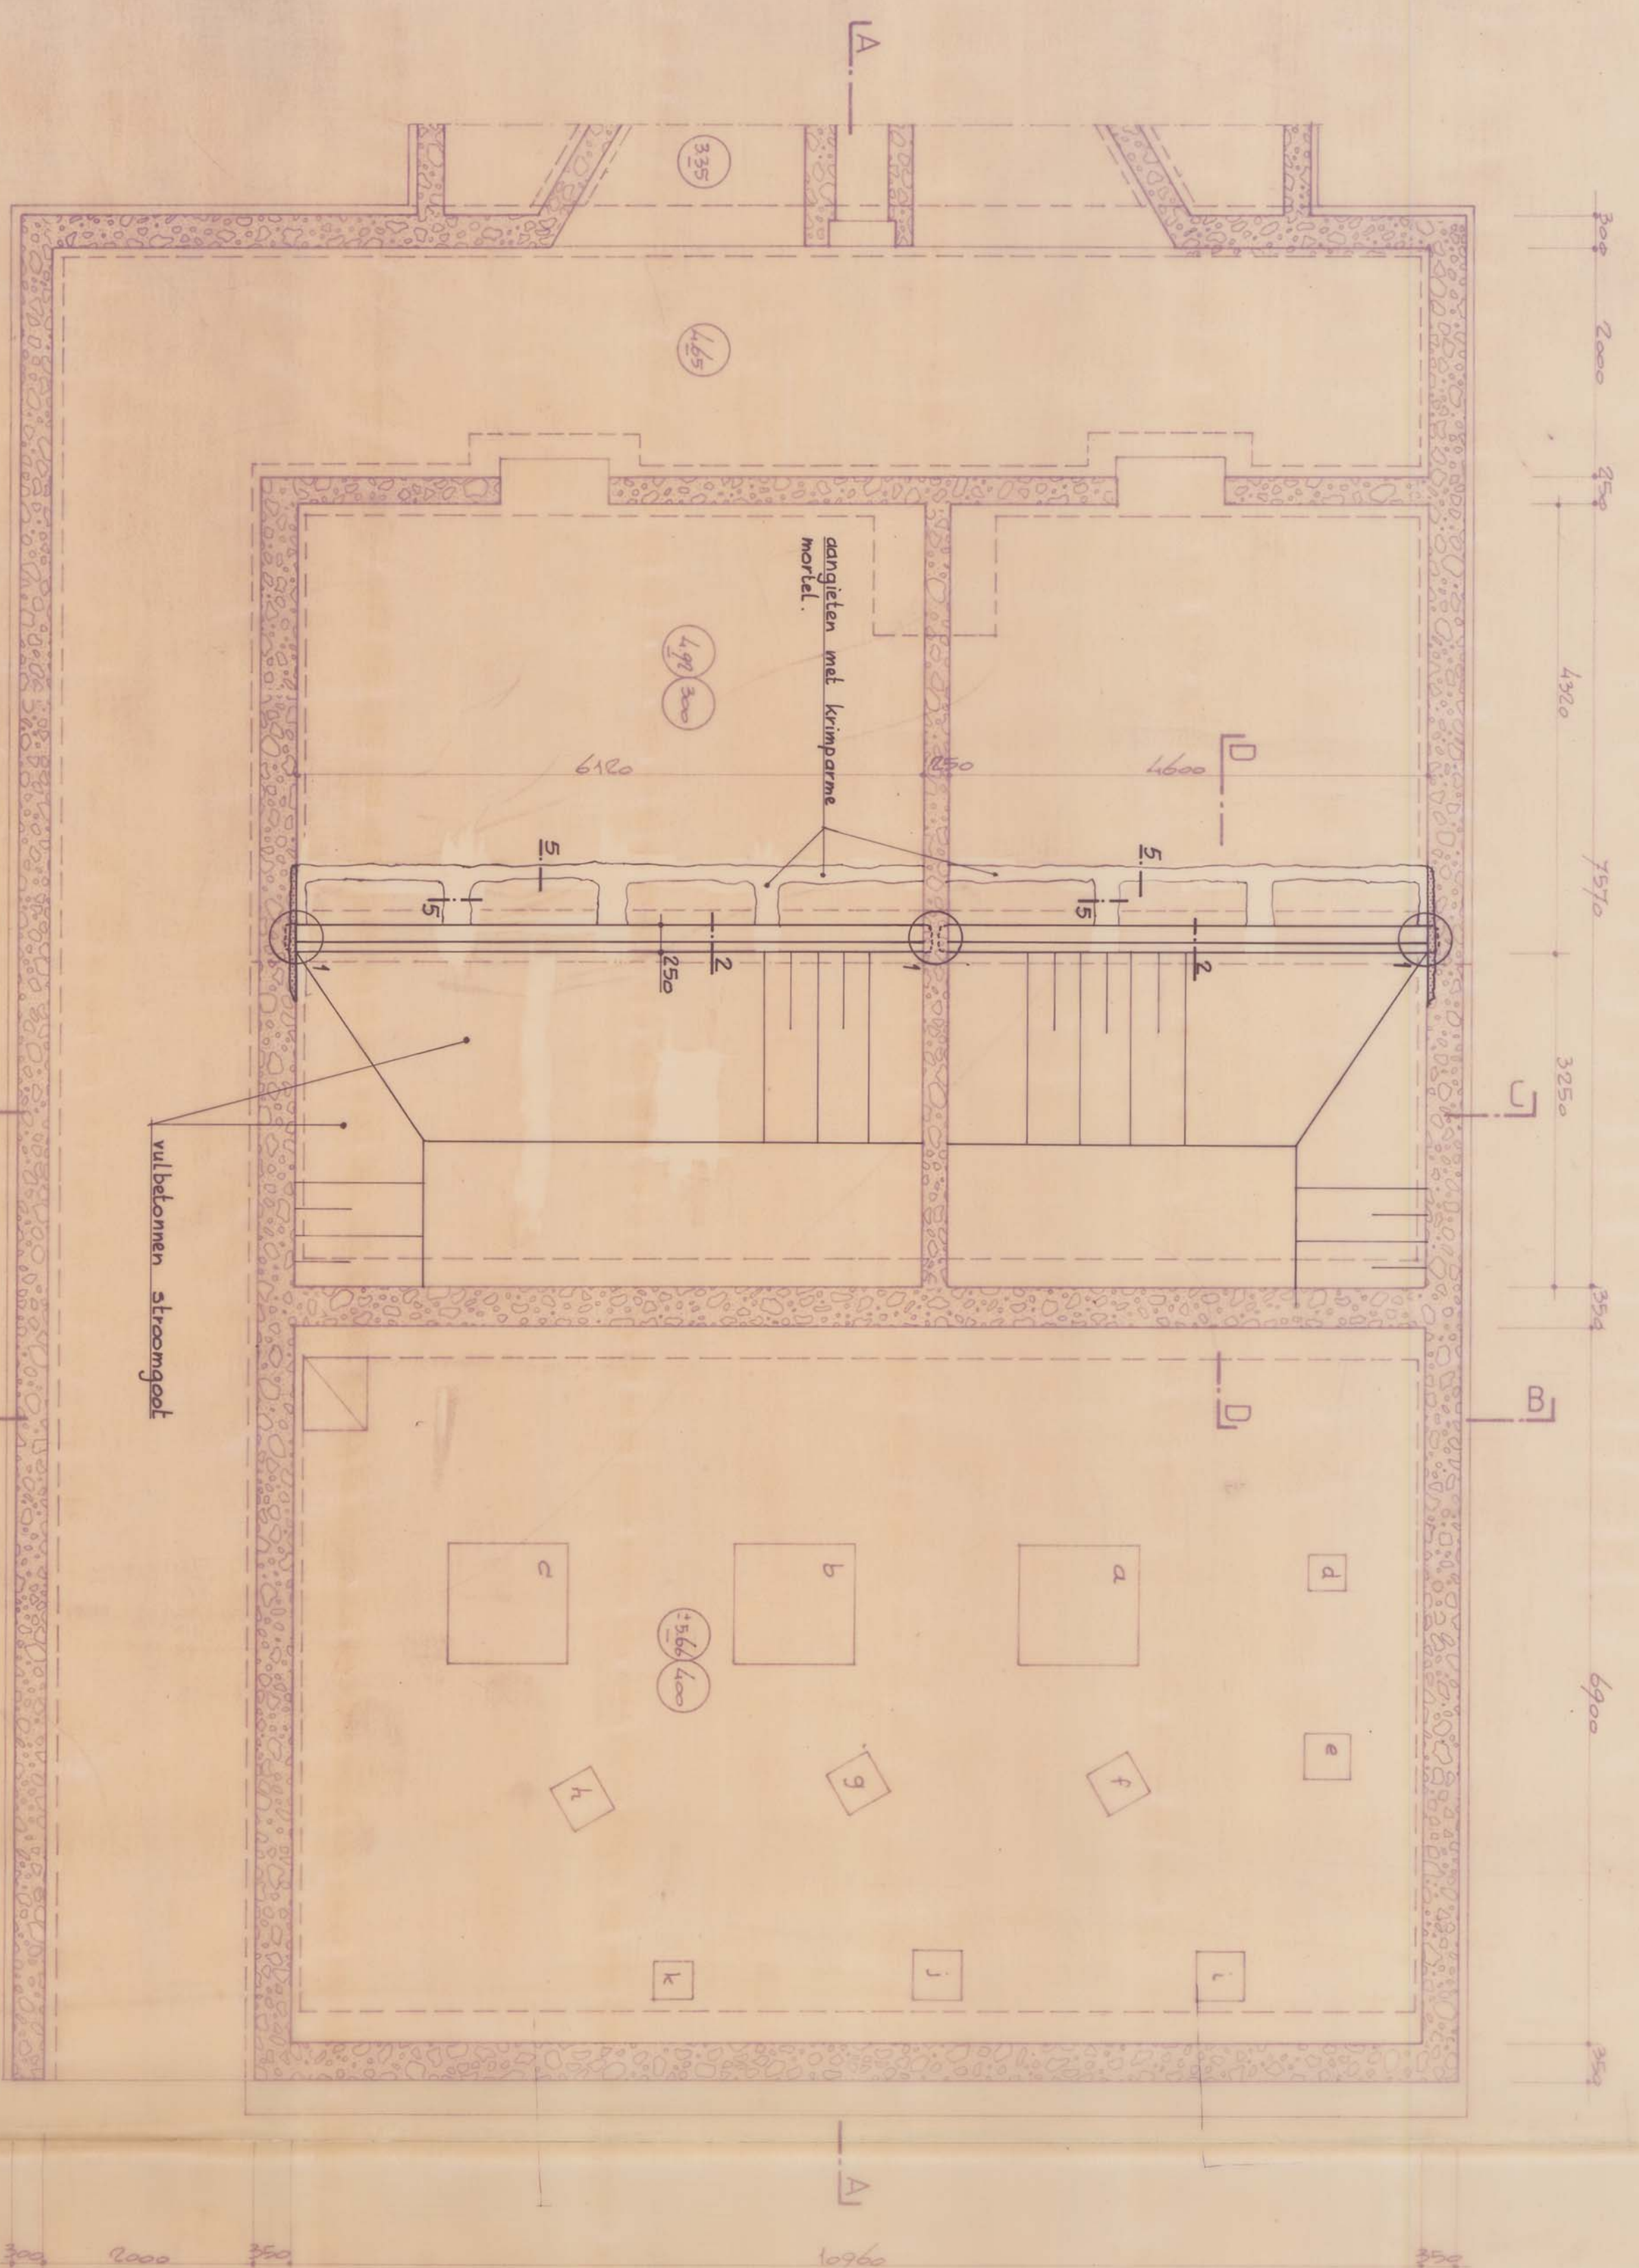




PLATTEGROND Kelder

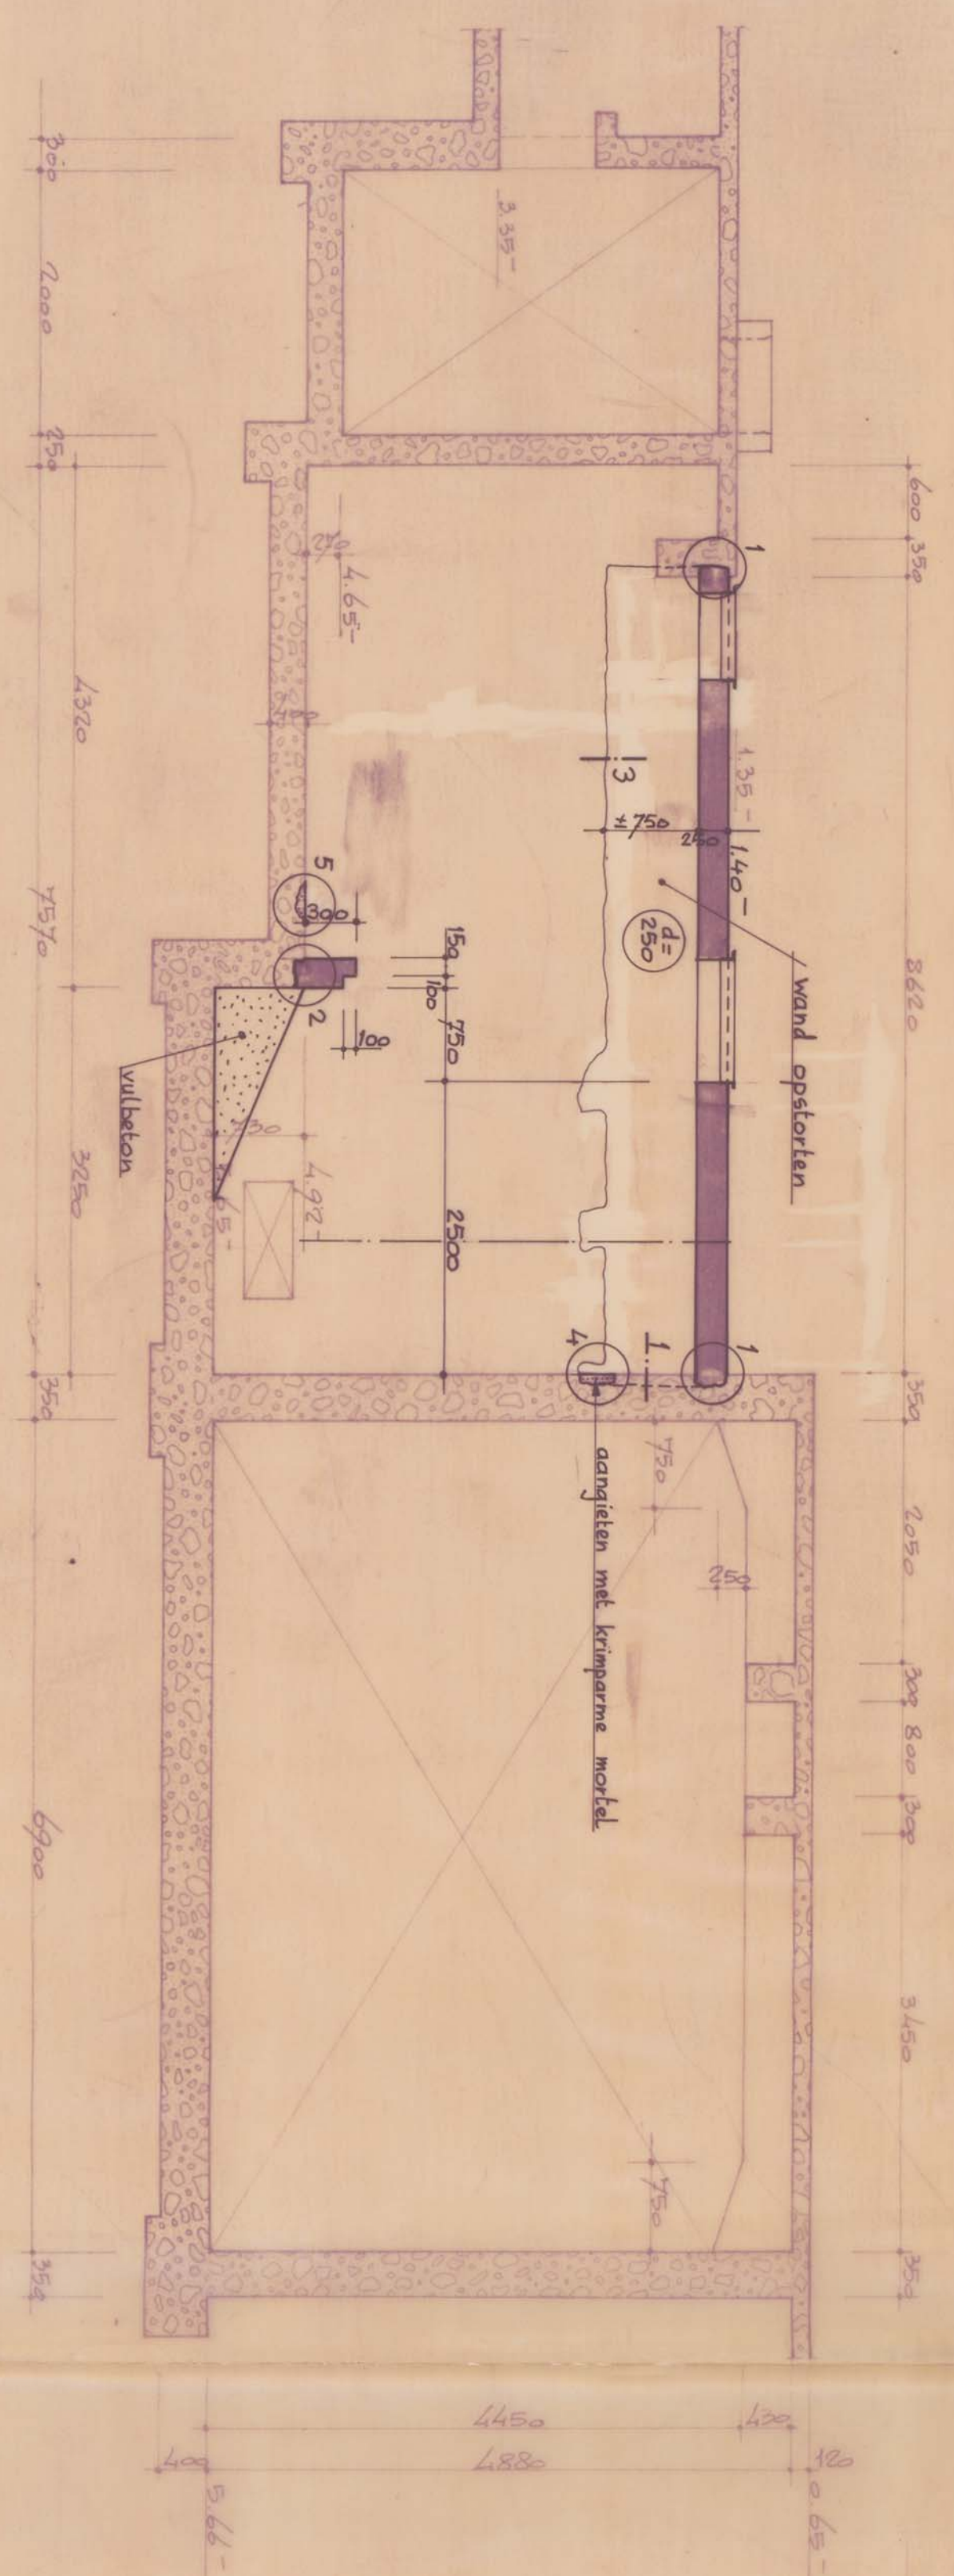


DOORSNED E A-A

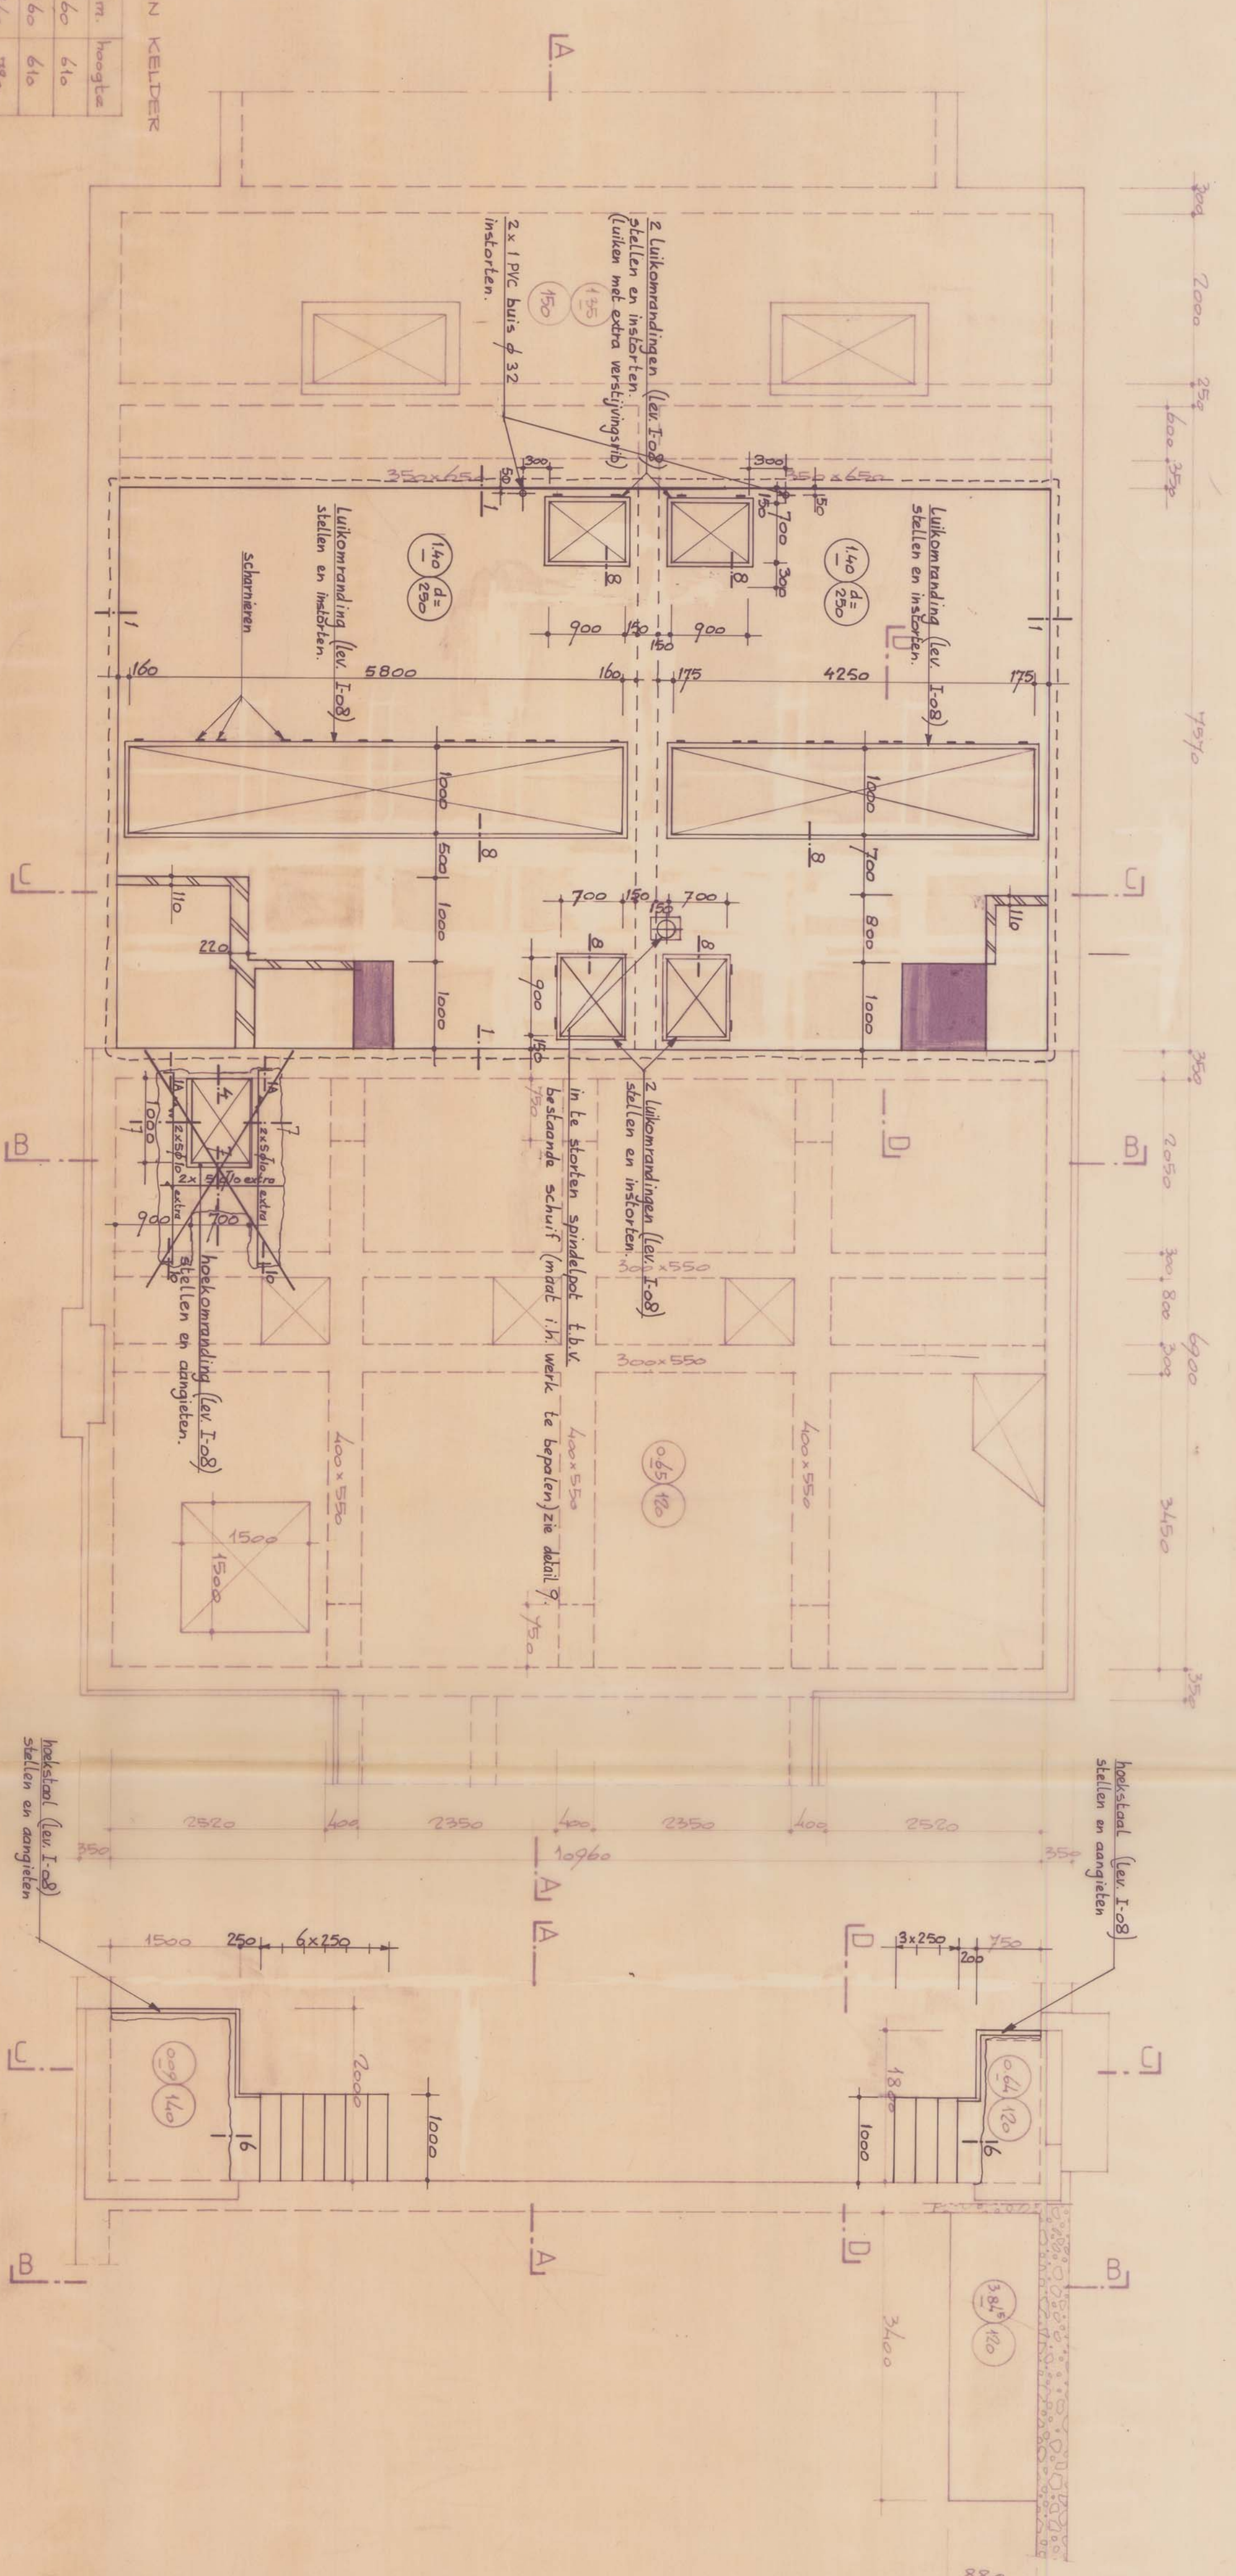


PLATTEGROND BEGAANE GROND

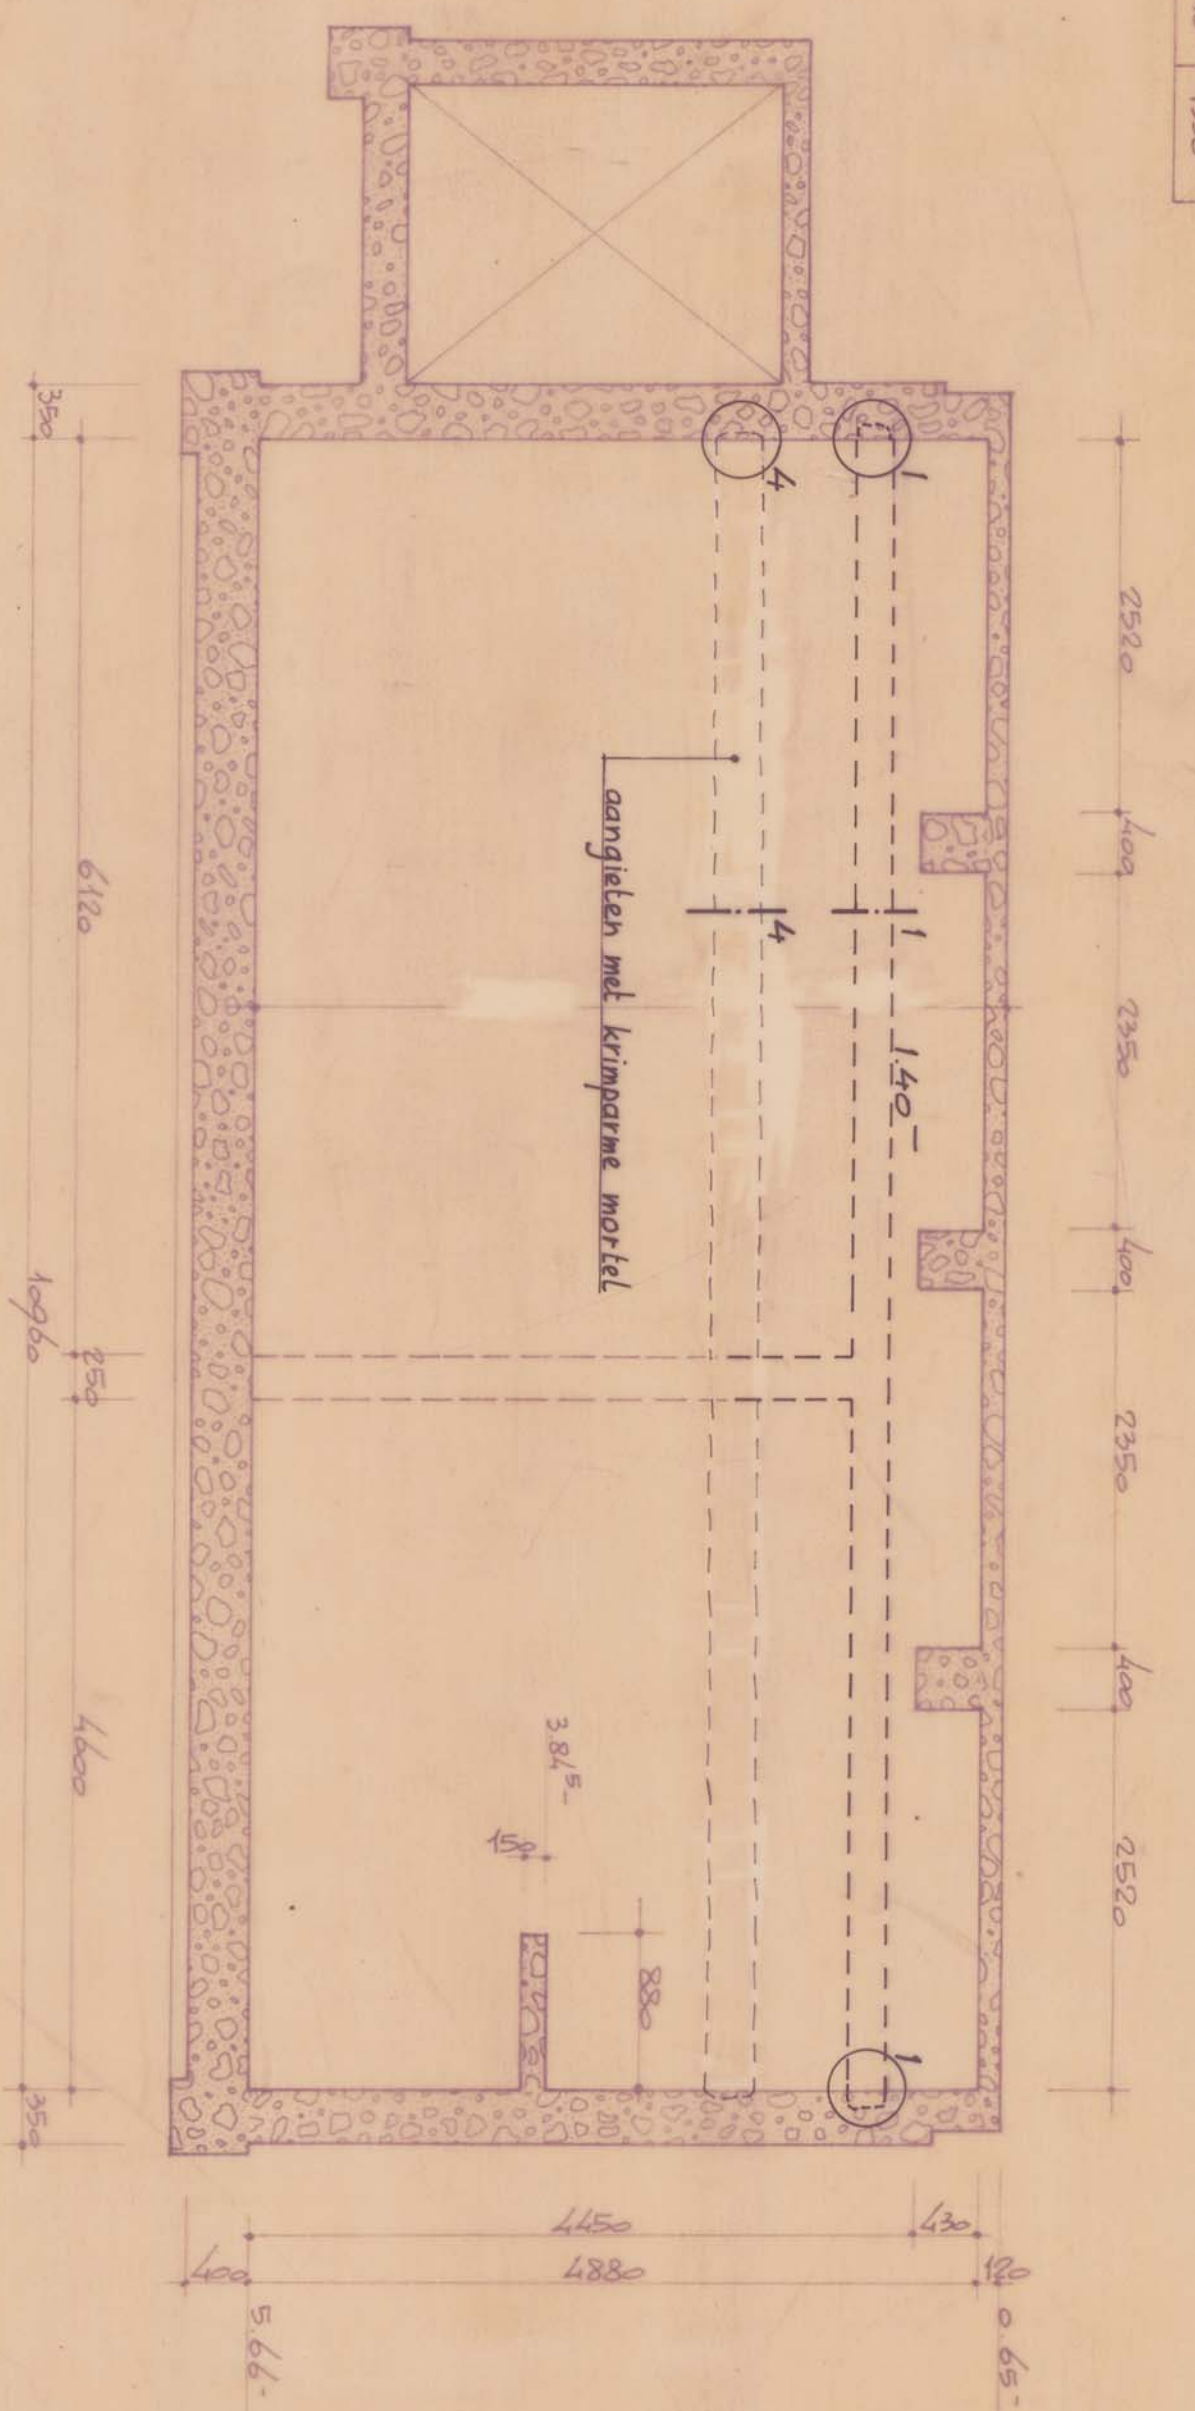


DOORSNED E B-B

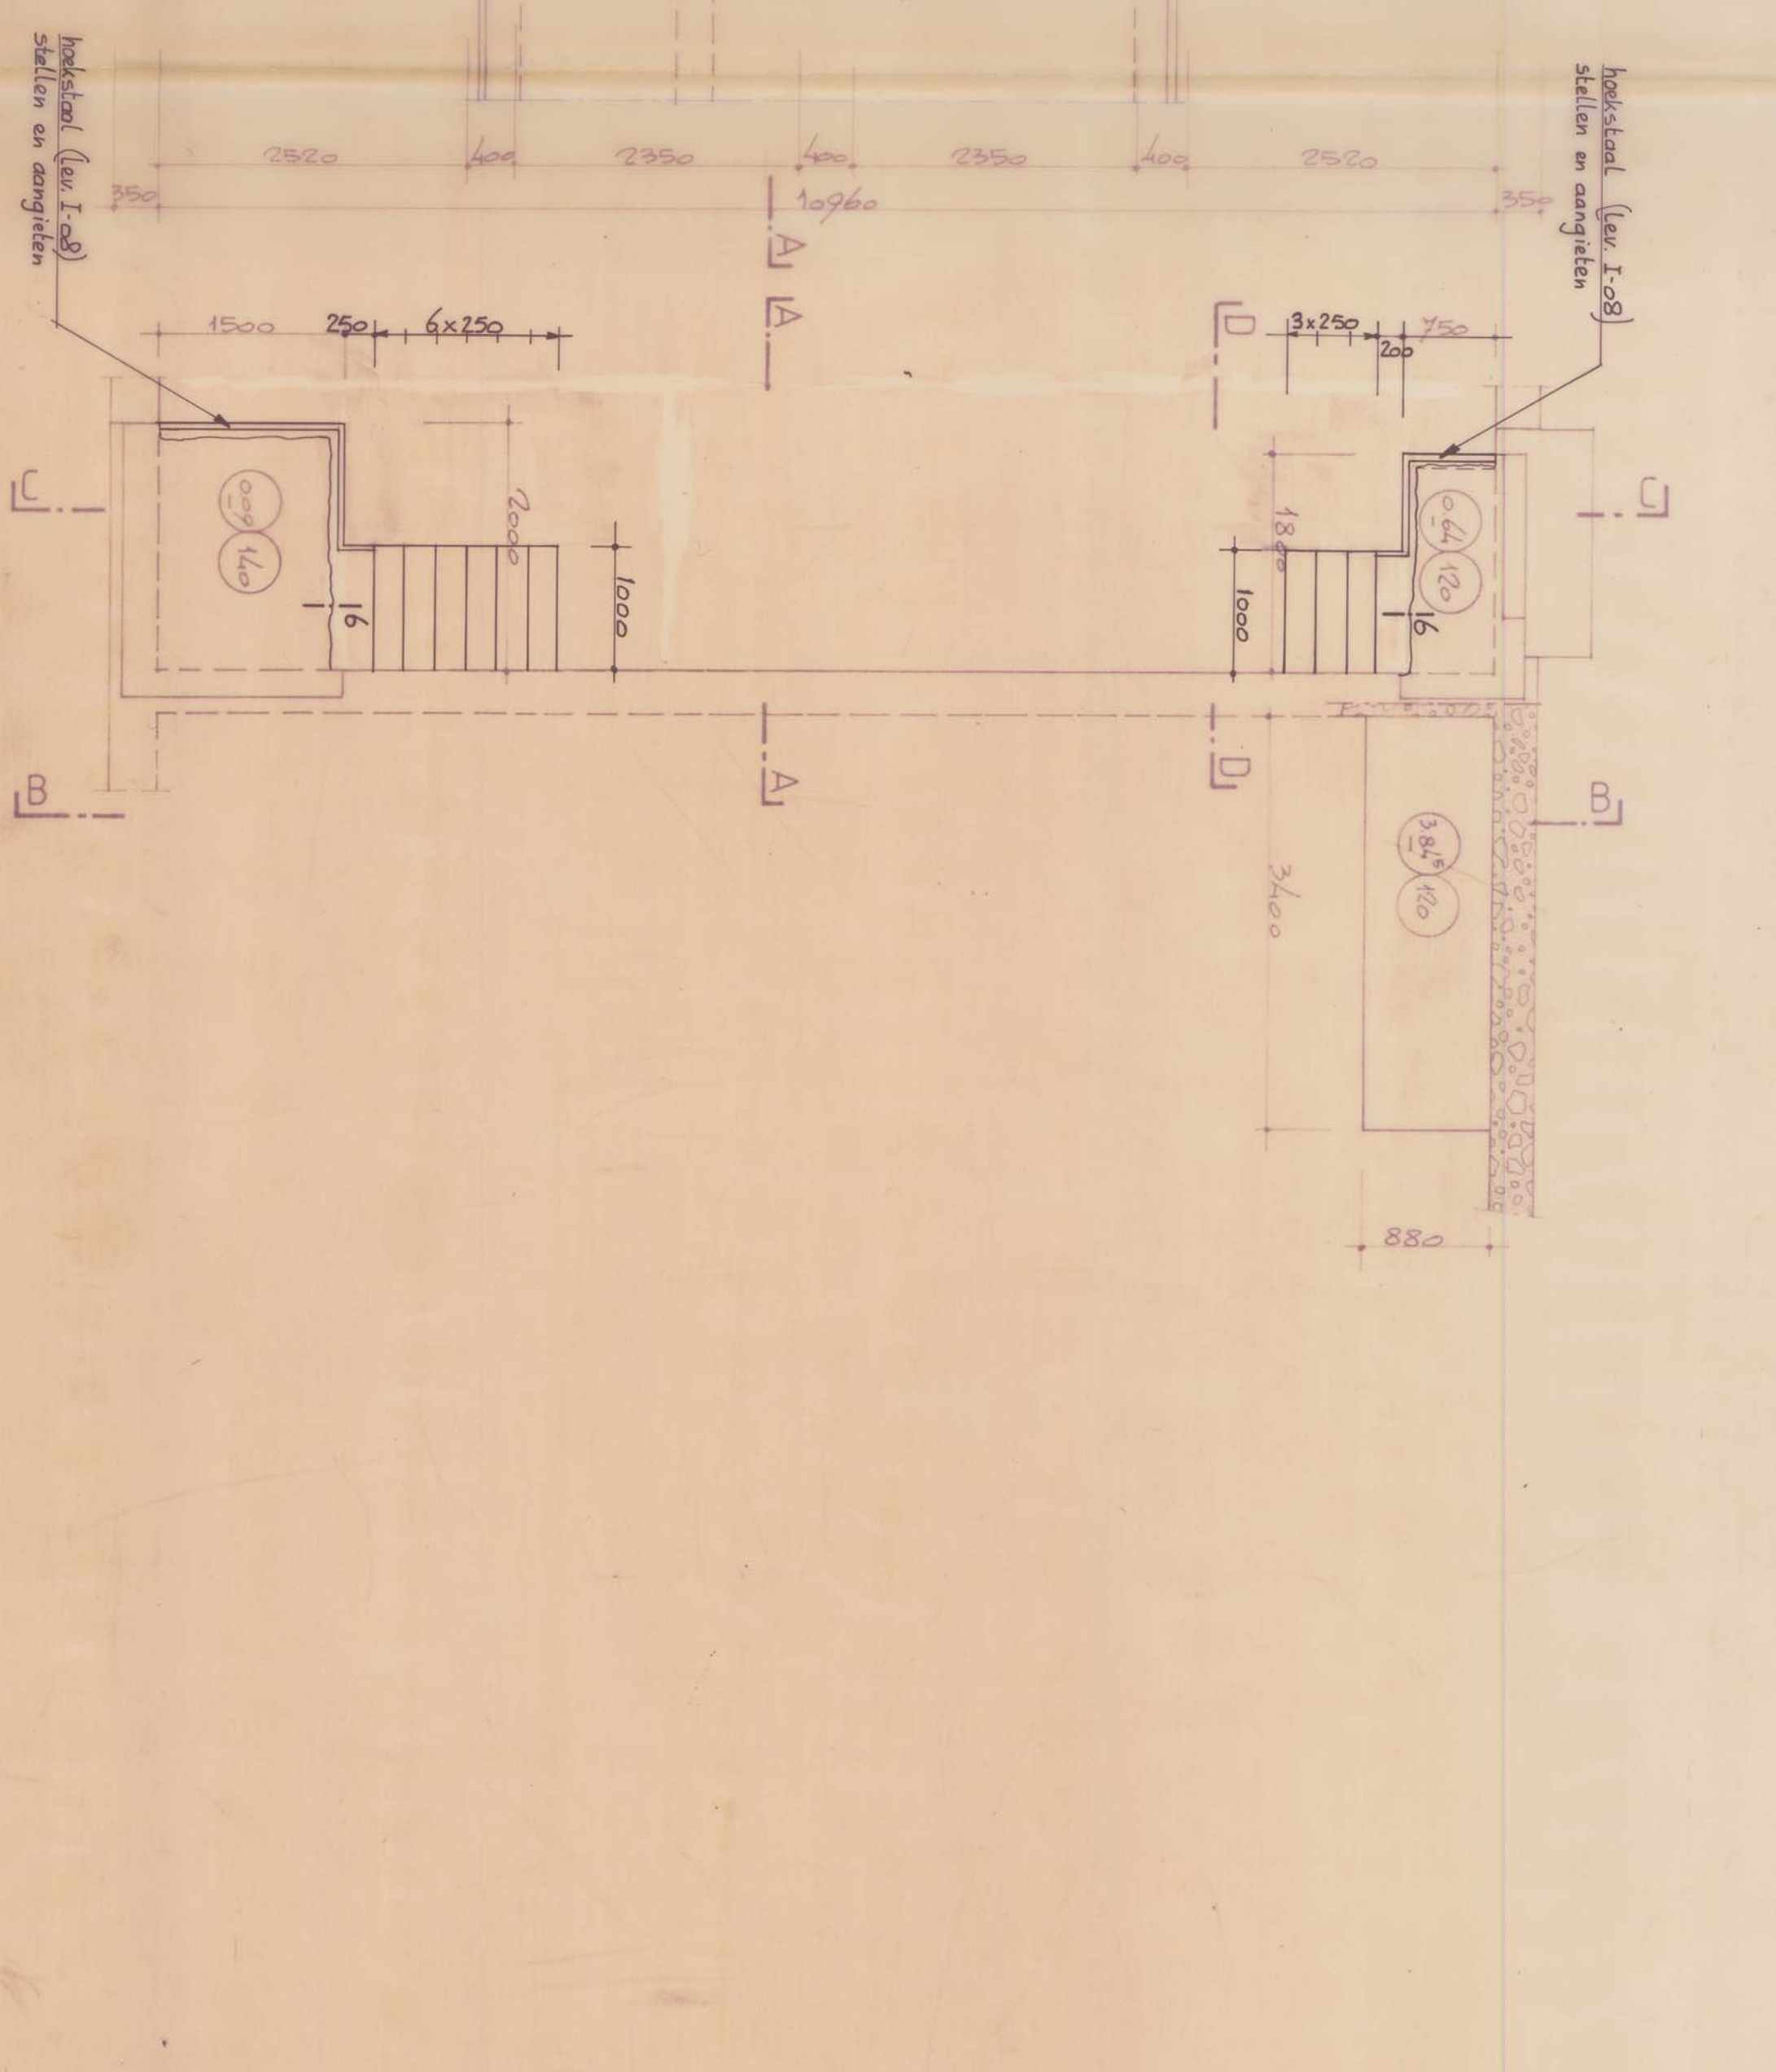

BORDERSJES BASSIN

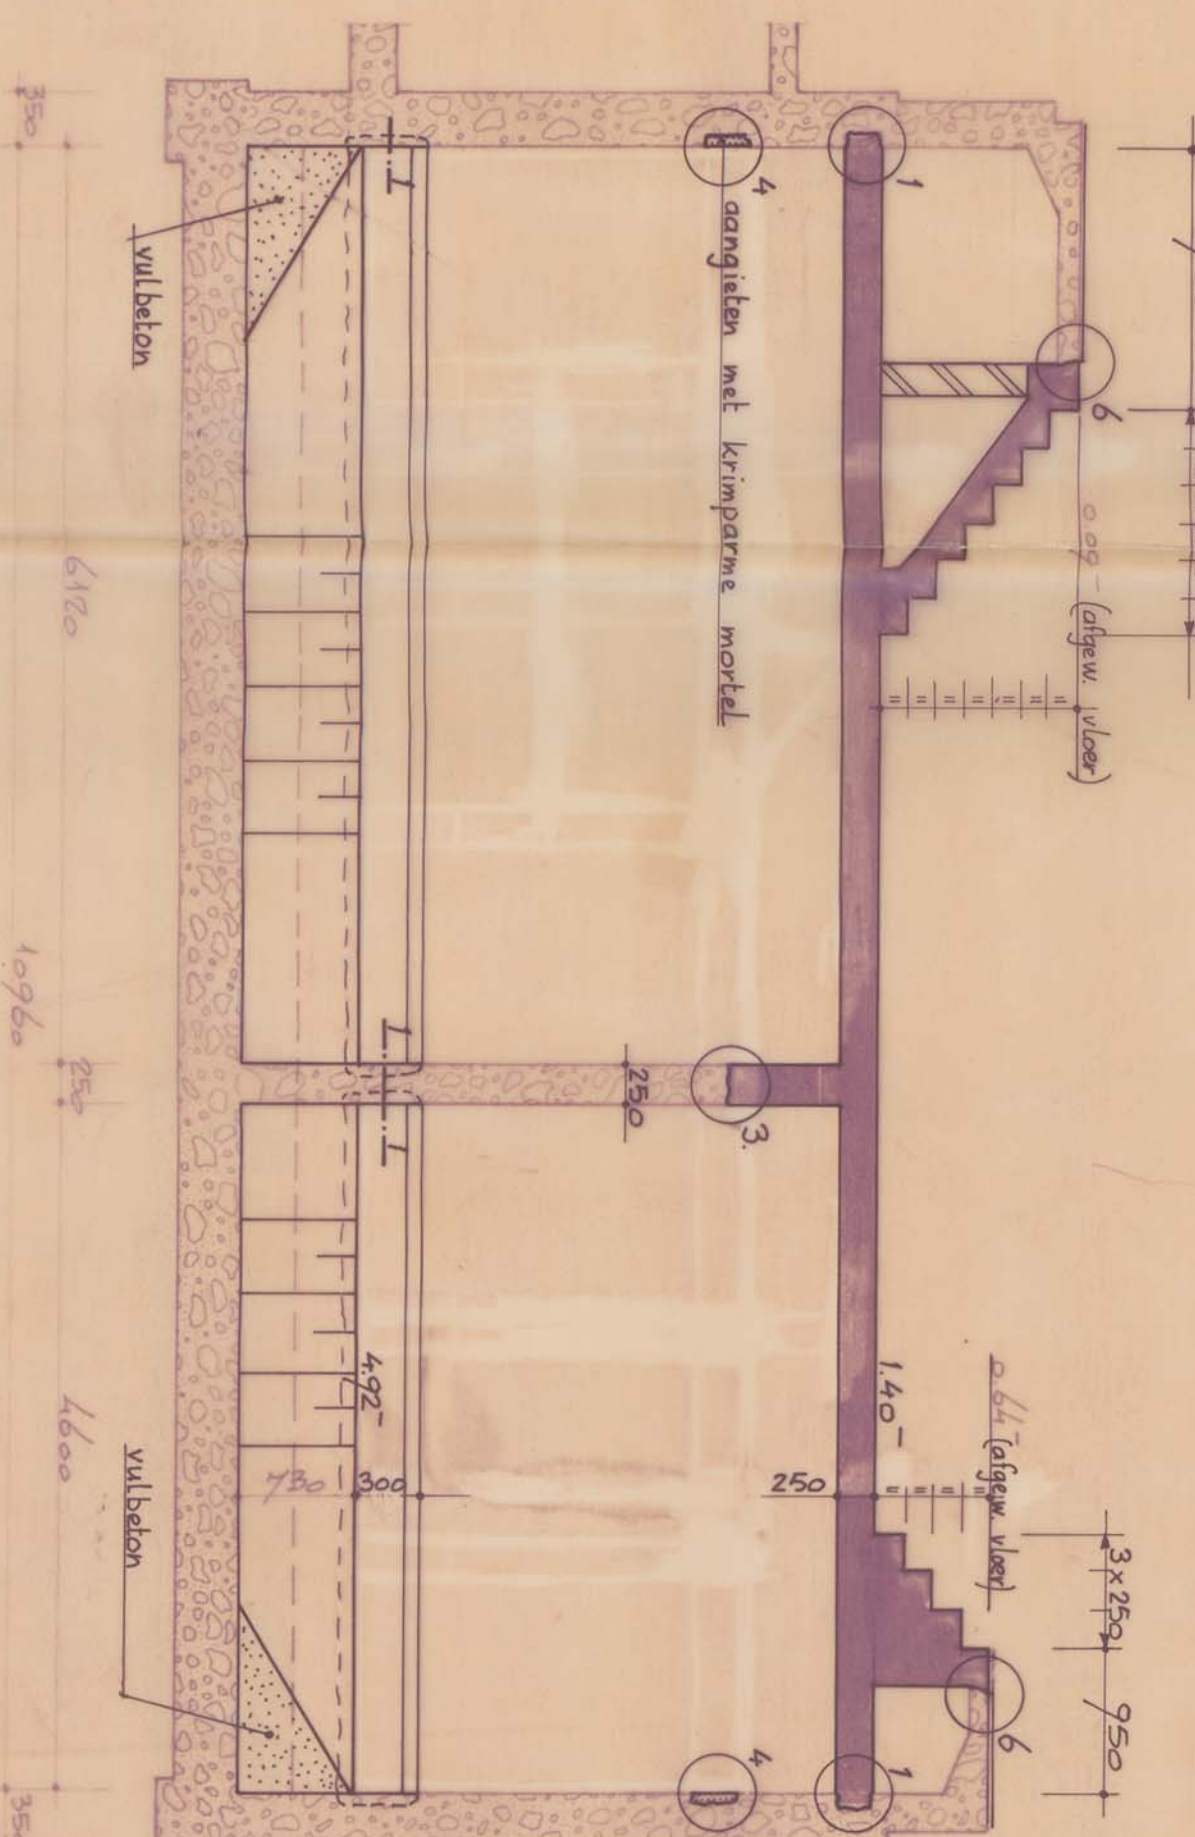

DOORSNED E C-C

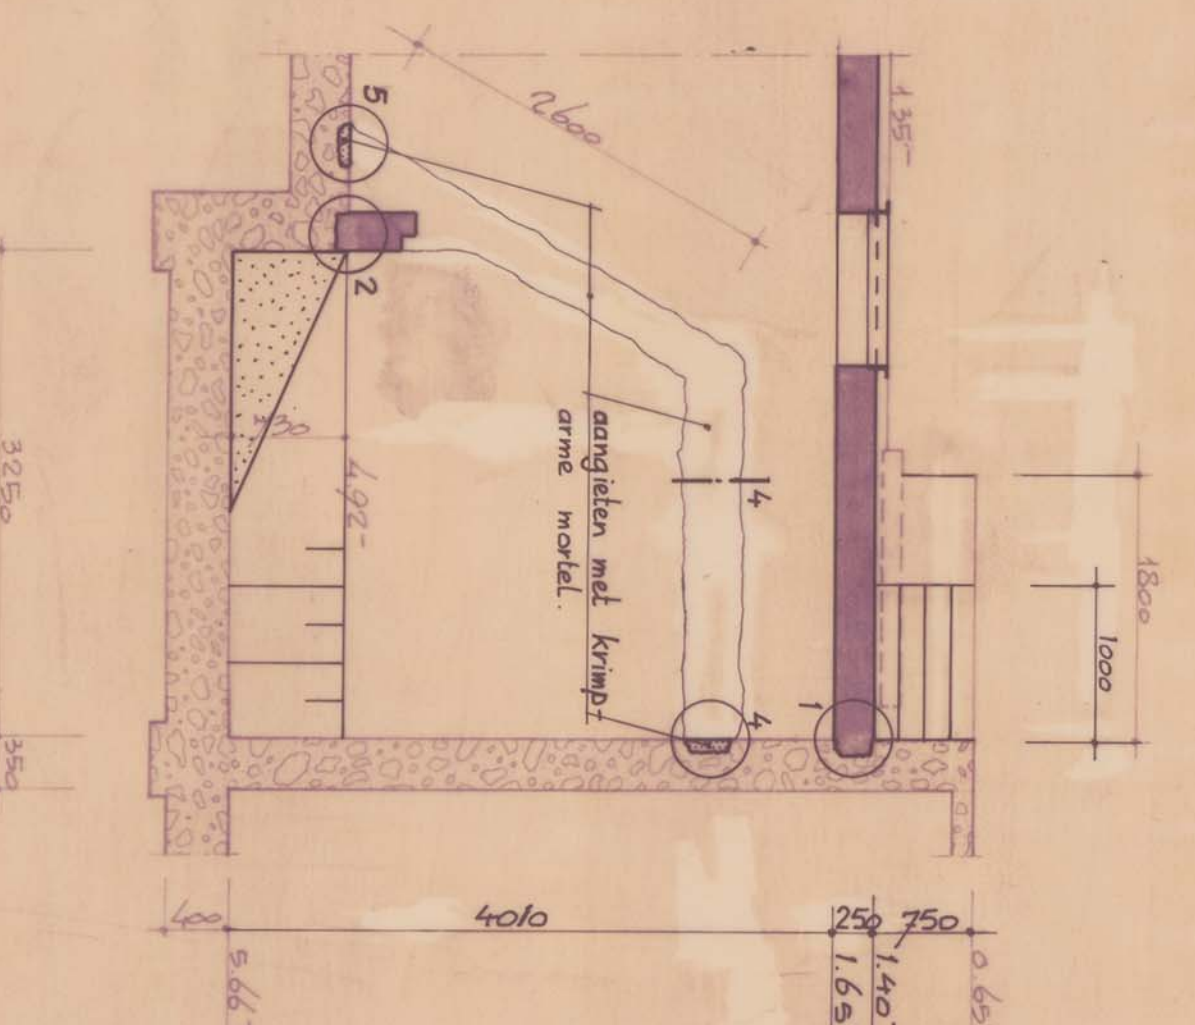

DOORSNED E D-D