SIDE VIEW
FROM PORT SIDE

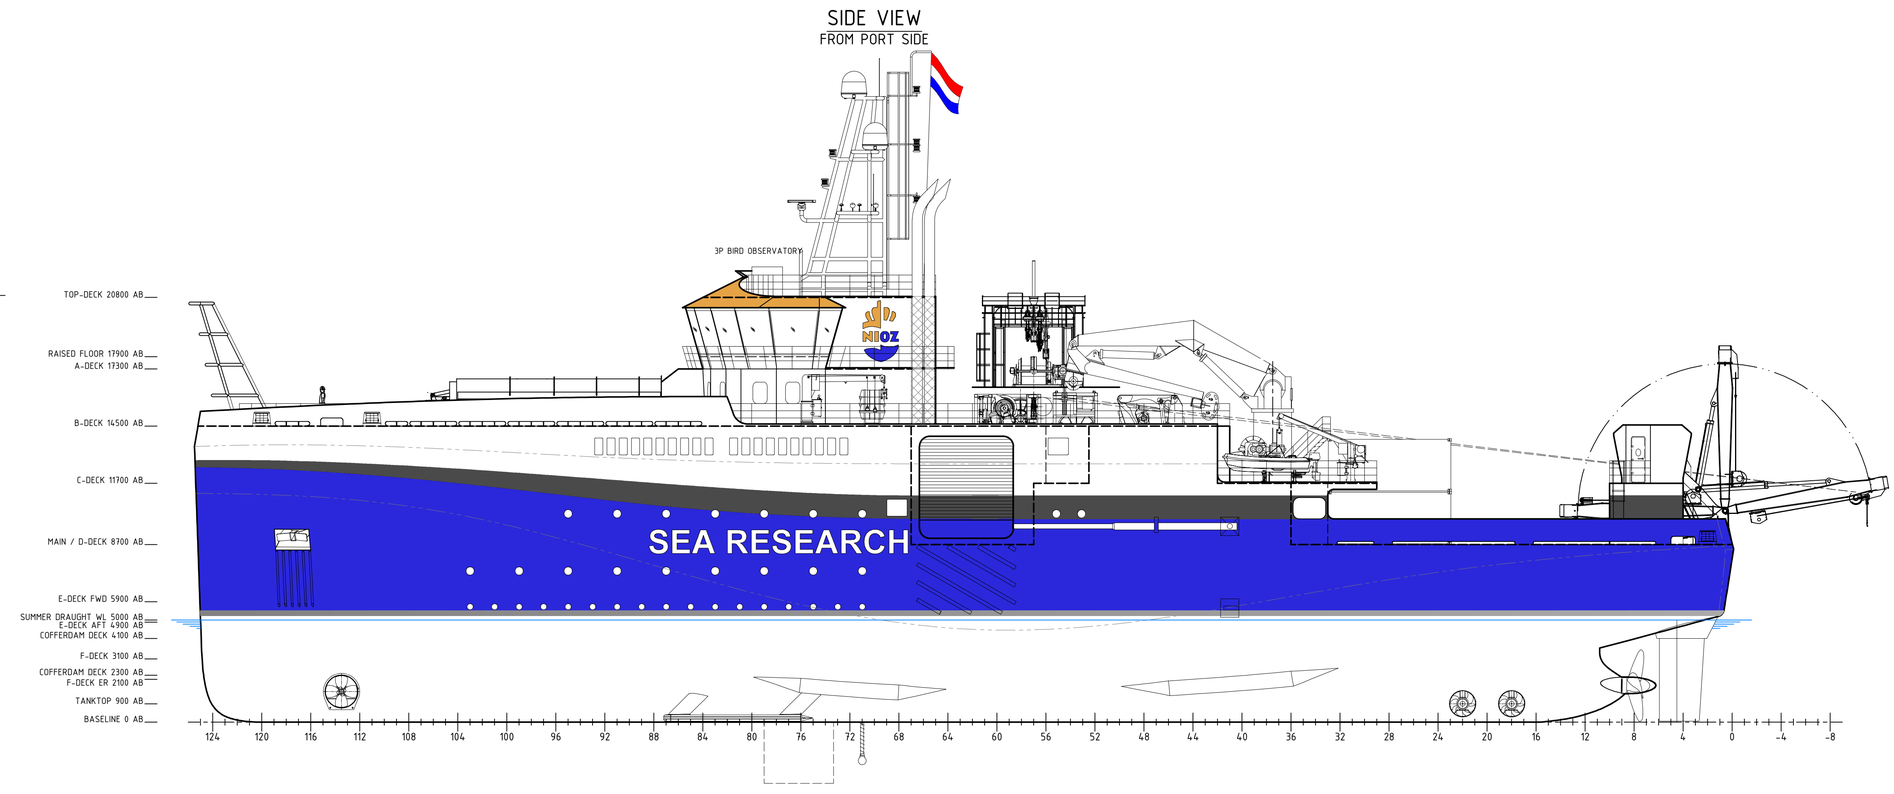

PROFILE VIEW
AT CENTRELINE

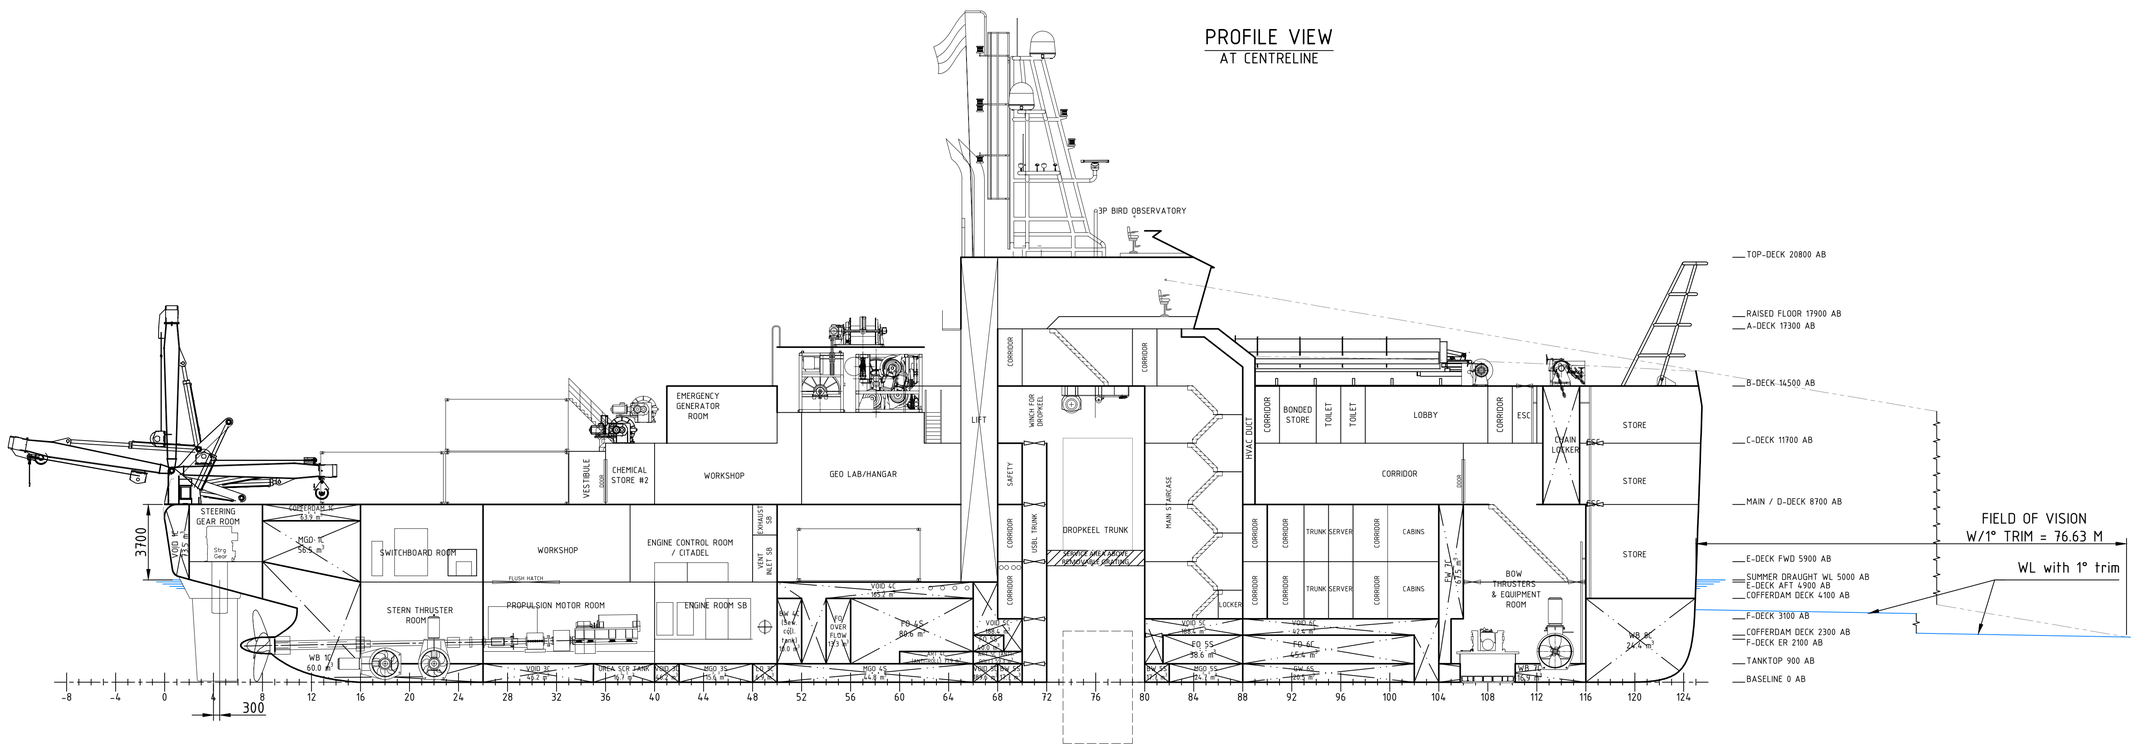

6000 SB OF CL VIEW
FROM STARBOARD

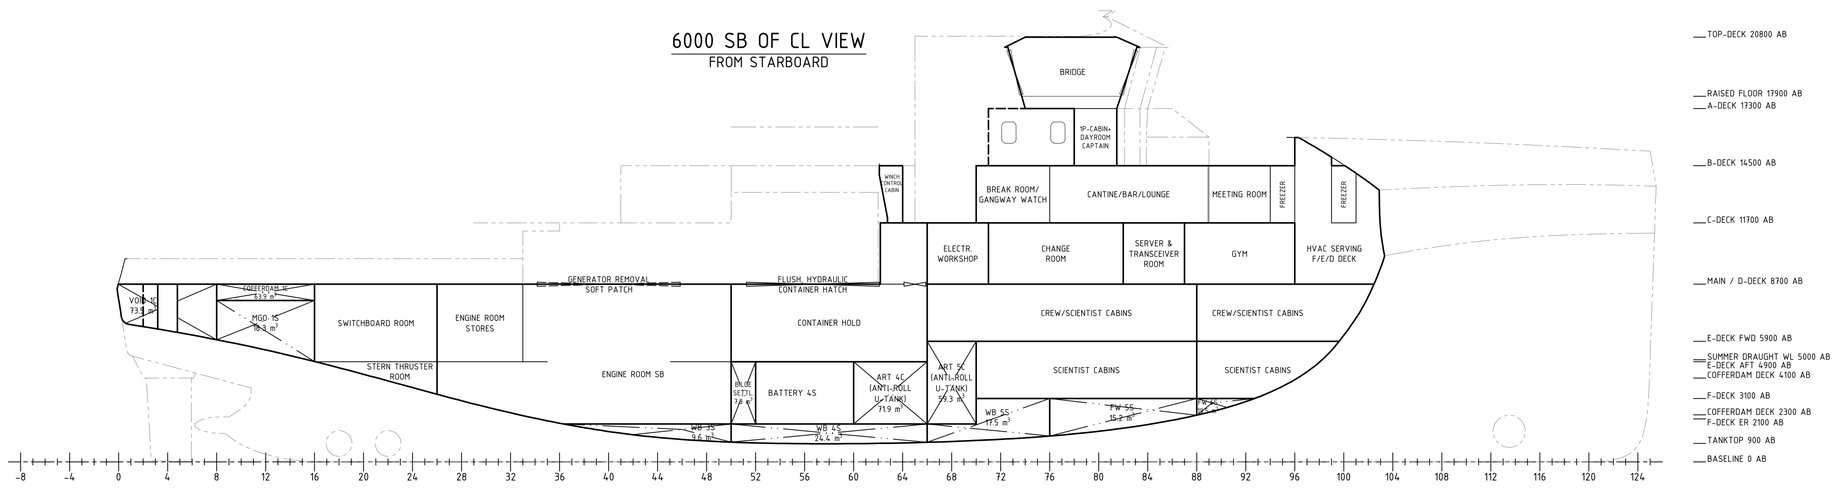

BELOW TANK TOP

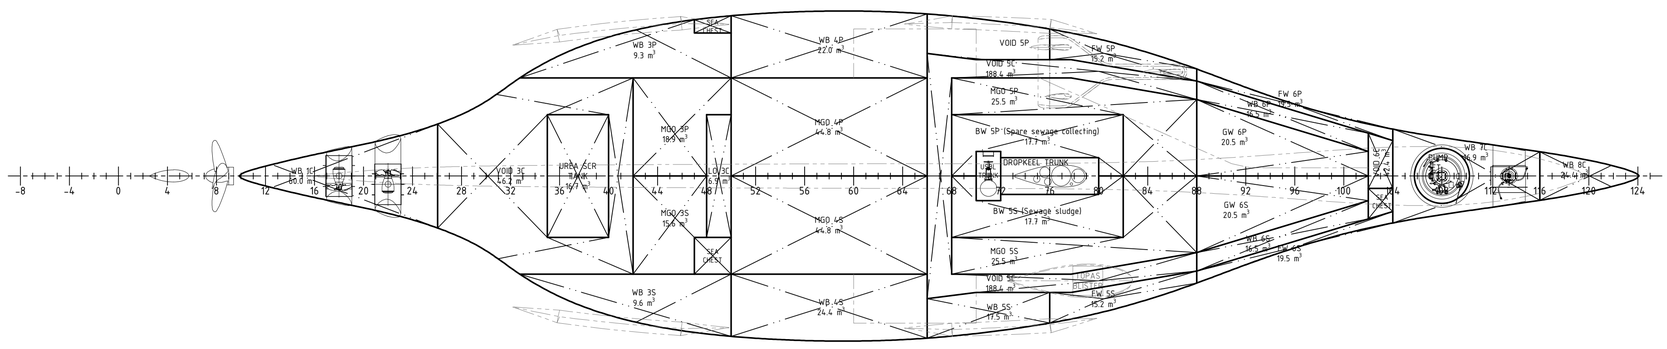

CROSS SECTION
Frame 37

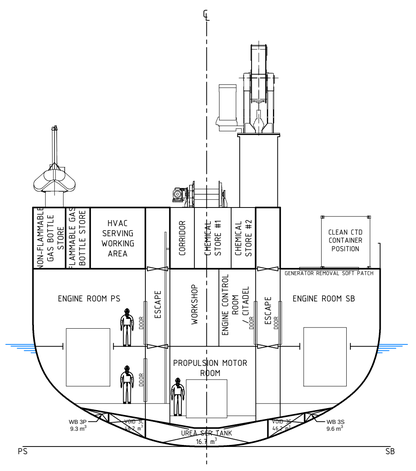

CROSS SECTION
Frame 60

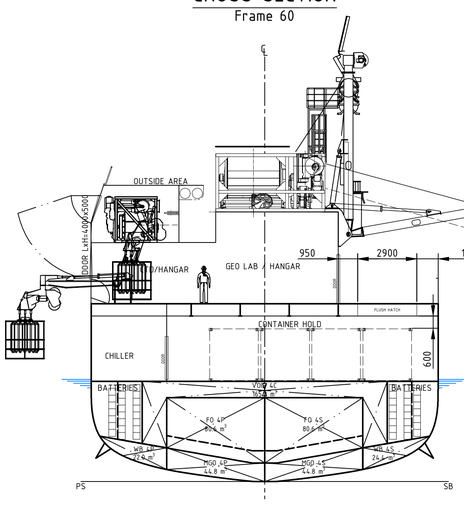

CROSS SECTION
Frame 69

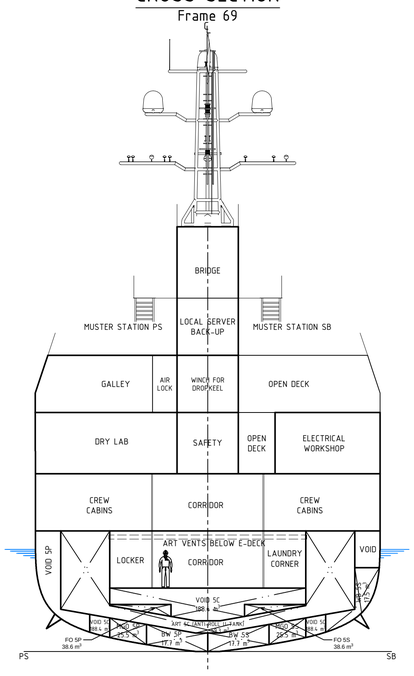

REGULATIONS

CLASS:

BUREAU VERITAS: CLASS I X HULL X MACH, RESEARCH VESSEL, UNRESTRICTED NAVIGATION X AUT-UMS X DYNAPOS AM/AT R, ICE CLASS 1C, SP49, CLEANSHIP

FLAG:

THE NETHERLANDS

MAIN PARTICULARS

LENGTH OVER ALL (Loa)	75.37	[m]
LENGTH WATERLINE	74.22	[m]
LENGTH BETWEEN PERPENDICULAR (Lpp)	72.30	[m]
BREADTH MOULDED	17.00	[m]
DEPTH MAIN DECK	8.70	[m]
SPEED (TRIAL)	12	[kn]
SPEED (CRUISE)	9	[kn]
COMPLEMENT	46	[POB]
LIGHT DRAUGHT	4.25	[m]
DESIGN DRAUGHT	5.00	[m]
ILLC SUMMER DRAUGHT	5.00	[m]
SCANTLING DRAUGHT	5.50	[m]

REV.	DESCRIPTION	DRAWN	CHECK.	APPR.	DATE
O	UPDATE CLIENT REQUESTS	AVDI	KH	RK	20200710
N	FINAL ISSUE	AVDI	JVE	RK	20200508
M	UPDATE HULL SHAPE & CLIENT REMARKS	TMV	-	RK	20200123
L	UPDATE CLIENT COMMENTS	TMV	-	RK	20200110
K	UPDATE HULL SHAPE & CLIENT REMARKS	TMV	AVDI	RK	20191106
J	UPDATE CLIENT COMMENTS	AVDI	RK	RK	20190903
I	ISSUE FOR INFORMATION	AVDI	JVE	RK	20190725
H	ISSUE FOR INFORMATION	AVDI	JVE	RK	20190715
G	FREEBOARD UPDATE, ISSUE FOR DISCUSSION - FINAL	AVDI/SB	SB	RK	20190527
F	ISSUE FOR DISCUSSION	JVE	AVDI	AVDI	20190222
E	ISSUE FOR DISCUSSION	AVDI	IAC	PS	20190111
D	ISSUE FOR DISCUSSION	AVDI	PS	PS	20181214
C	ISSUE FOR DISCUSSION	AVDI	HS	PS	20181126
B	ISSUE FOR DISCUSSION	AVDI	PS	PS	20181115
A	ISSUE FOR DISCUSSION	AVDI	JVE	PS	20181107
0	FIRST ISSUE	JVE	MvdZ	PS	20181009

CLIENT PROJECT NO.:

CLIENT DRAWING NO.:

NIOZ

C-JOB
DEDICATED NAVAL ARCHITECTS
T: +31 (0) 88 024 37 00
I: www.c-job.com
E: info@c-job.com

CLIENT: NIOZ | YARD NO.: - | CLASS NO.: -

PROJECT NUMBER: 18.050_1 | DRAWING NUMBER: 000-001 | STATUS: FOR DISCUSSION

TITLE: GENERAL ARRANGEMENT

COPYRIGHT OF C-JOB, WHOSE PROPERTY, THIS DOCUMENT REMAINS, NO PART THEREOF MAY BE DISCLOSED, COPIED, DUPLICATED OR IN ANY OTHER WAY MADE USE OF EXCEPT WITH THE APPROVAL OF C-JOB.

PROJECTION:	DIM. UNIT:	REV.:	SHEET:	SCALE:	FORMAT:
	mm	0	2-2	1:150	A0