P&ID HZ Middelburg
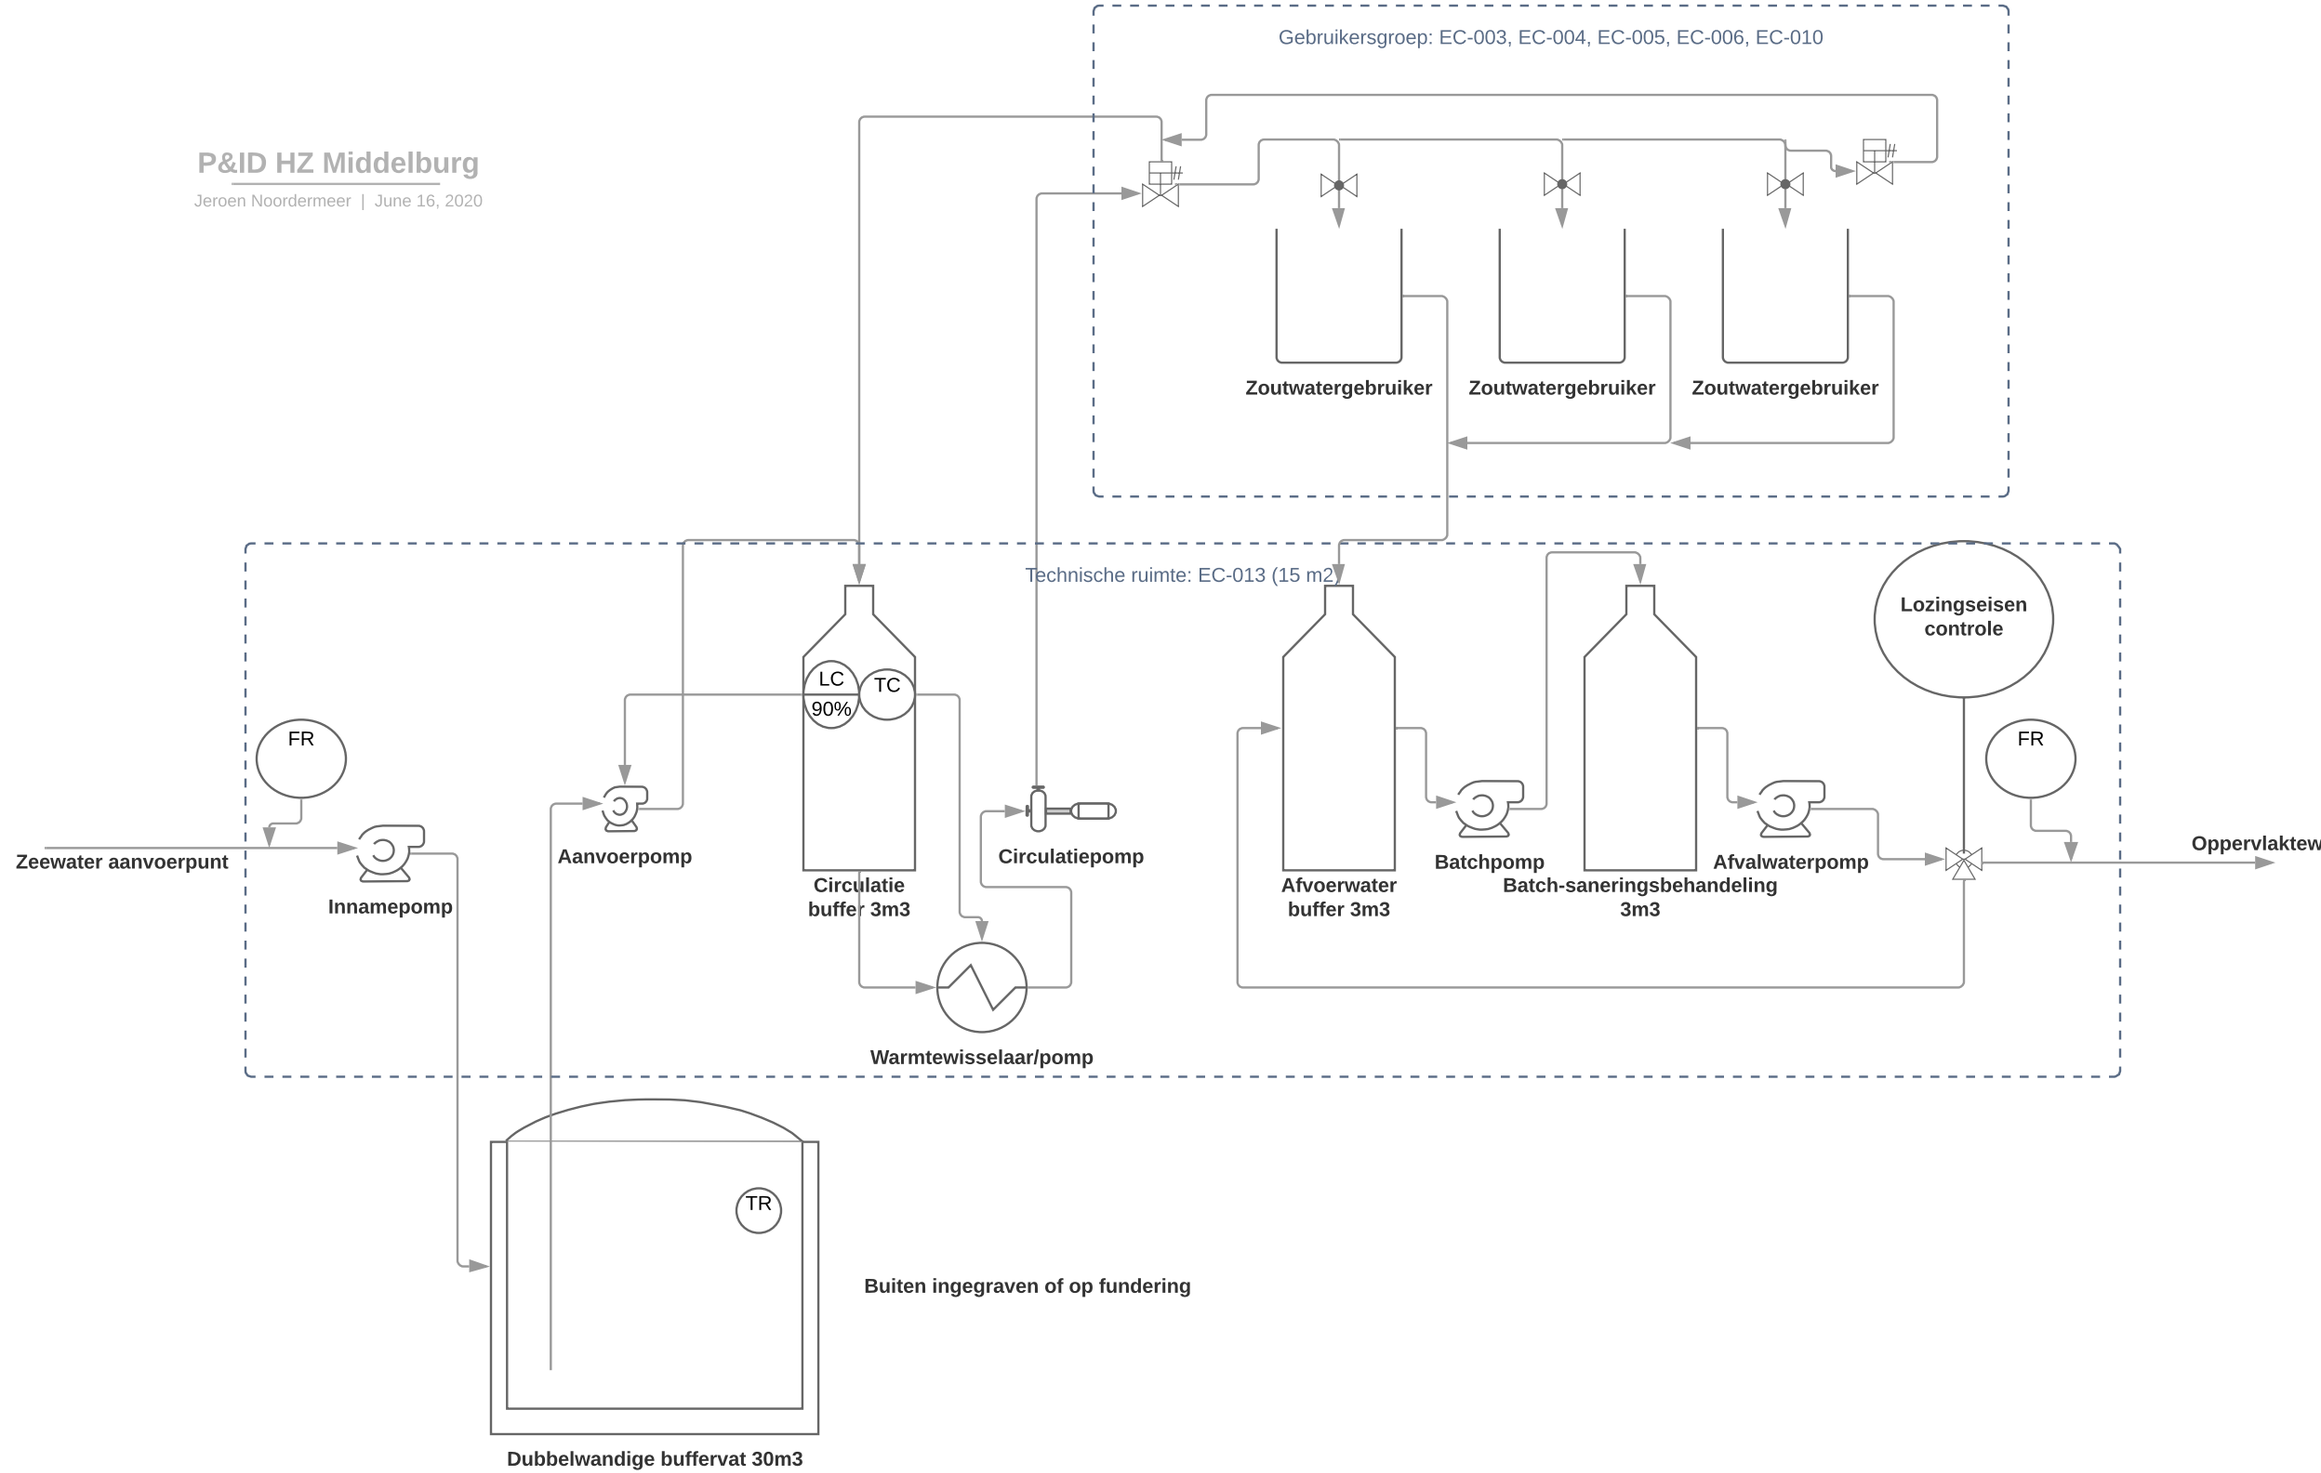
Jeroen Noordermeer | June 16, 2020