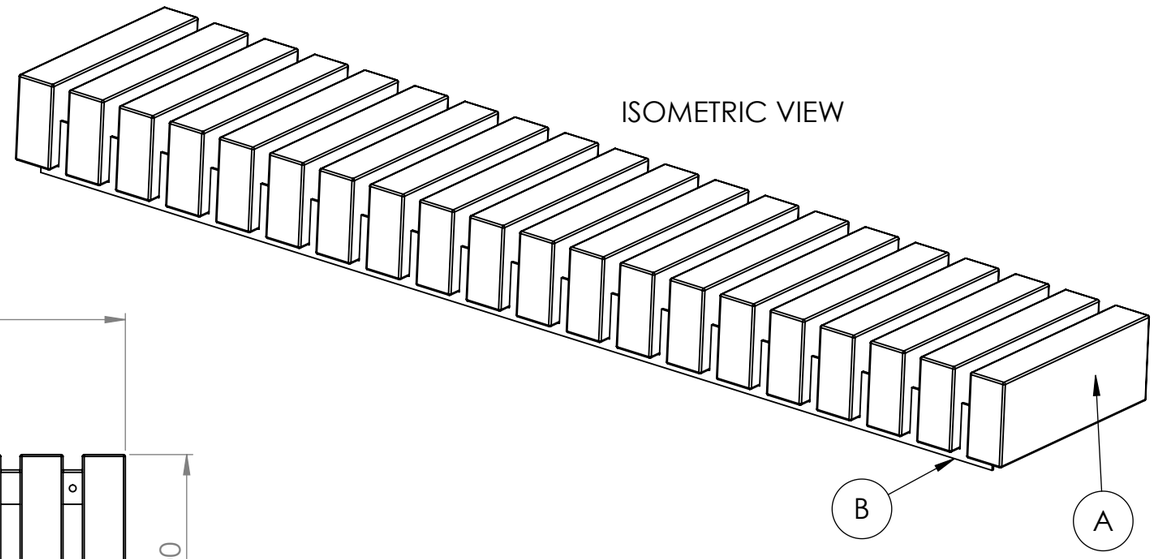

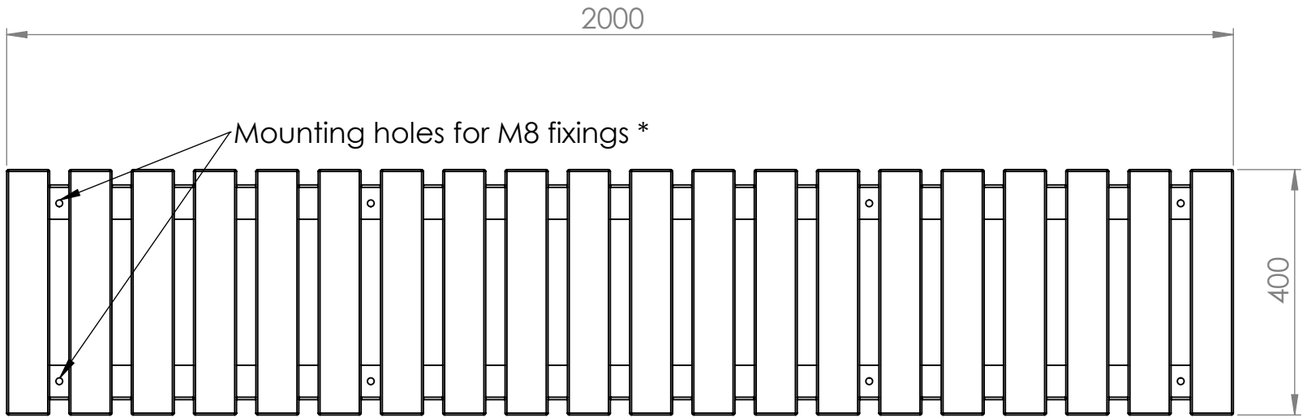

TOP VIEW

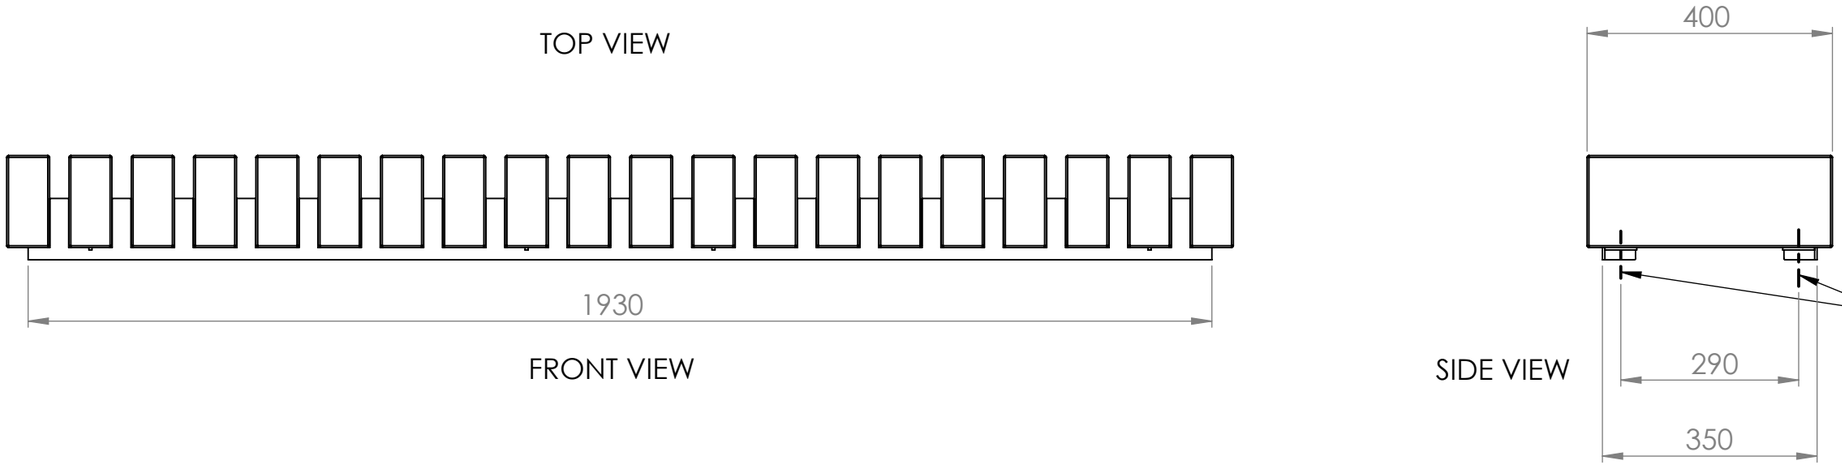

FRONT VIEW

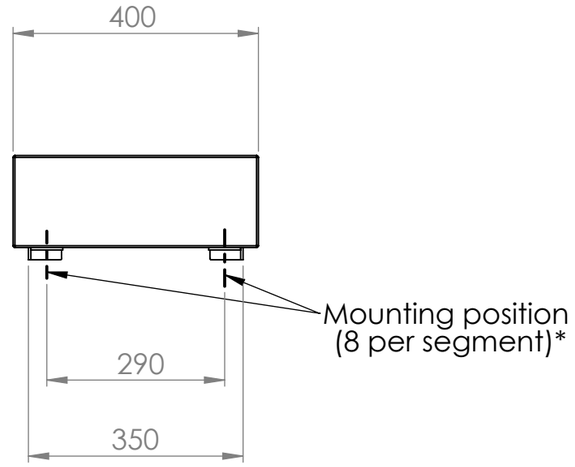

SIDE VIEW

* Not provided by STREETLIFE

MATERIALS:		
Wood:	FSC ® 100% Louro Gamela	**A**
Steel:	Hot Dip Galvanized	**B**
MASS:	78.75 KG	
DIMENSIONS:	Metric units are leading	

purpose: **DFA**

material:

am. proj.

scale: 1:10

units: mm

date: 27-7-2015

drawn by: JOBE

checked by: JOBE

client:

STREETLIFE®

Oude Singel 144
2312 RG Leiden
The Netherlands

T +31 (0) 715246846
F +31 (0) 715246849
www.streetlife.nl

project name:

Item no: **RR-CW-Top**

Rev. 0

Item name: **R&R-CW-TOP-200-40**

A3

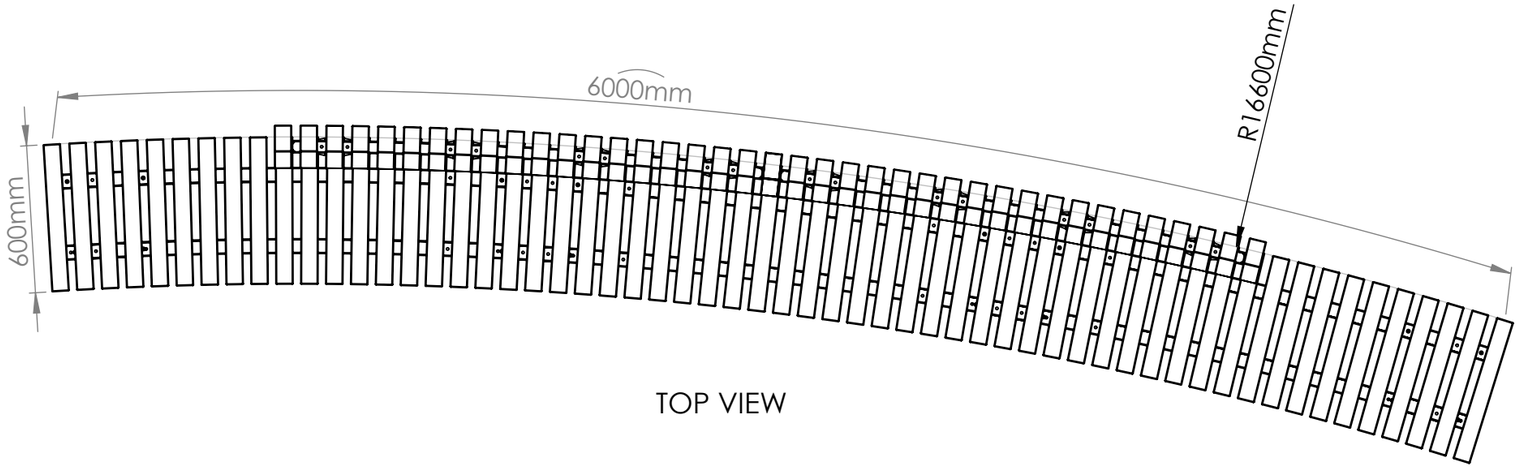

TOP VIEW

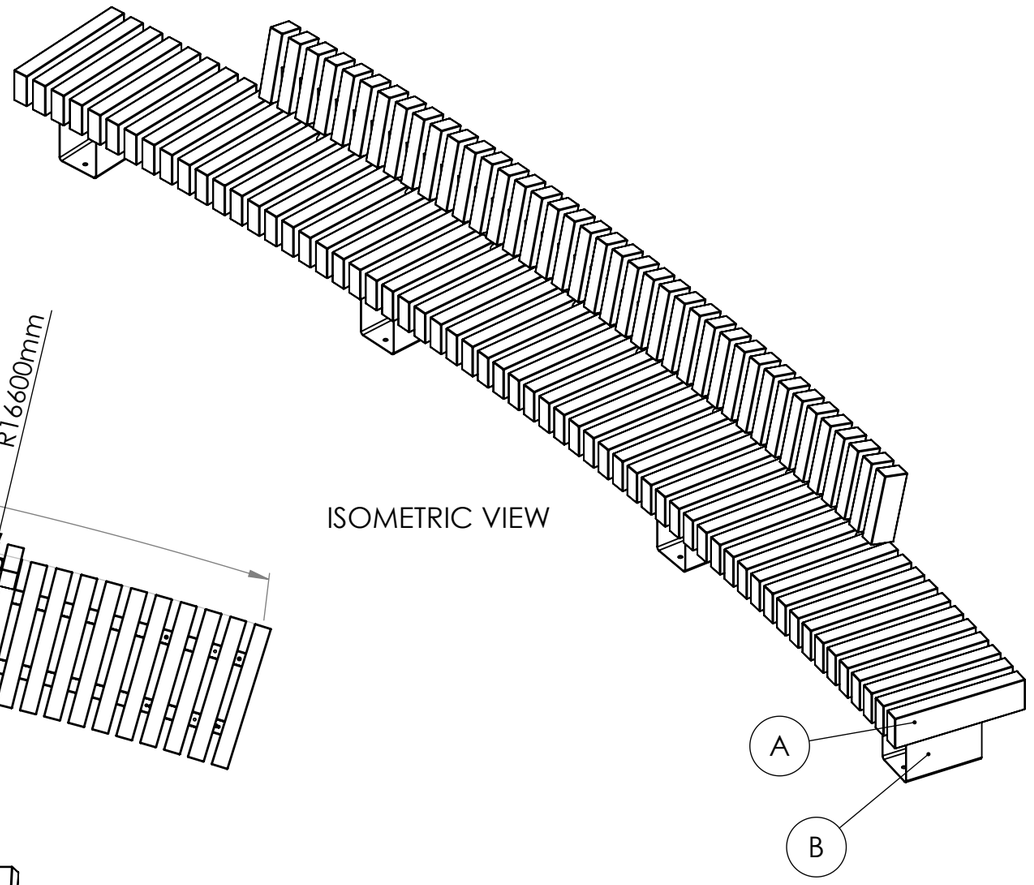

ISOMETRIC VIEW

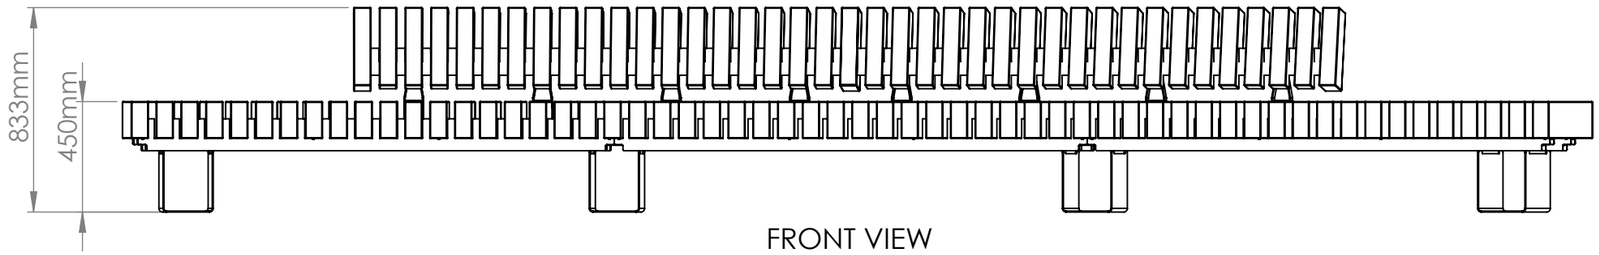

FRONT VIEW

MATERIALS:		
Wood:	FSC ® 100% Louro Gamela	**A**
Steel:	Hot Dip Galvanized	**B**
MASS:	525.8 KG	
DIMENSIONS:	Metric units are leading	

purpose: **DFA**

material:

am. proj.

scale: 1:25

drawn by:

units: mm

checked by:

date: 2-4-2020

client:

project name:

STREETLIFE®
Herengracht 36
2312 LD Leiden
The Netherlands
T +31 (0) 713333333
F +31 (0) 715246849
www.streetlife.nl

Design protected by int. Modeldepots & Patents

Item no: -

Rev. 0

A3

Item name: **RR-C-R1660-L600-W60 + RB**

1 of 1

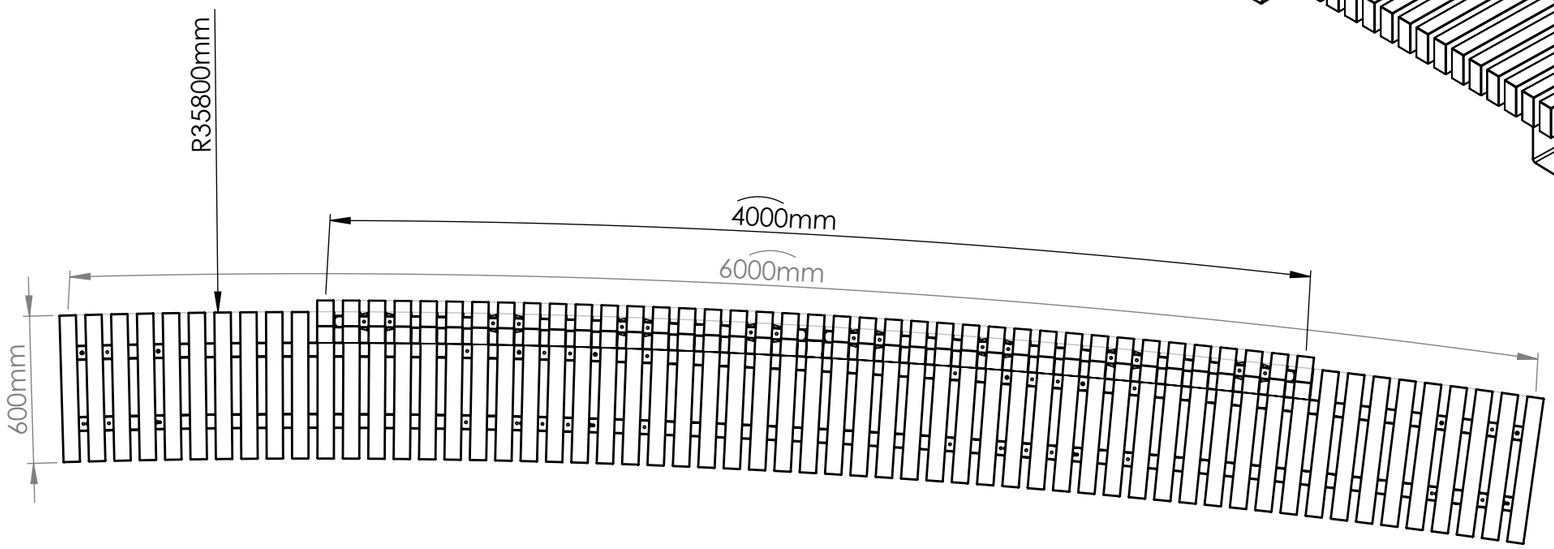

TOP VIEW

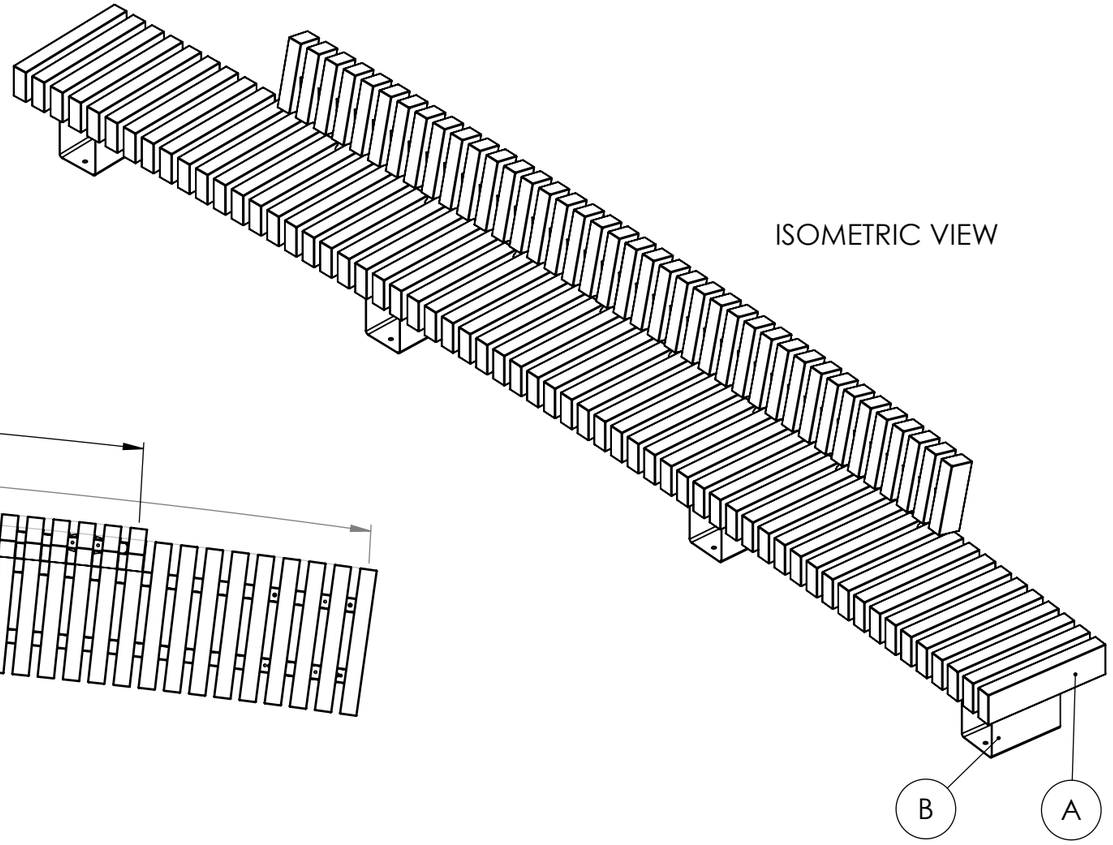

ISOMETRIC VIEW

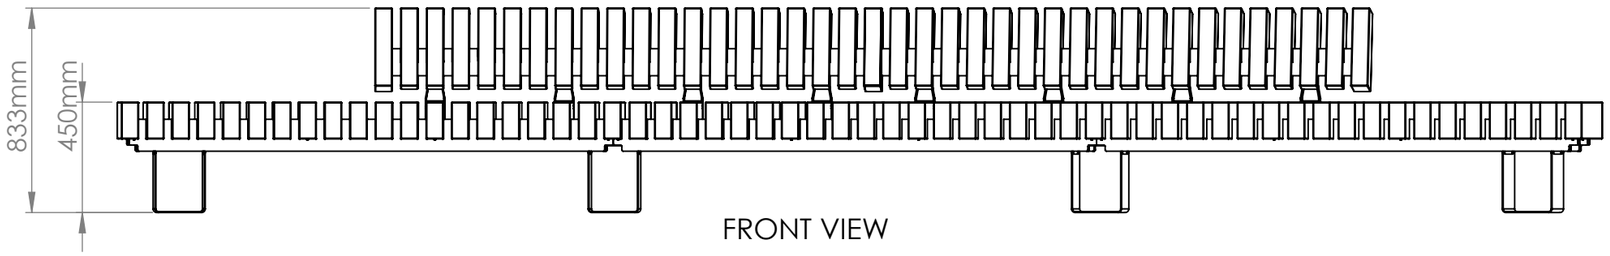

FRONT VIEW

MATERIALS:		
Wood:	FSC ® 100% Louro Gamela	**A**
Steel:	Hot Dip Galvanized	**B**
MASS:	526.7 KG	
DIMENSIONS:	Metric units are leading	

purpose: **DFA**

material:

am. proj.

scale: 1:25

units: mm

date: 2-4-2020

drawn by:

checked by:

client:

STREETLIFE®
Herengracht 36
2312 LD Leiden
The Netherlands
T +31 (0) 713333333
F +31 (0) 715246849
www.streetlife.nl

Design protected by int. Modeldepots & Patents

project name:

Item no: **-**

Rev. 0

Item name: **RR-C-R3580-L600-W60 + RB-**

A3

1 of 1

STREETLIFE®

Mounting instructions

Montagehandleiding

Montageanleitung

Instructions de montage

Rough&Ready Curve Benches

R&R-C

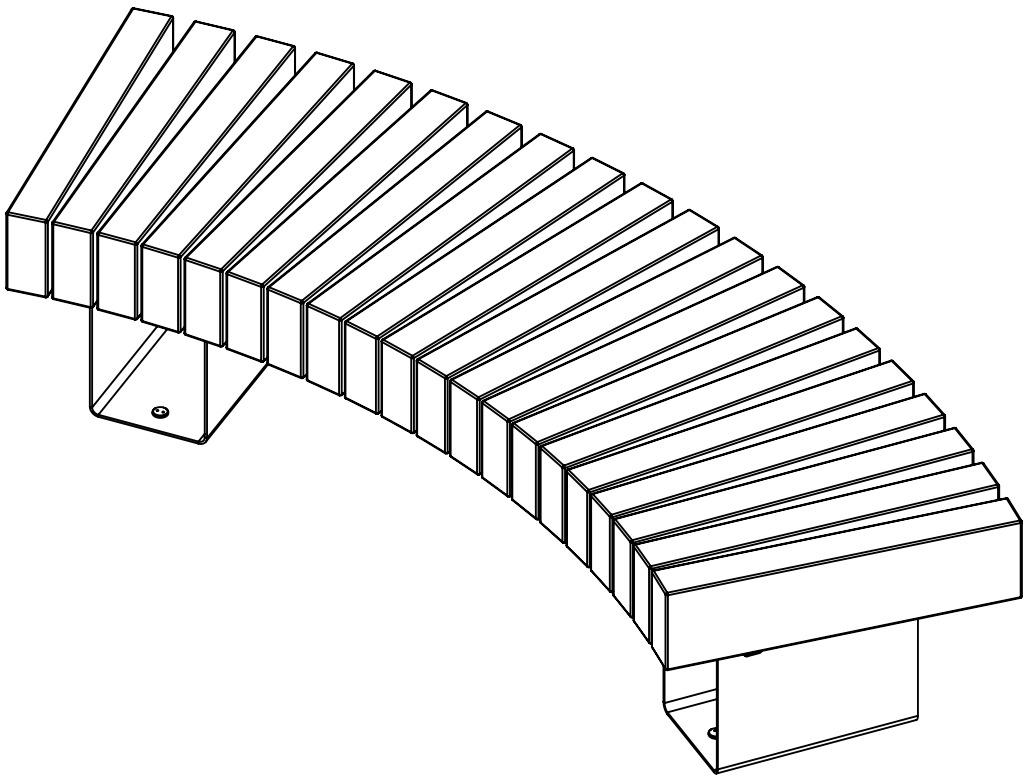

Streetlife reserves the right to modify the dimensions and specifications
Think before printing

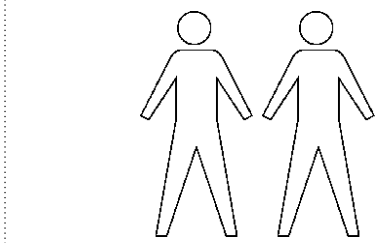

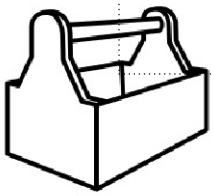

Minimal requirement for storage of wood:

- Keep goods palletized

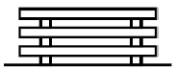

- Protect goods from sunlight, rain and snow

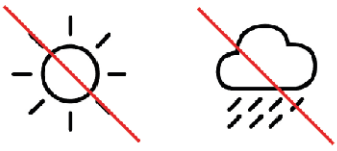

- Keep temperature and humidity constant

- Do not store in heated areas

°C/F
%H_2O

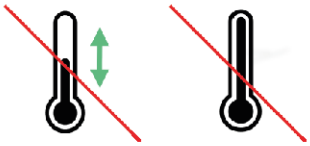

°C/F
%H_2O

°C/F
%H_2O

Mounting tools

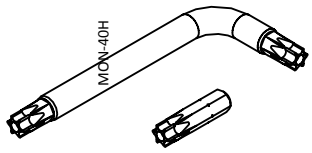

rx Set-40H

Parts

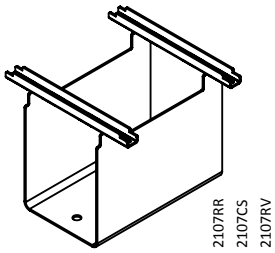

2x Leg

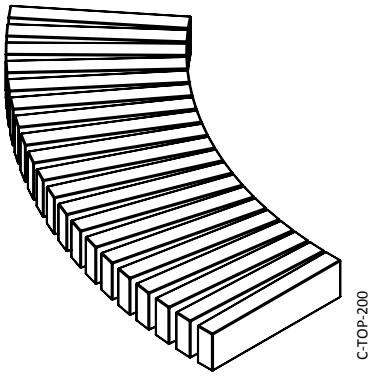

1x Curve Seat

8x Hex Nut M8

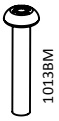

8x Pin Torx M8x40

8x Spring Washer M8

8x Fender Washer M8

Extension - Each Segment

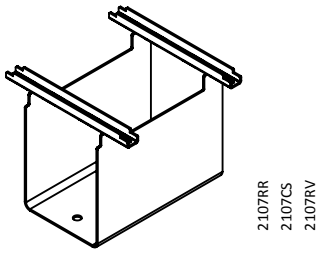

1x Leg

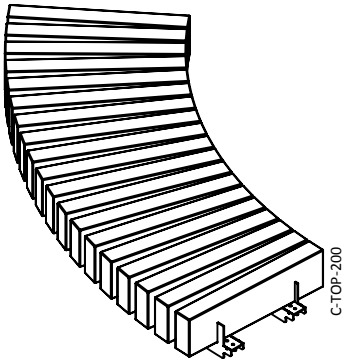

1x Curve Seat Extension

8x Hex Nut M8

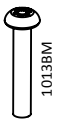

8x Pin Torx M8x40

8x Spring Washer M8

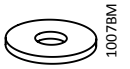

8x Fender Washer M8

Foundation

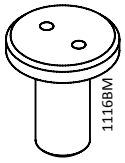

4x Flange Nut M12

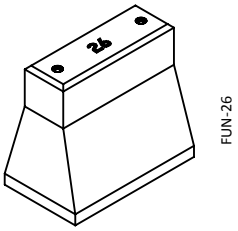

2x FUN-26

Mounting tools

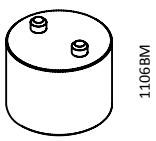

1x Flange Mounting Key

Floor or wall mounting material is not included

Options

R&R-C

>> page 5

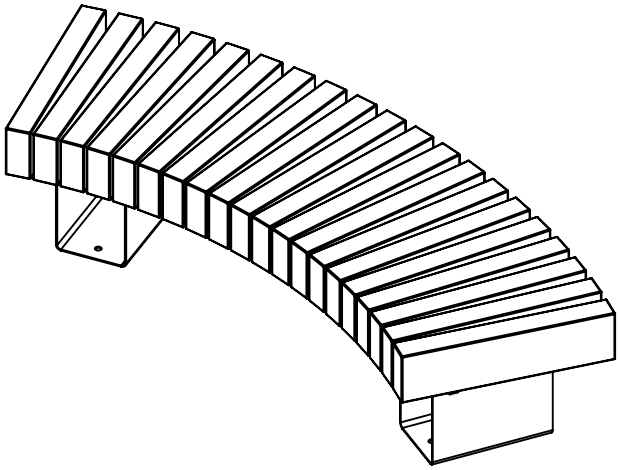

R&R-C + R&R-C-EXT

>> page 8

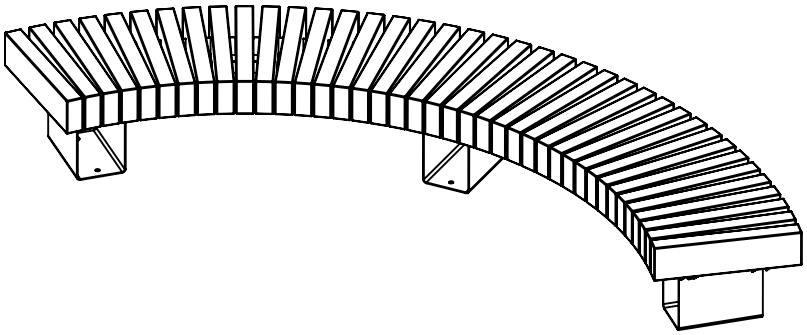

STEP 1

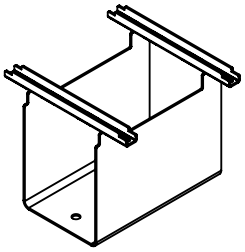

2x Leg

Foundation

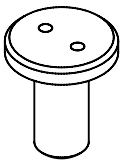

4x M12 Flange Nut

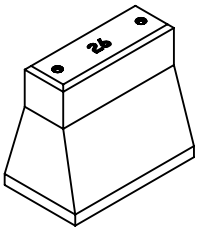

2x FUN-26

Required tools

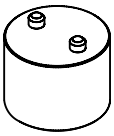

1x Flange Mounting Key

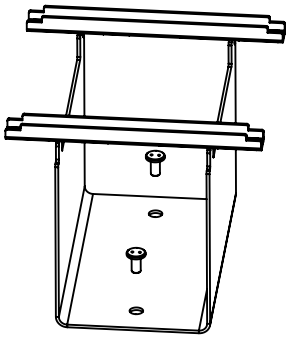

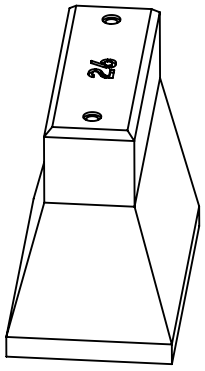

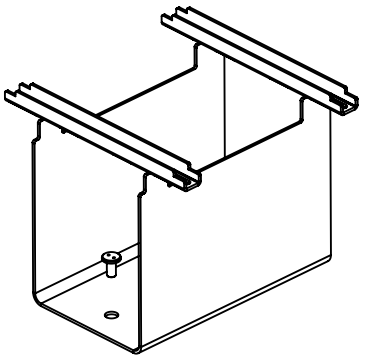

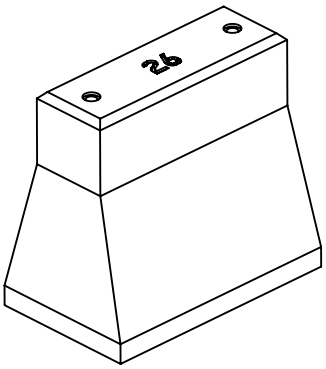

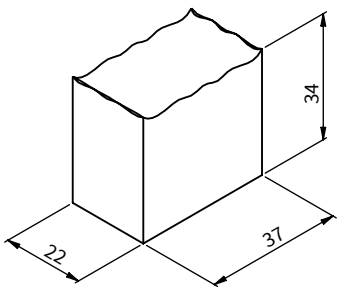

Dimensions In Ground

STEP 2

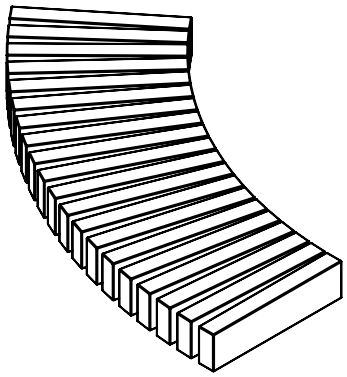

1x Curve Seat

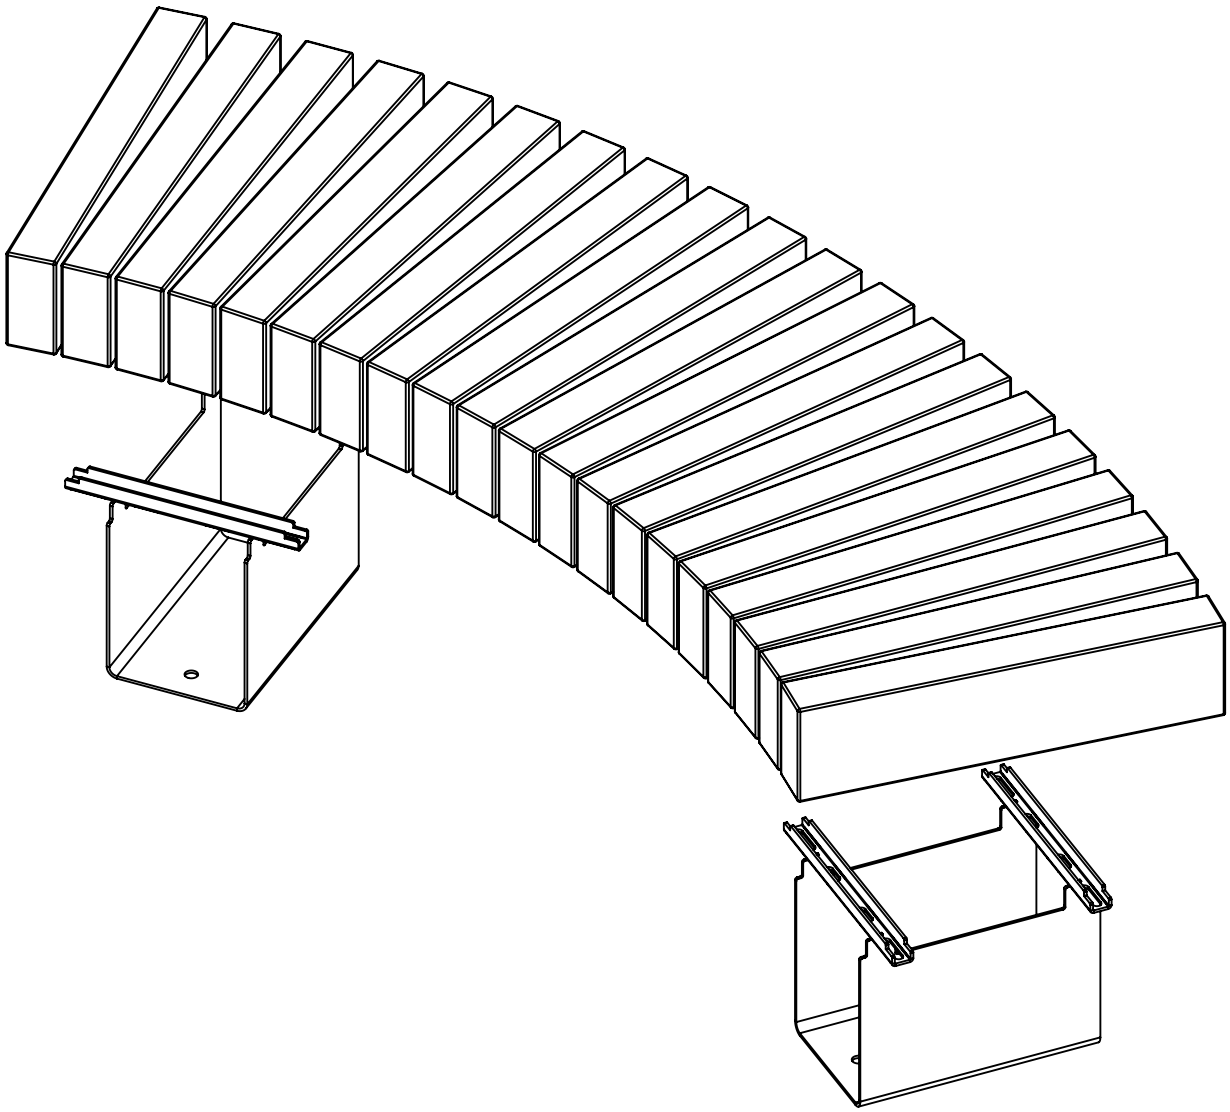

R&R-C

STEP 3

STREETLIFE®

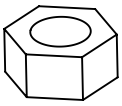

8x Hex Nut M8

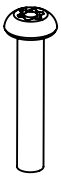

8x Pin Torx M8x40

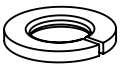

8x Spring Washer M8

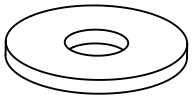

8x Fender Washer M8

Required tools

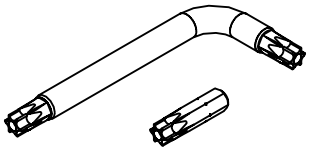

1x Pin Torx Set-40H

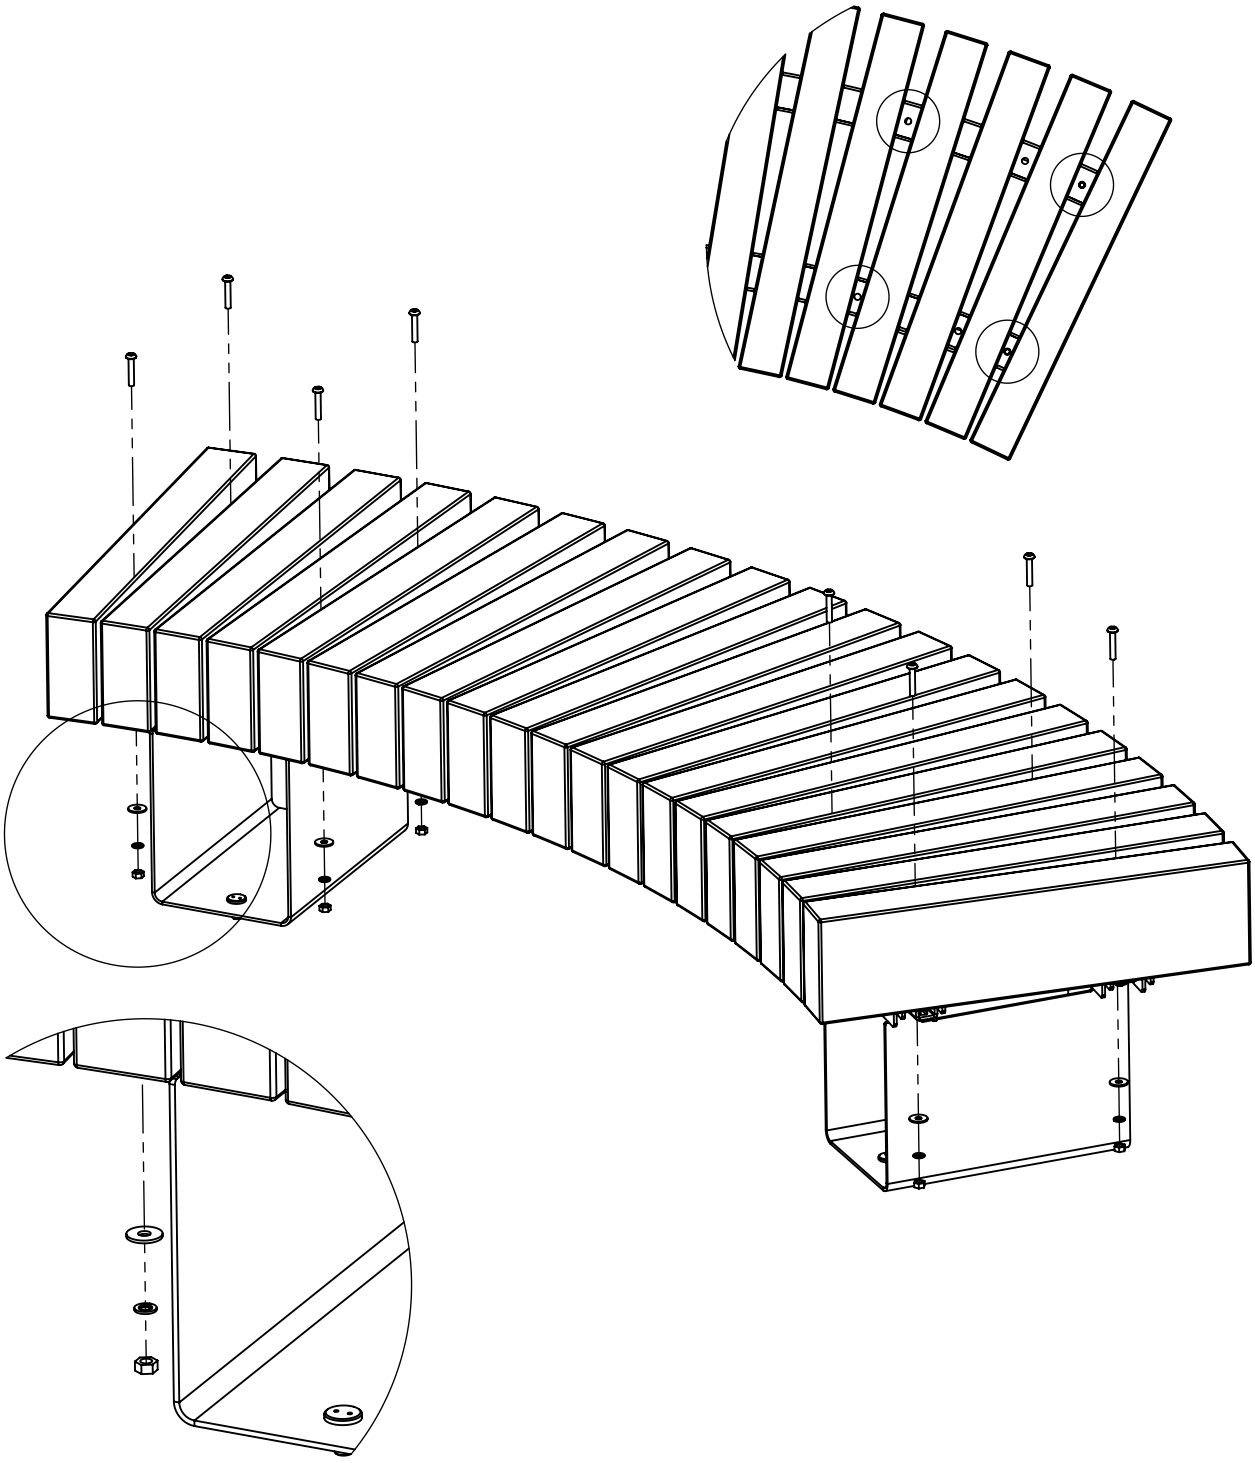

STEP 1

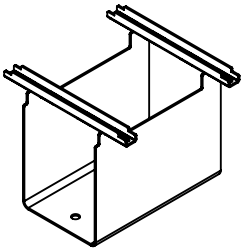

2x Leg

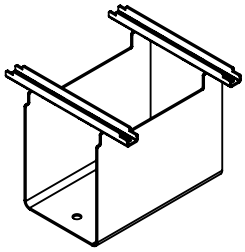

1x Leg
Per Extension Segment

Foundation
Per Leg

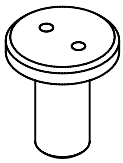

2x Flange Bolt M12

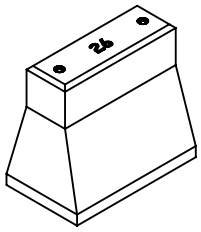

1x FUN-26

Required tools

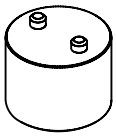

1x Flange Mounting Key

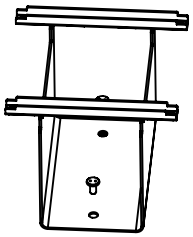

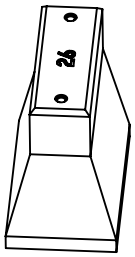

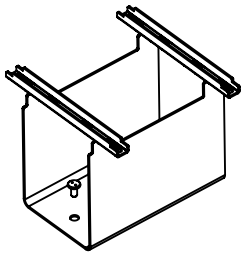

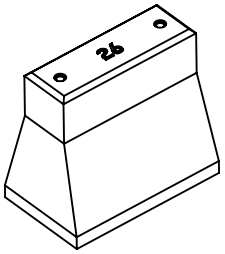

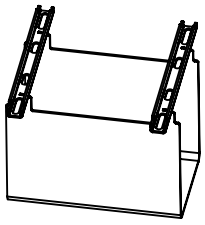

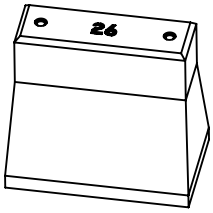

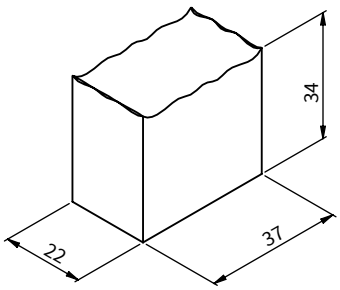

Dimensions In Ground

STEP 2

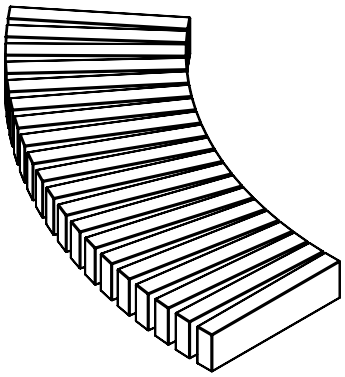

1x Curve Seat

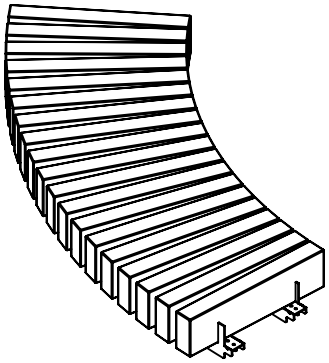

1x Curve Seat Extension
Per Segment

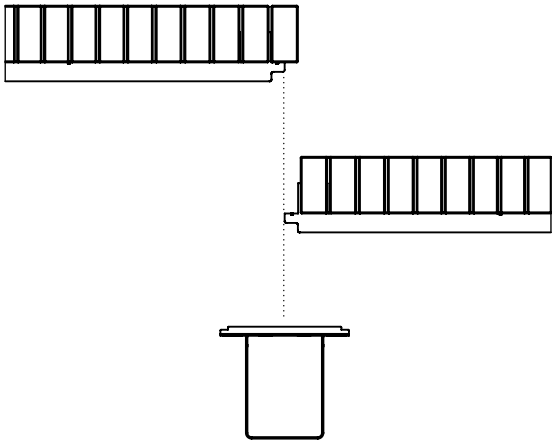

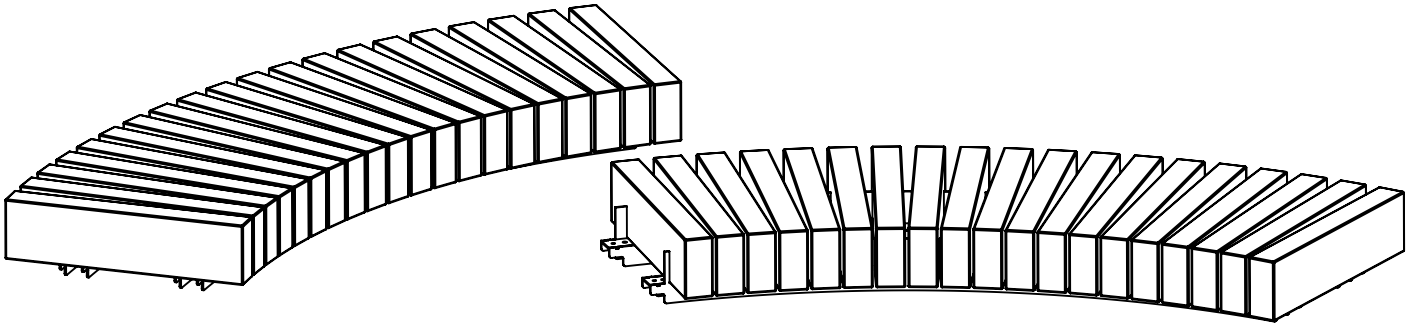

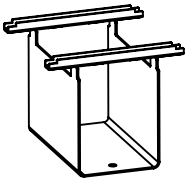

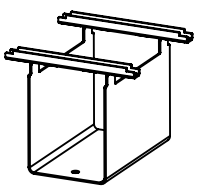

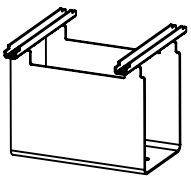

STEP 3

STREETLIFE®

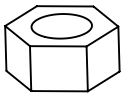

8x M8 Hex Nut
Each Segment

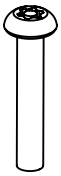

8x M8x40 Pin Torx
Each Segment

8x M8 Spring Washer
Each Segment

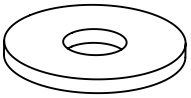

8x M8 Fender Washer
Each Segment

Required tools

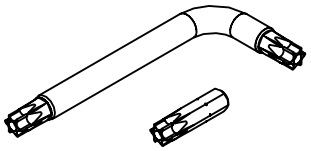

1x Pin Torx Set-40H

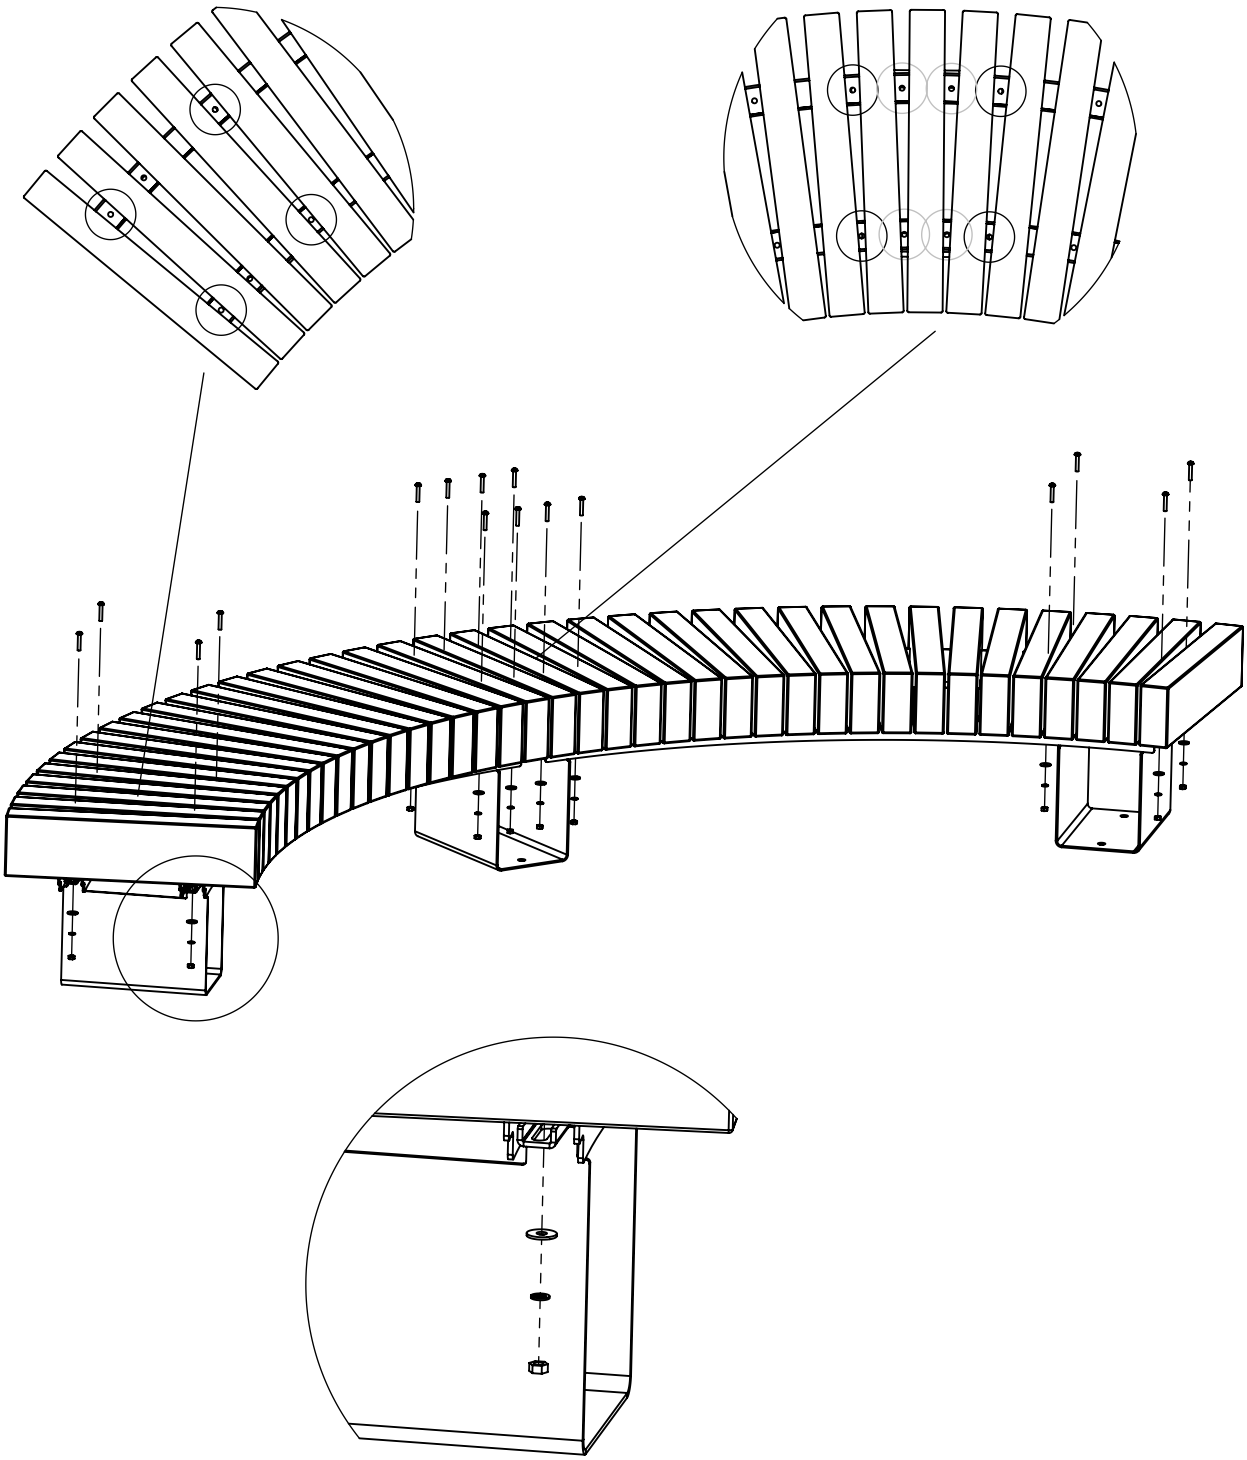

STREETLIFE®

Mounting instructions

Montagehandleiding

Montageanleitung

Instructions de montage

Rough&Ready Crosswise Benches

R&R-CW-TOP

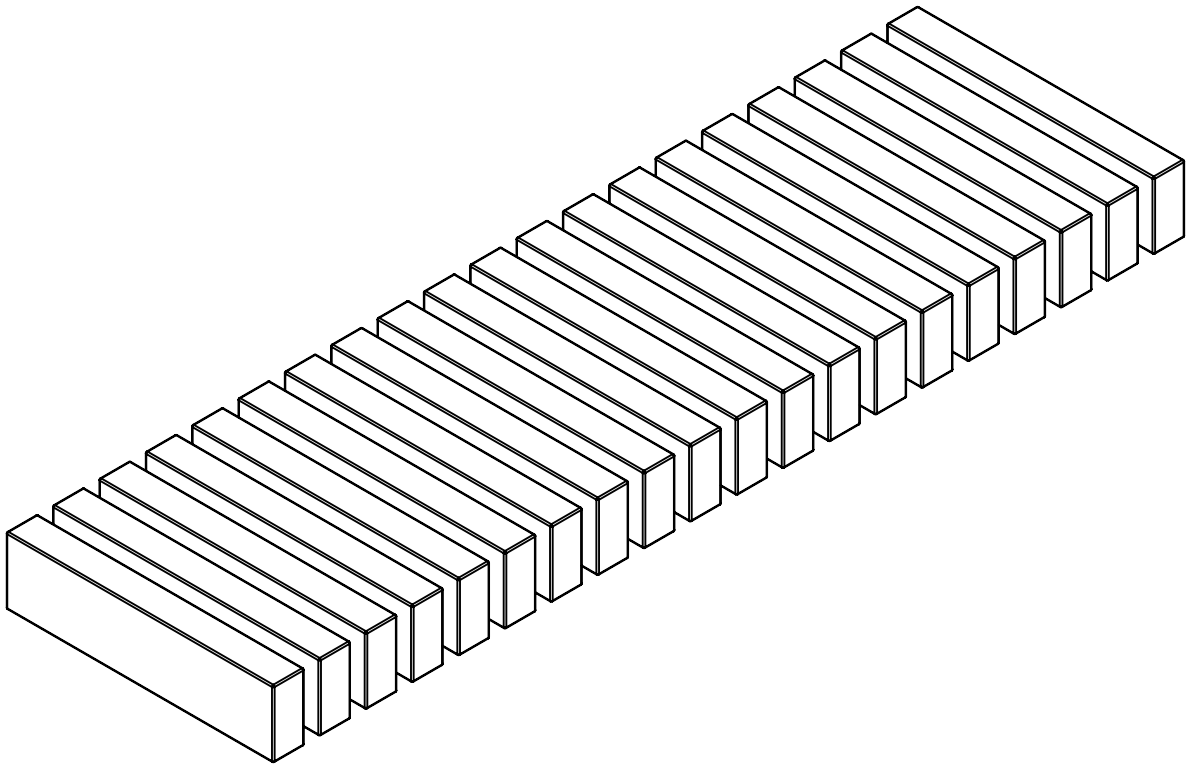

Streetlife reserves the right to modify the dimensions and specifications
Think before printing

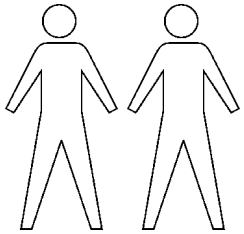

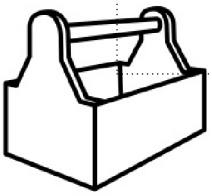

Minimal requirement for storage of wood:

- Keep goods palletized

- Protect goods from sunlight, rain and snow

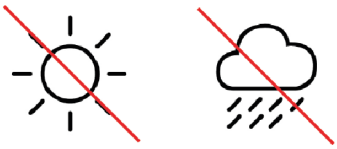

- Keep temperature and humidity constant

- Do not store in heated areas

°C/F
%H_2O

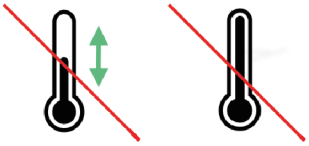

°C/F
%H_2O

°C/F
%H_2O

Parts

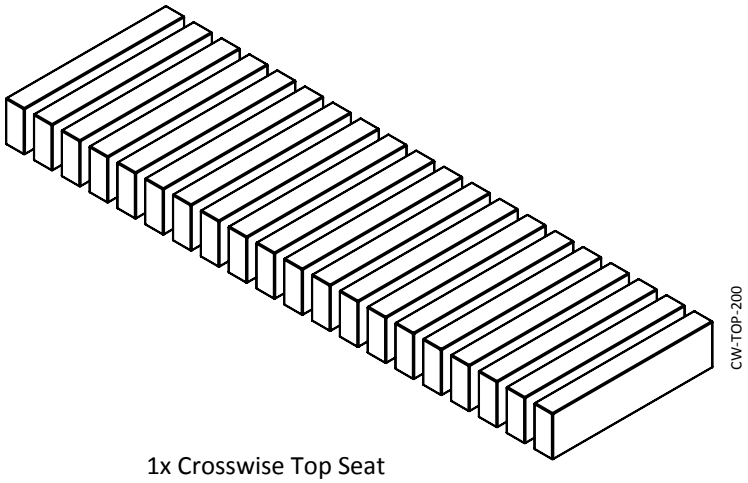

1x Crosswise Top Seat

Extension

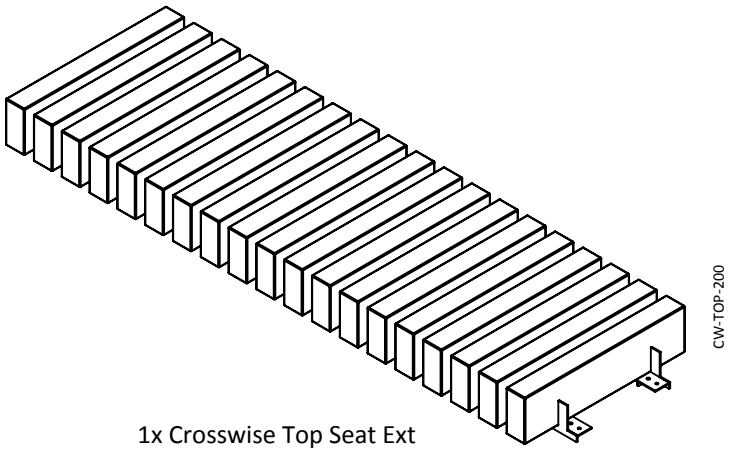

1x Crosswise Top Seat Ext
Each Segment

Floor or wall mounting material is not included

Options

R&R-CW-TOP
>> page 5

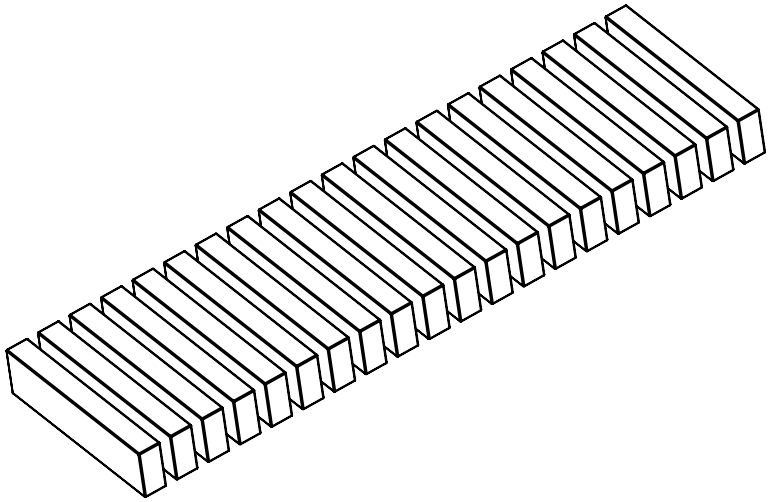

R&R-CW-TOP + R&R-CW-TOP-EXT
>> page 6

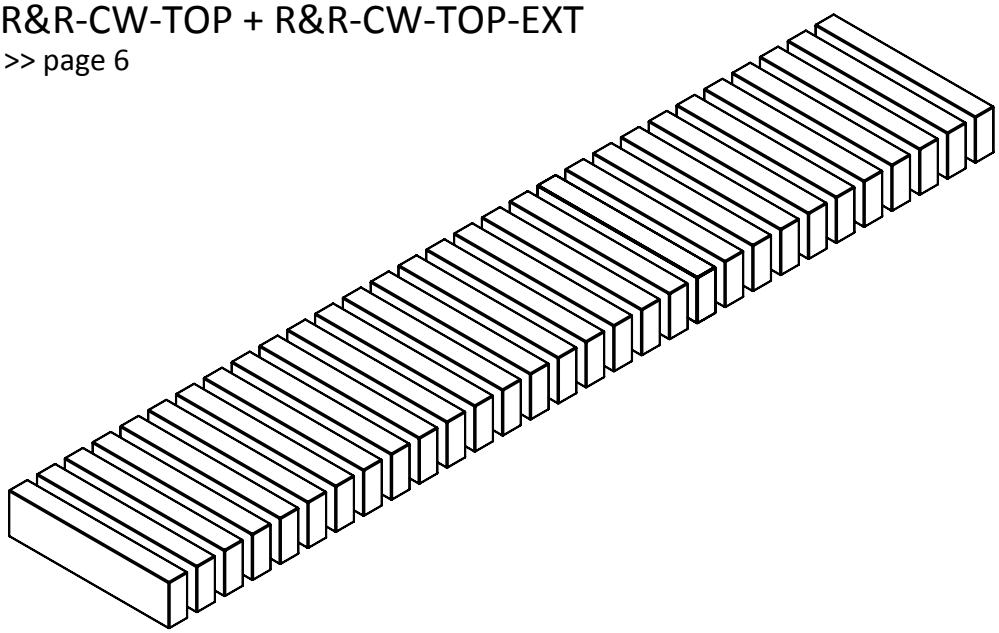

R&R-CW-TOP

STEP 1

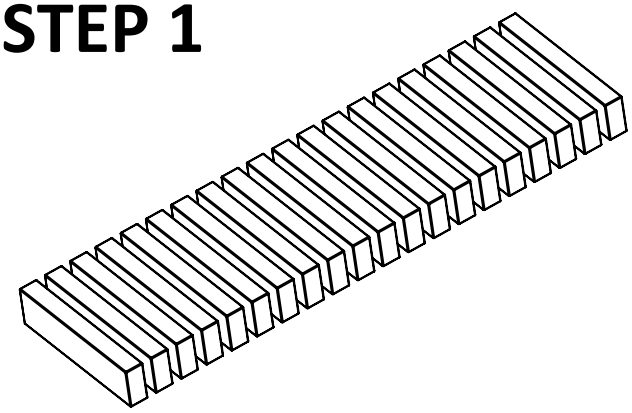

1x Crosswise Top Seat

8x M10*

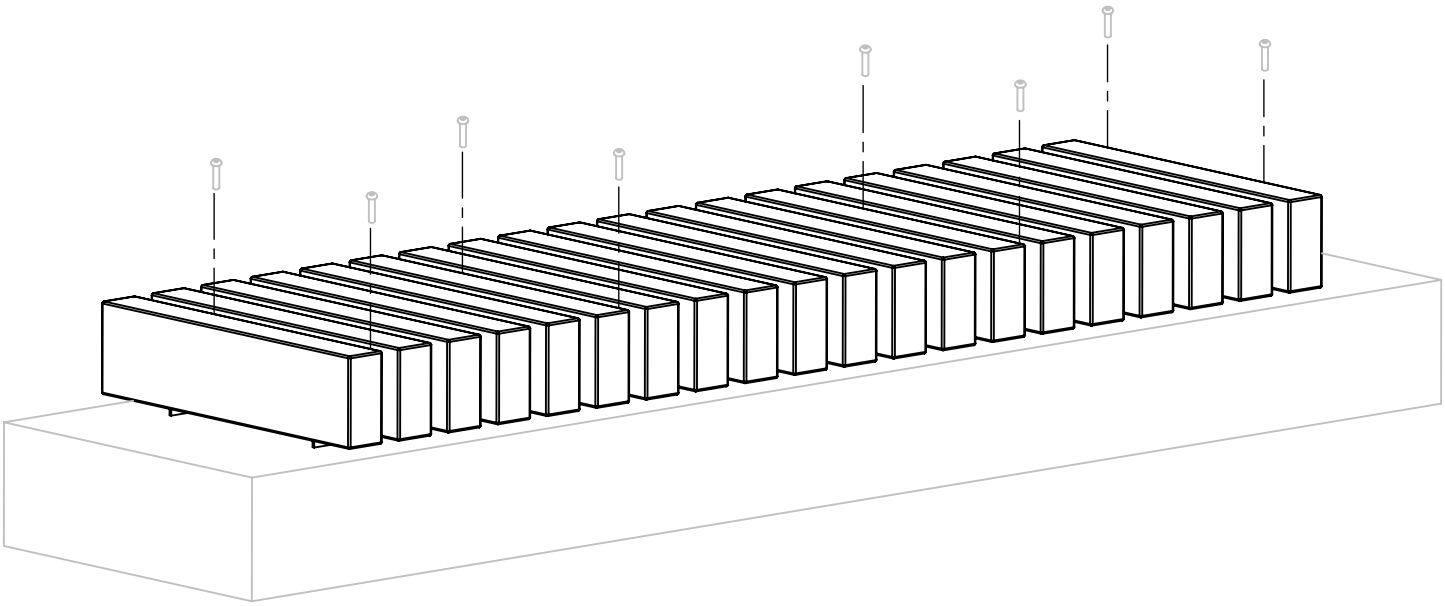

*Floor or wall mounting material is not included

R&R-CW-TOP + R&R-CW-TOP-EXT

STEP 1

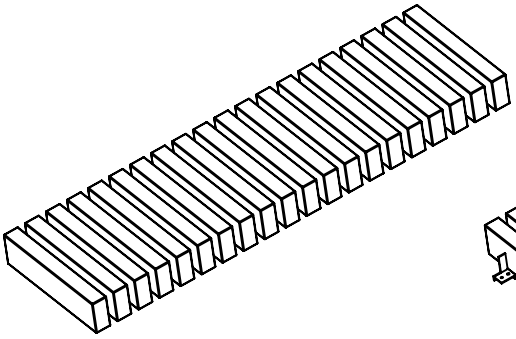

1x Crosswise Top Seat

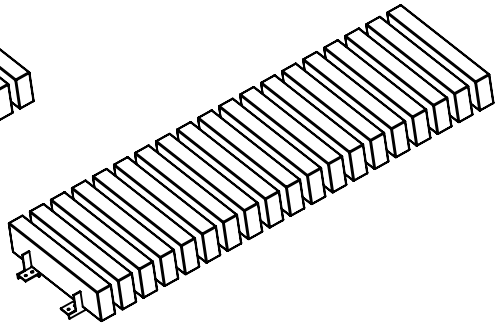

1x Crosswise Top Seat Ext

8x M10*

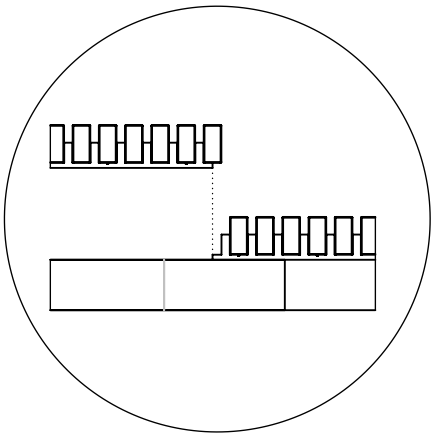

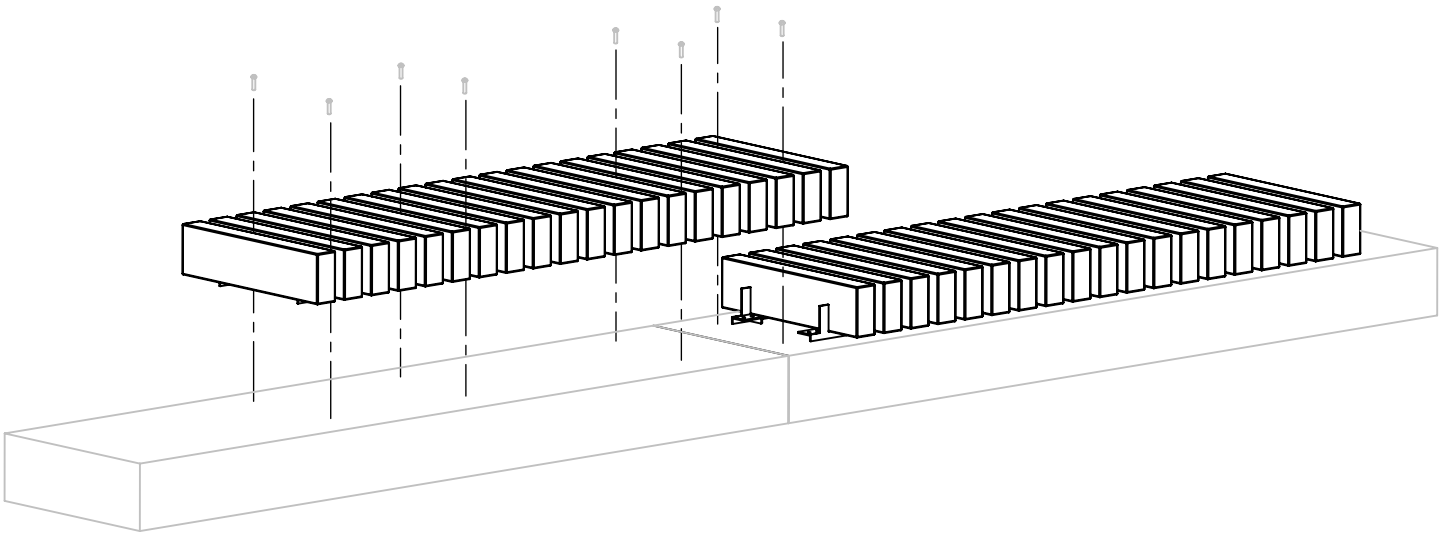

*Floor or wall mounting material is not included