
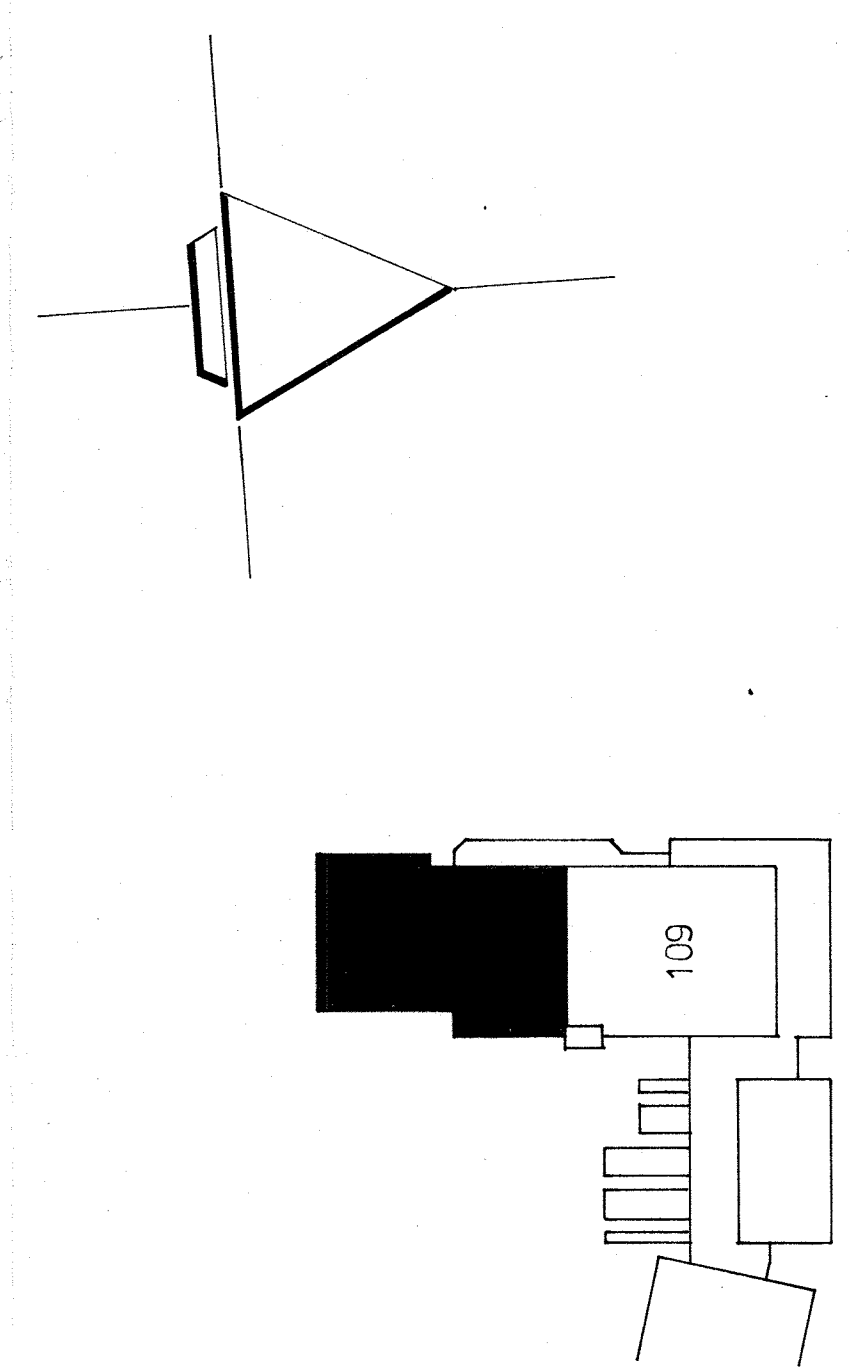


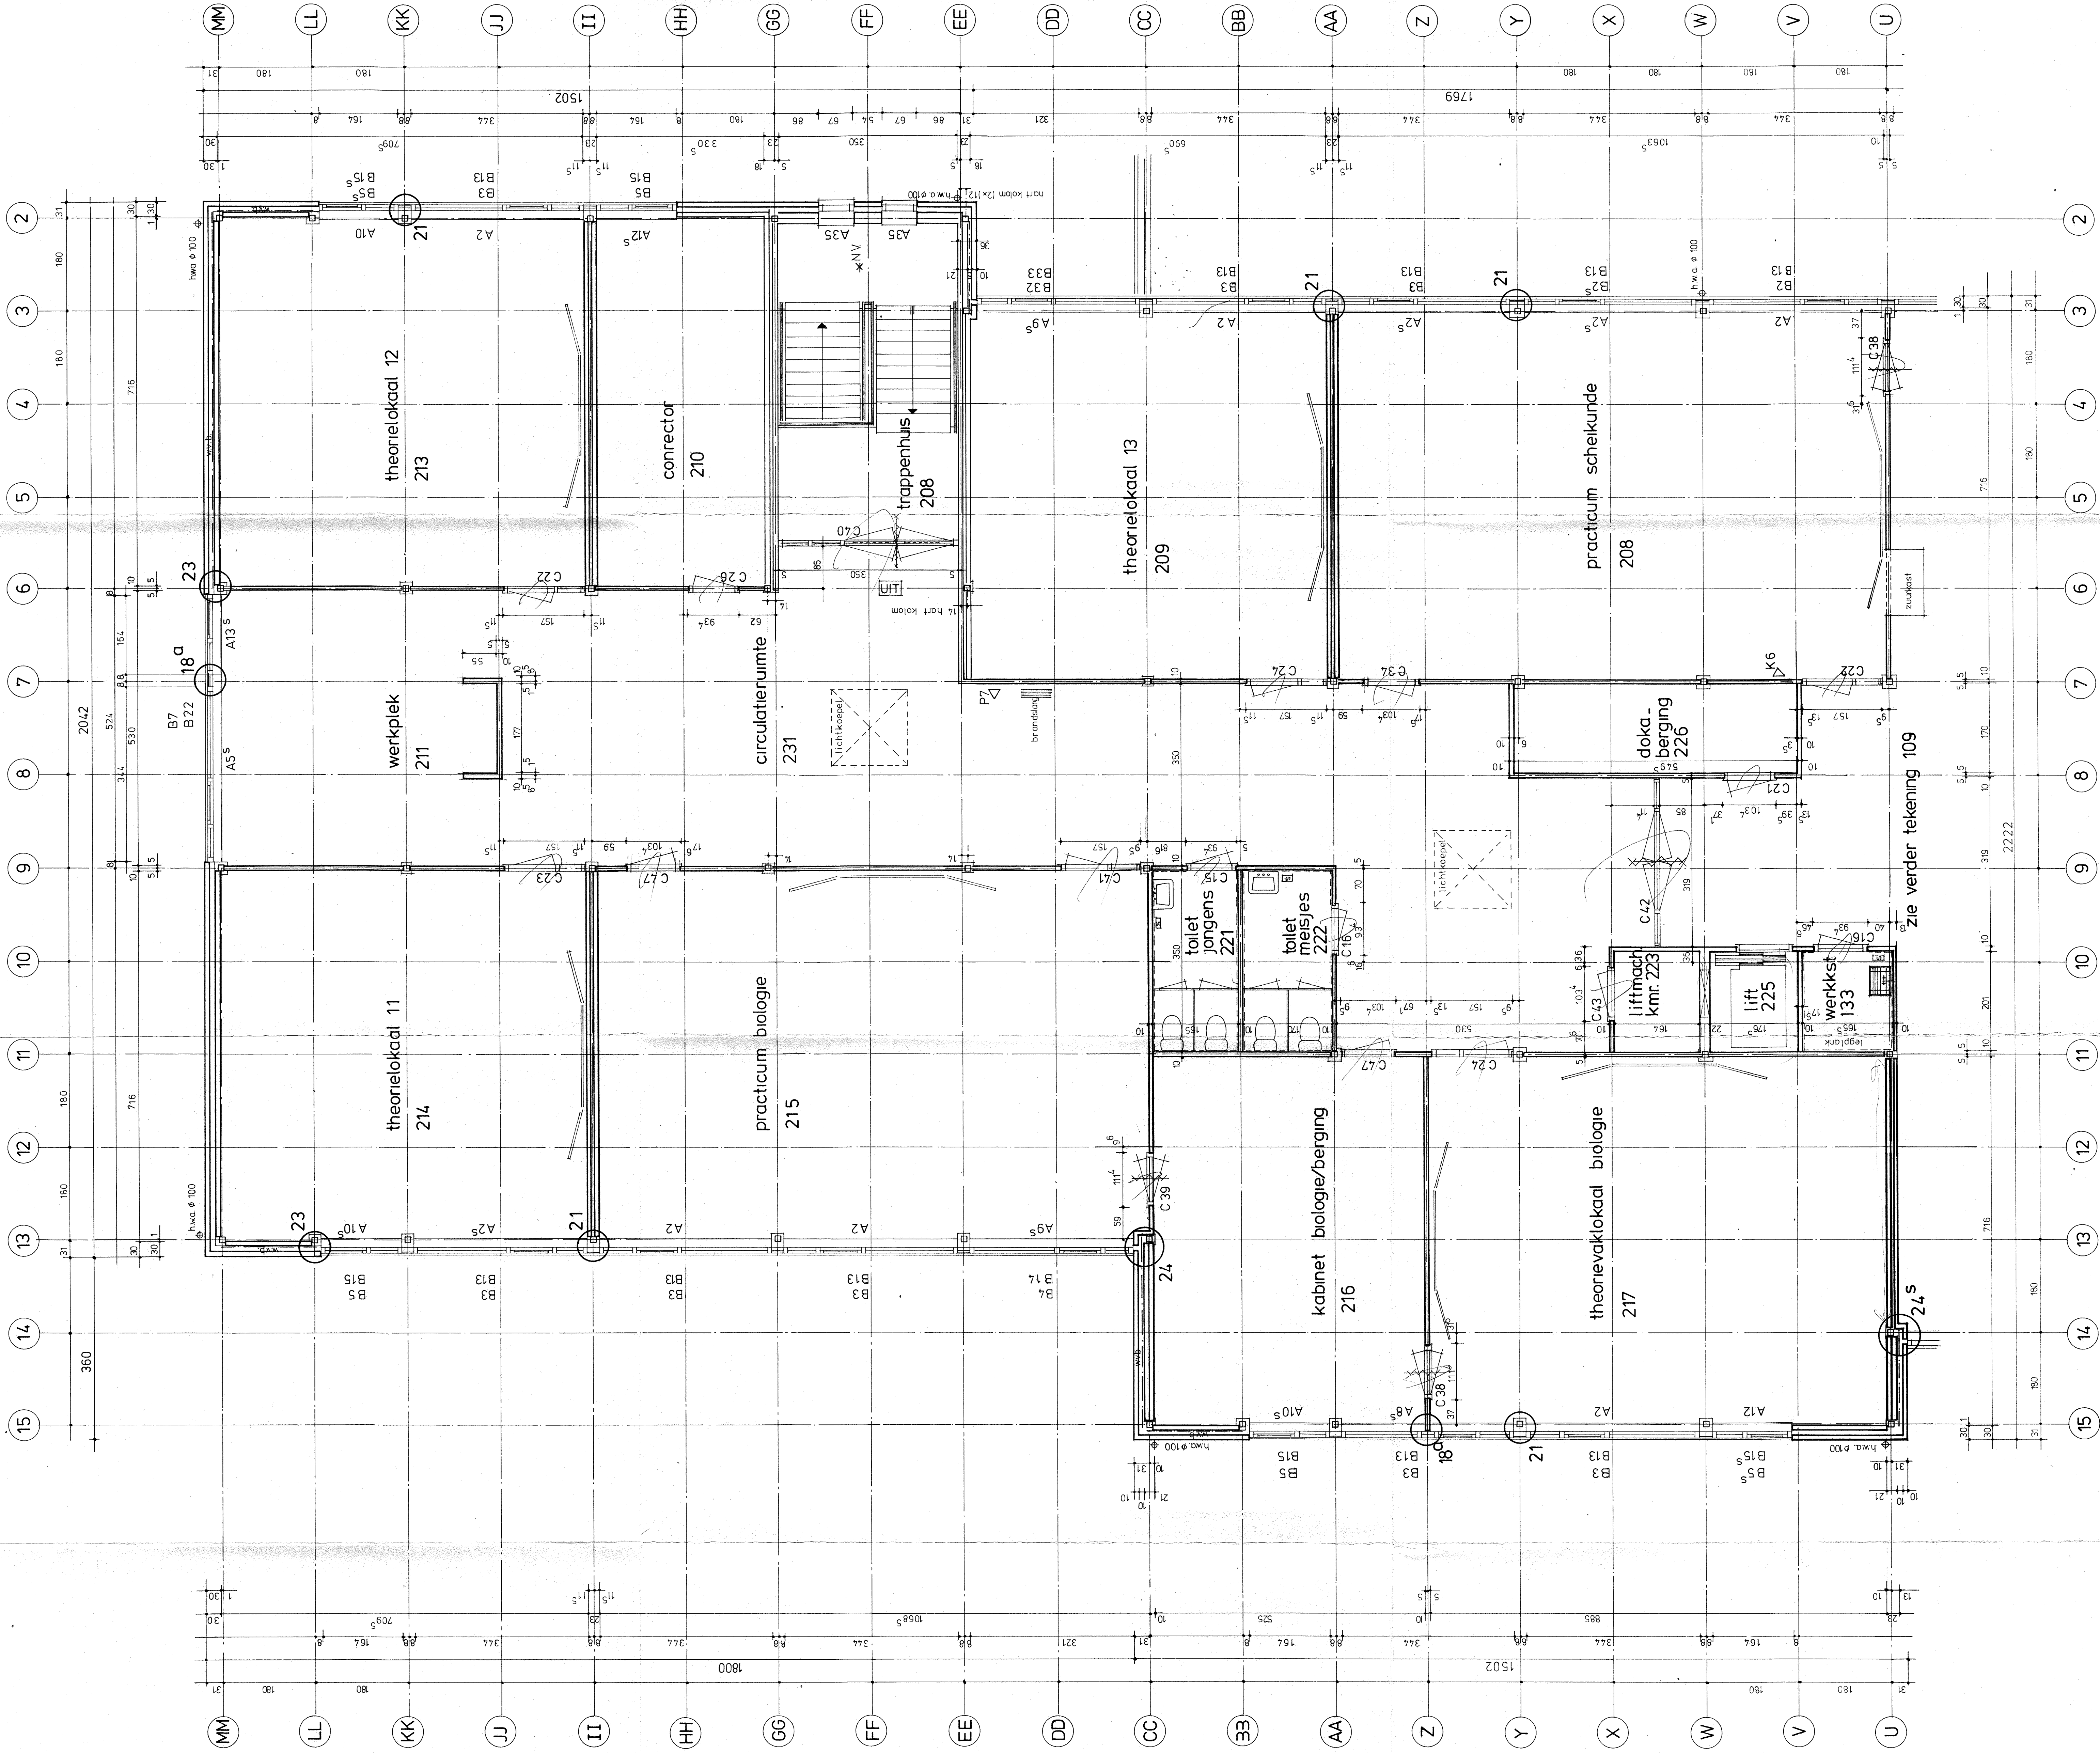

2 ^e verdieping	binnenkoz.	buitenkoz.	gevelelementen
	A2 6 x	C15 1 x	B2 1 x
	A2 3 x	C16 2 x	B2 1 x
	A5 1 x	C21 1 x	B3 8 x
	A5 1 x	C22 2 x	B4 1 x
	A5 2 x	C23 1 x	B5 3 x
	A10 1 x	C24 2 x	B5 2 x
	A10 2 x	C26 1 x	B7 1 x
	A12 1 x	C34 1 x	B7 1 x
	A12 1 x	C38 2 x	B14 1 x
	A13 1 x	C39 1 x	B15 3 x
	A35 2 x	C40 1 x	B15 2 x
		C41 1 x	B22 1 x
		C42 1 x	B32 1 x
		C43 1 x	B33 1 x
		C47 2 x	

Alphenaar bv
Bouwtechnisch adviesbureau
Postbus 100
3720 BA Zevenhuizen
T 0334 451111
F 0334 451112
E info@alphenaar.nl
W www.alphenaar.nl

ONTWANGEN 19 MEI 1993
voor details zie blad 117 t/m 120