REV	DESCRIPTION	DRAWN	CHECKED	DATE
a				
b				
c				
d				
e				

V-1-0 PROFILE DRAWING

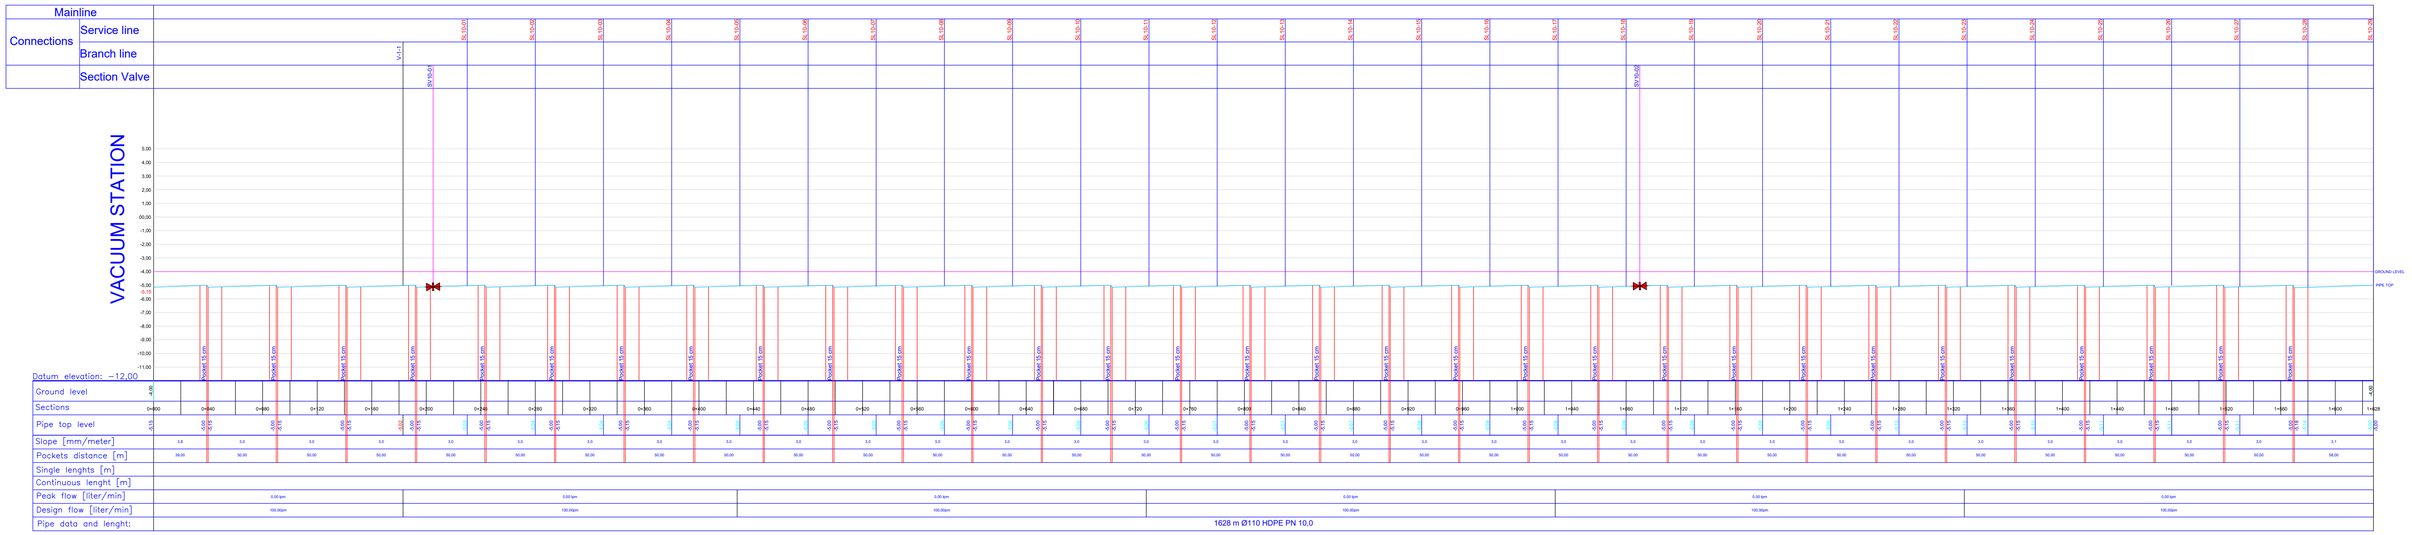

Pos. No	Quantity	Drawing No.	Description	Material	Dimensions or Remarks

QUA-VAC

Project: Business Park Lelystad - Omala NV

Drawing: PROFILE DRAWING V-1-0

Scale :

Drawn: G.Kamal Date: 30/09/2019

Seen : Ashok Date: 30/09/2019

Gew.:

QUA-VAC B.V. ALMERE (NL) - VACUUM SYSTEMS

Proj. No.: LD19089 ISO A0

Drawing No.: PRO19089-100 Rev: 0