REV	DESCRIPTION	DRAWN	CHECKED	DATE
a				
b				
c				
d				
e				

V-2-0 PROFILE DRAWING

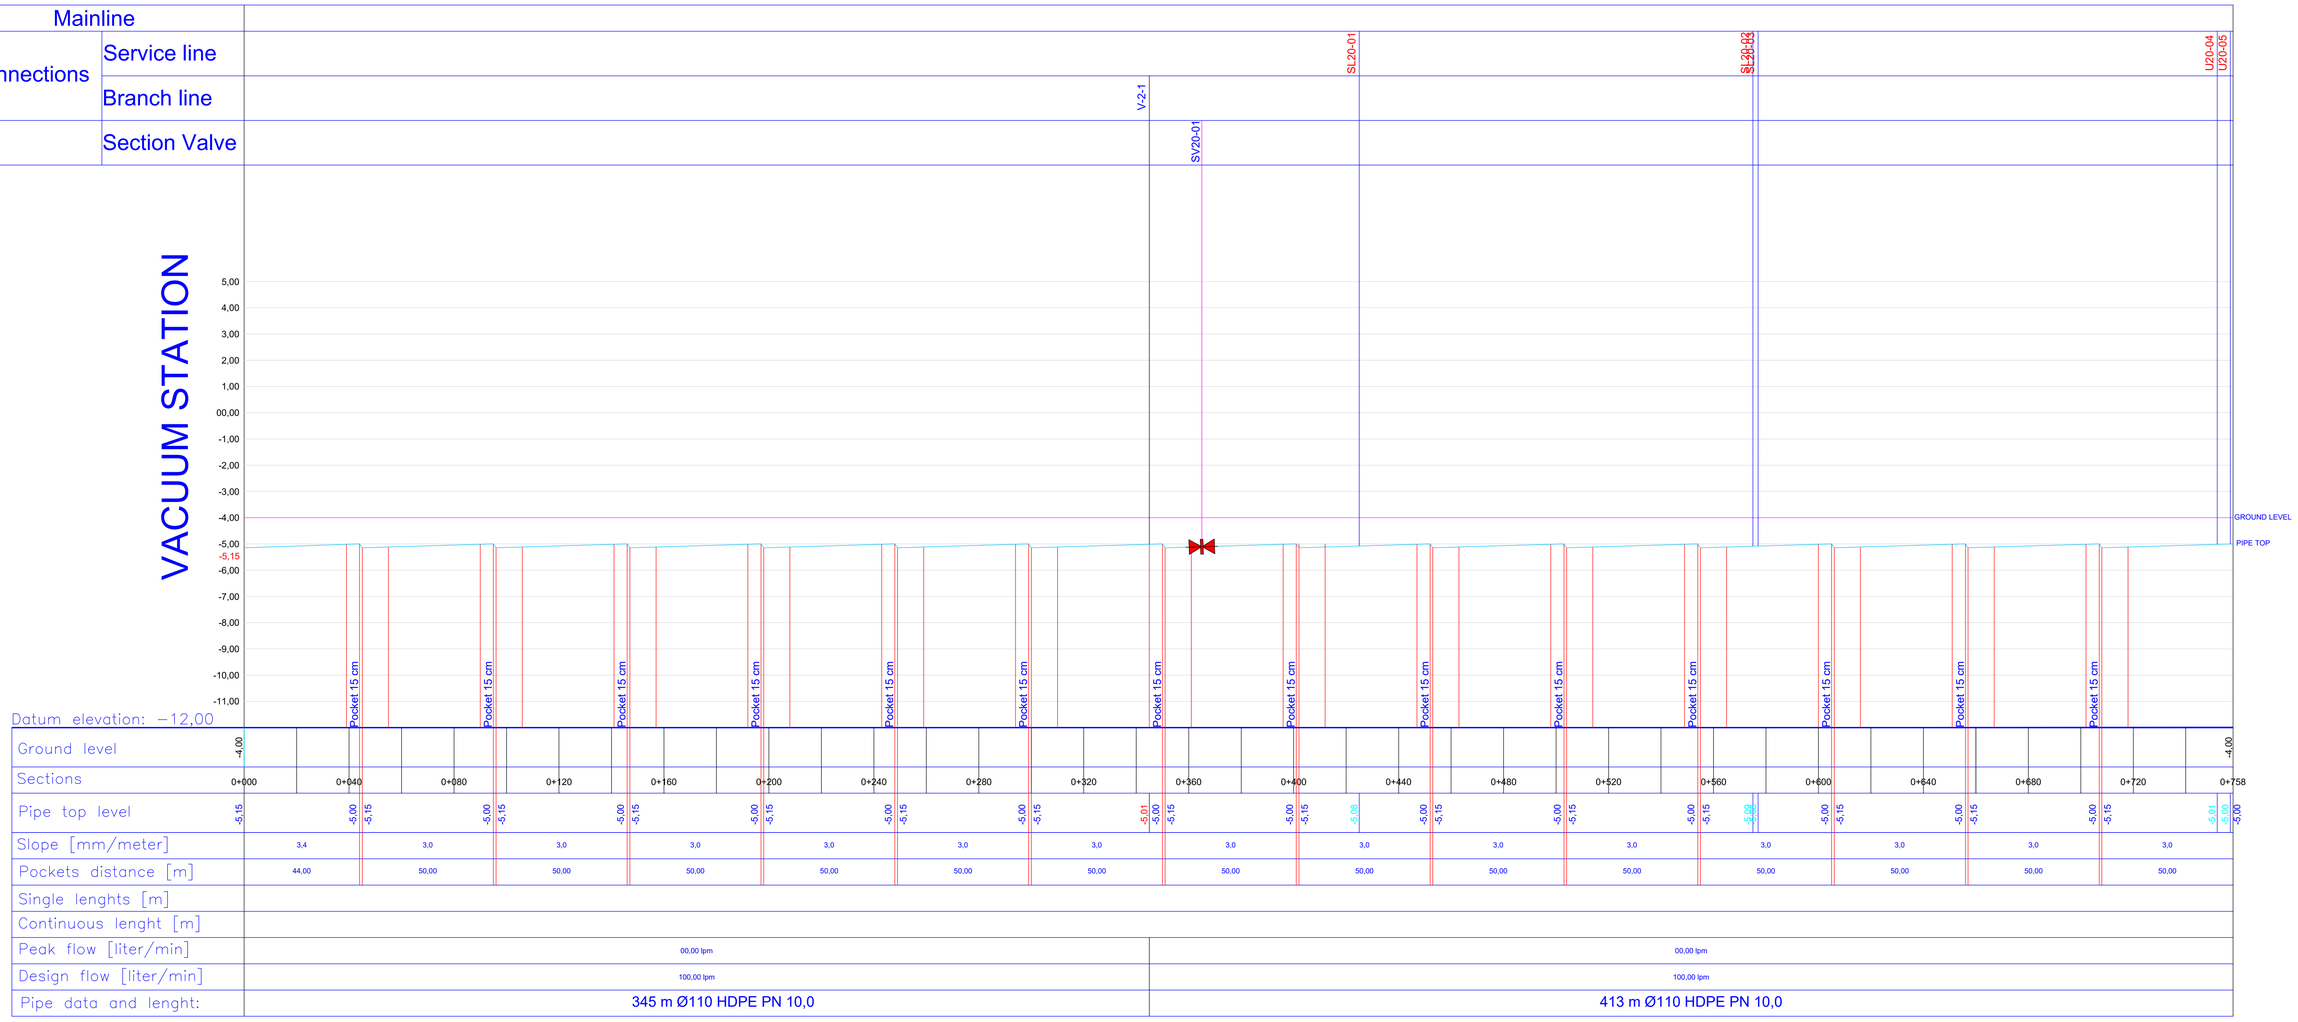

Pos. No	Quantity	Drawing No.	Description	Material	Dimensions or Remarks
			Project: Business Park Lelystad - Omala NV		Scale :
QUA-VAC			Drawing: PROFILE DRAWING V-2-0		Drawn: G.Kamal Date: 30/09/2019
					Seen : Ashok Date: 30/09/2019
Gew.:	QUA-VAC B.V. ALMERE (NL) - VACUUM SYSTEMS				Proj. No.: LD19089 ISO A0
					Drawing No.: PRO19089-200 Rev: 0