

 
 
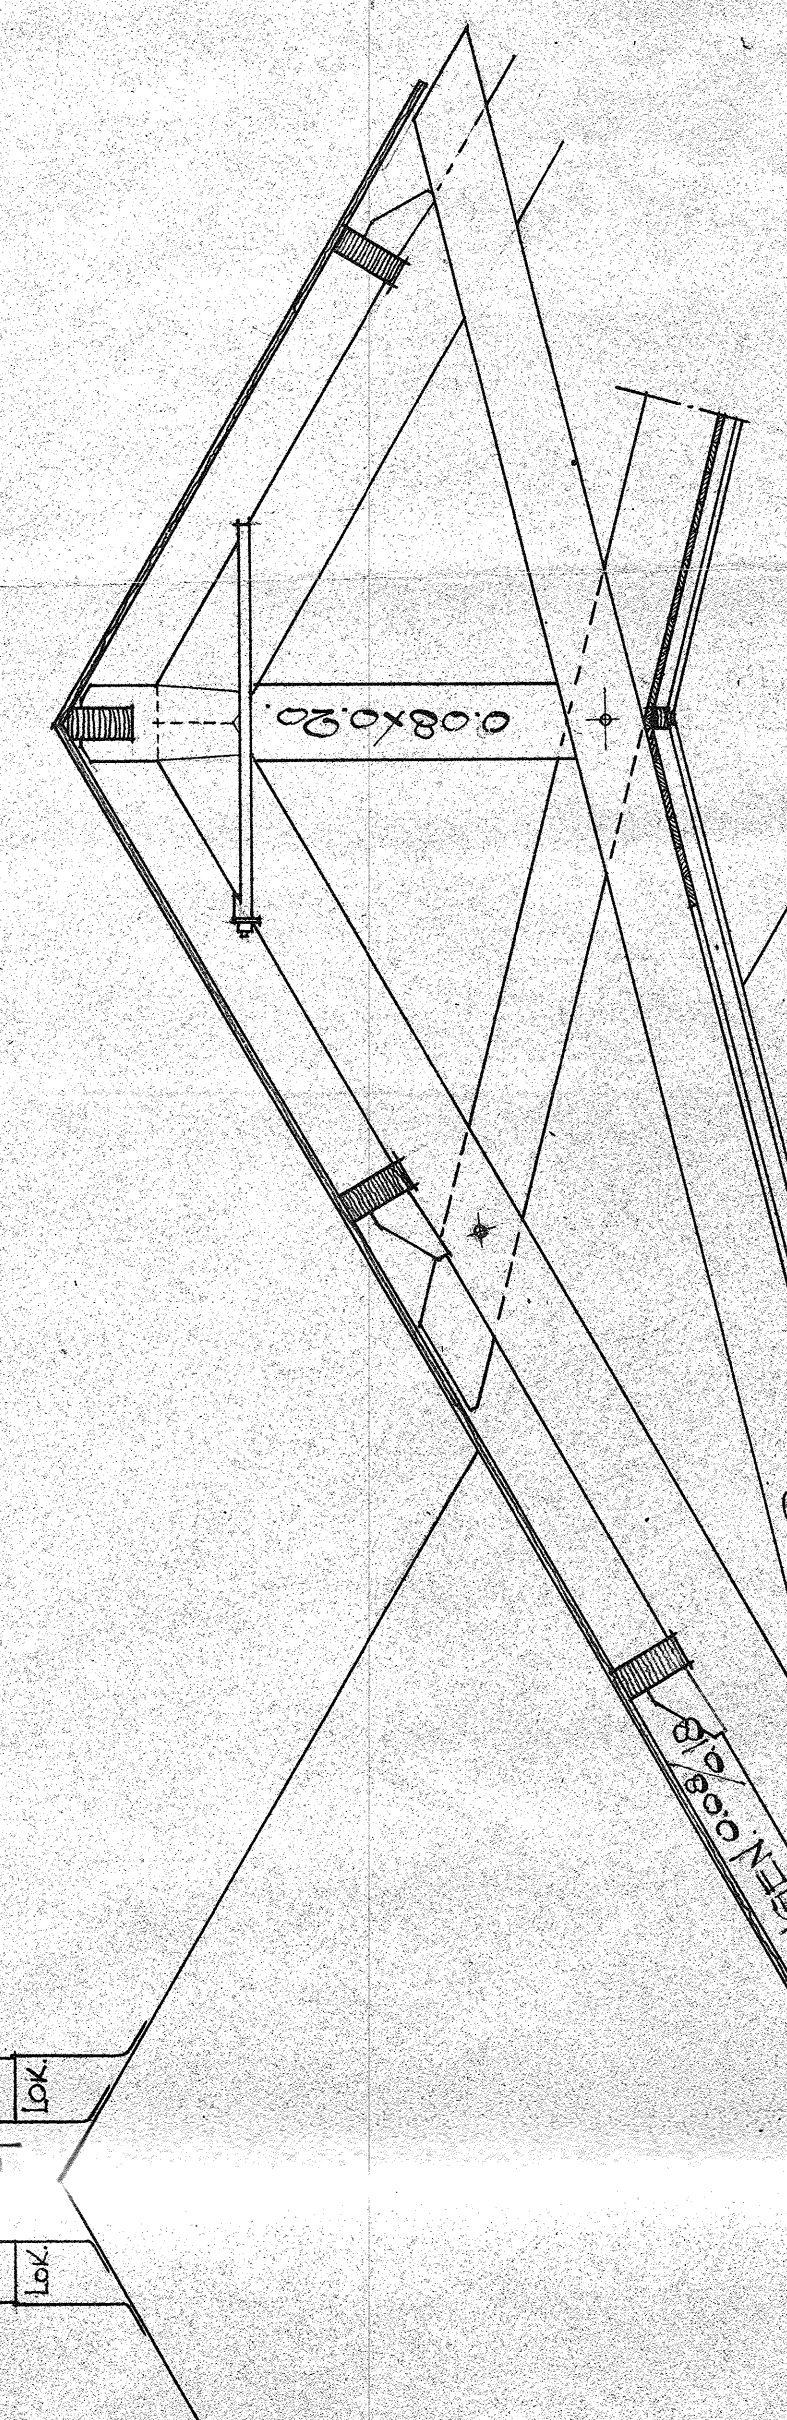
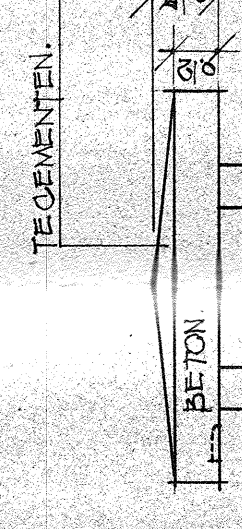
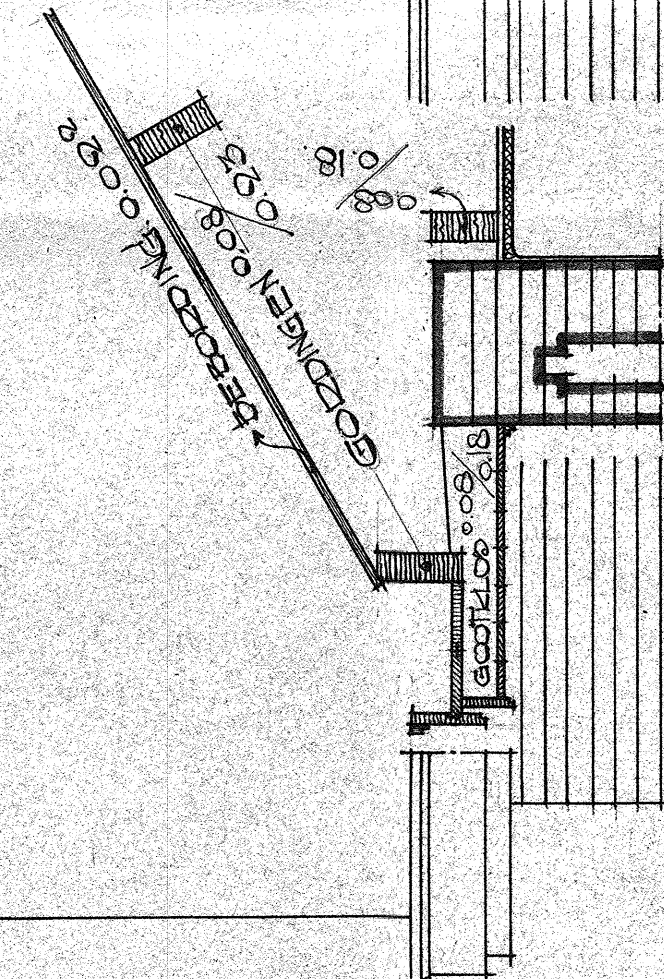
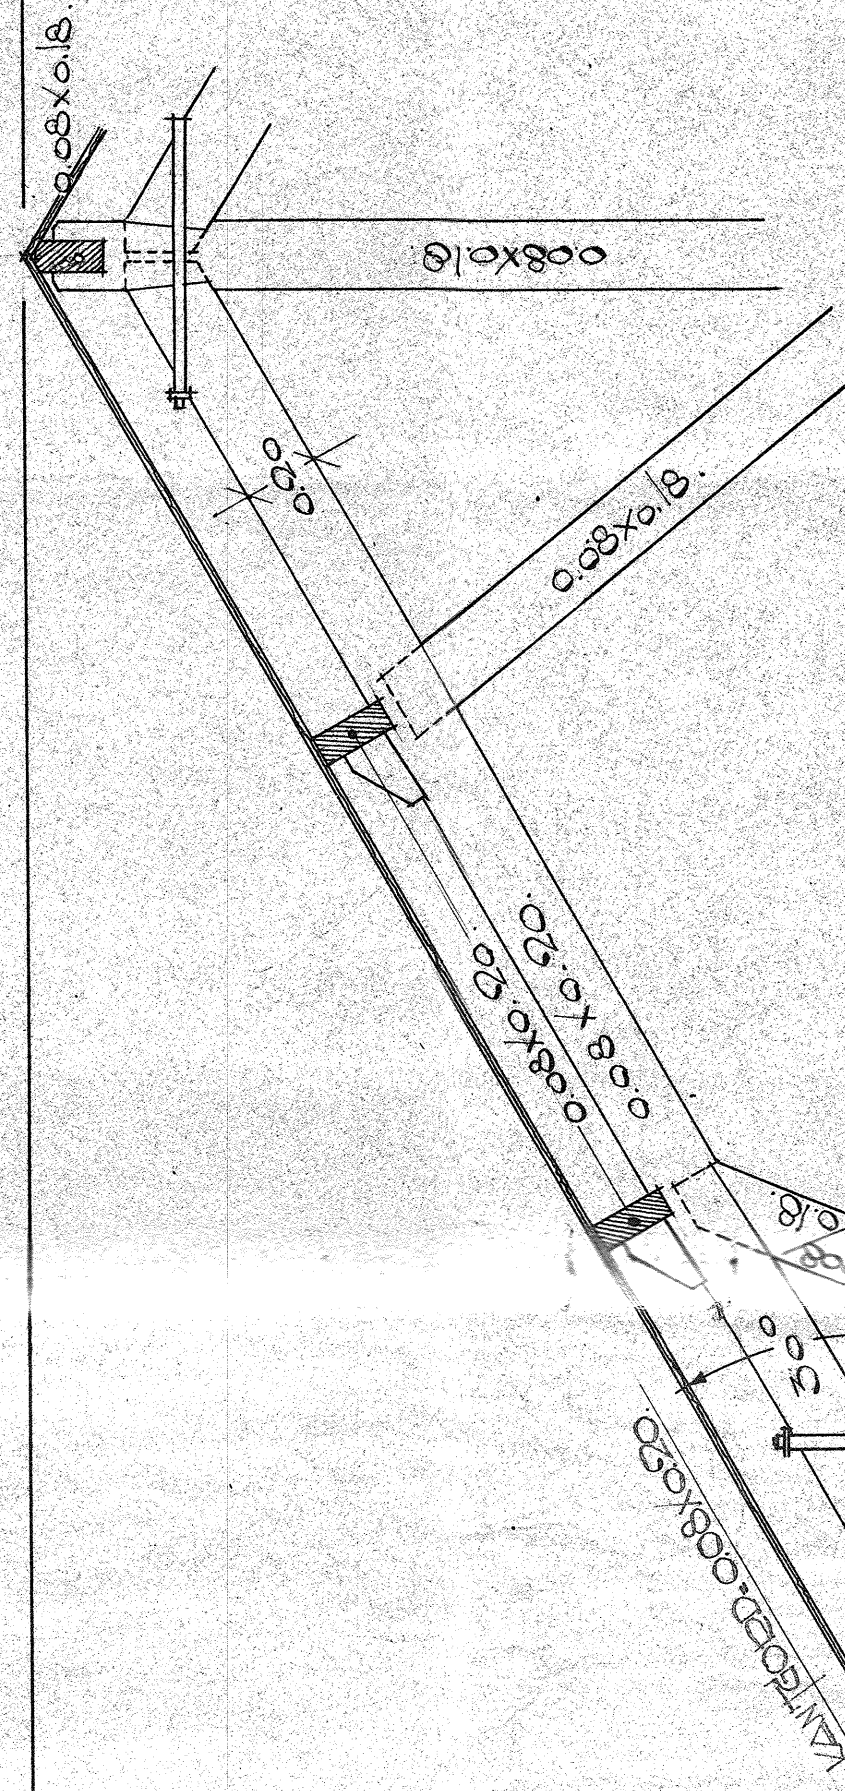


DEVELDETAIL V6 DIK SCHOOLOOR JONGENS EN MEISJES.
AF VAN DER EYNDESTRADT - DEN HAAG. JAAR 1920

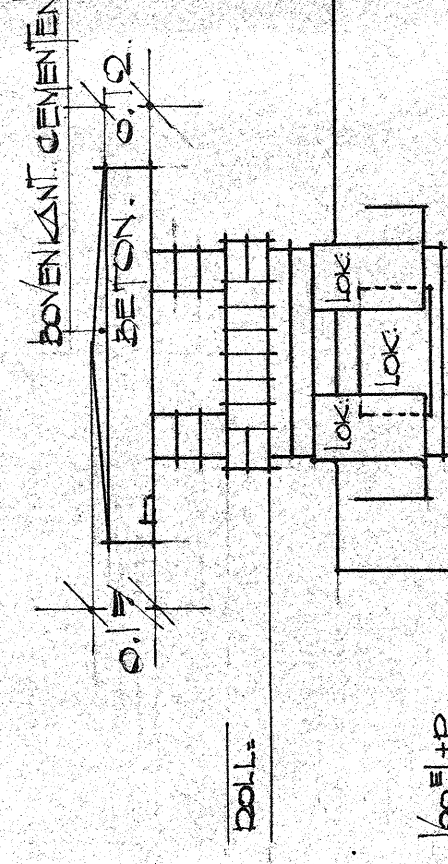

1. BDA NLAAGT
AUTOCID. 1920.
ARCHITECT. BNA.

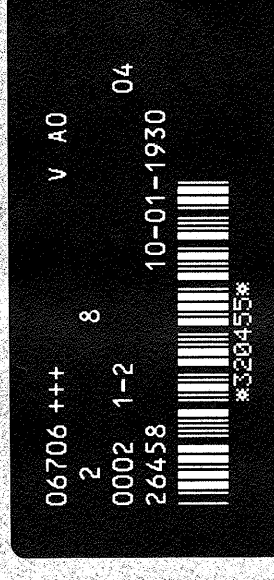

TEK: DETAL A
VERZOND:
TER ONV:
LANDTIC.