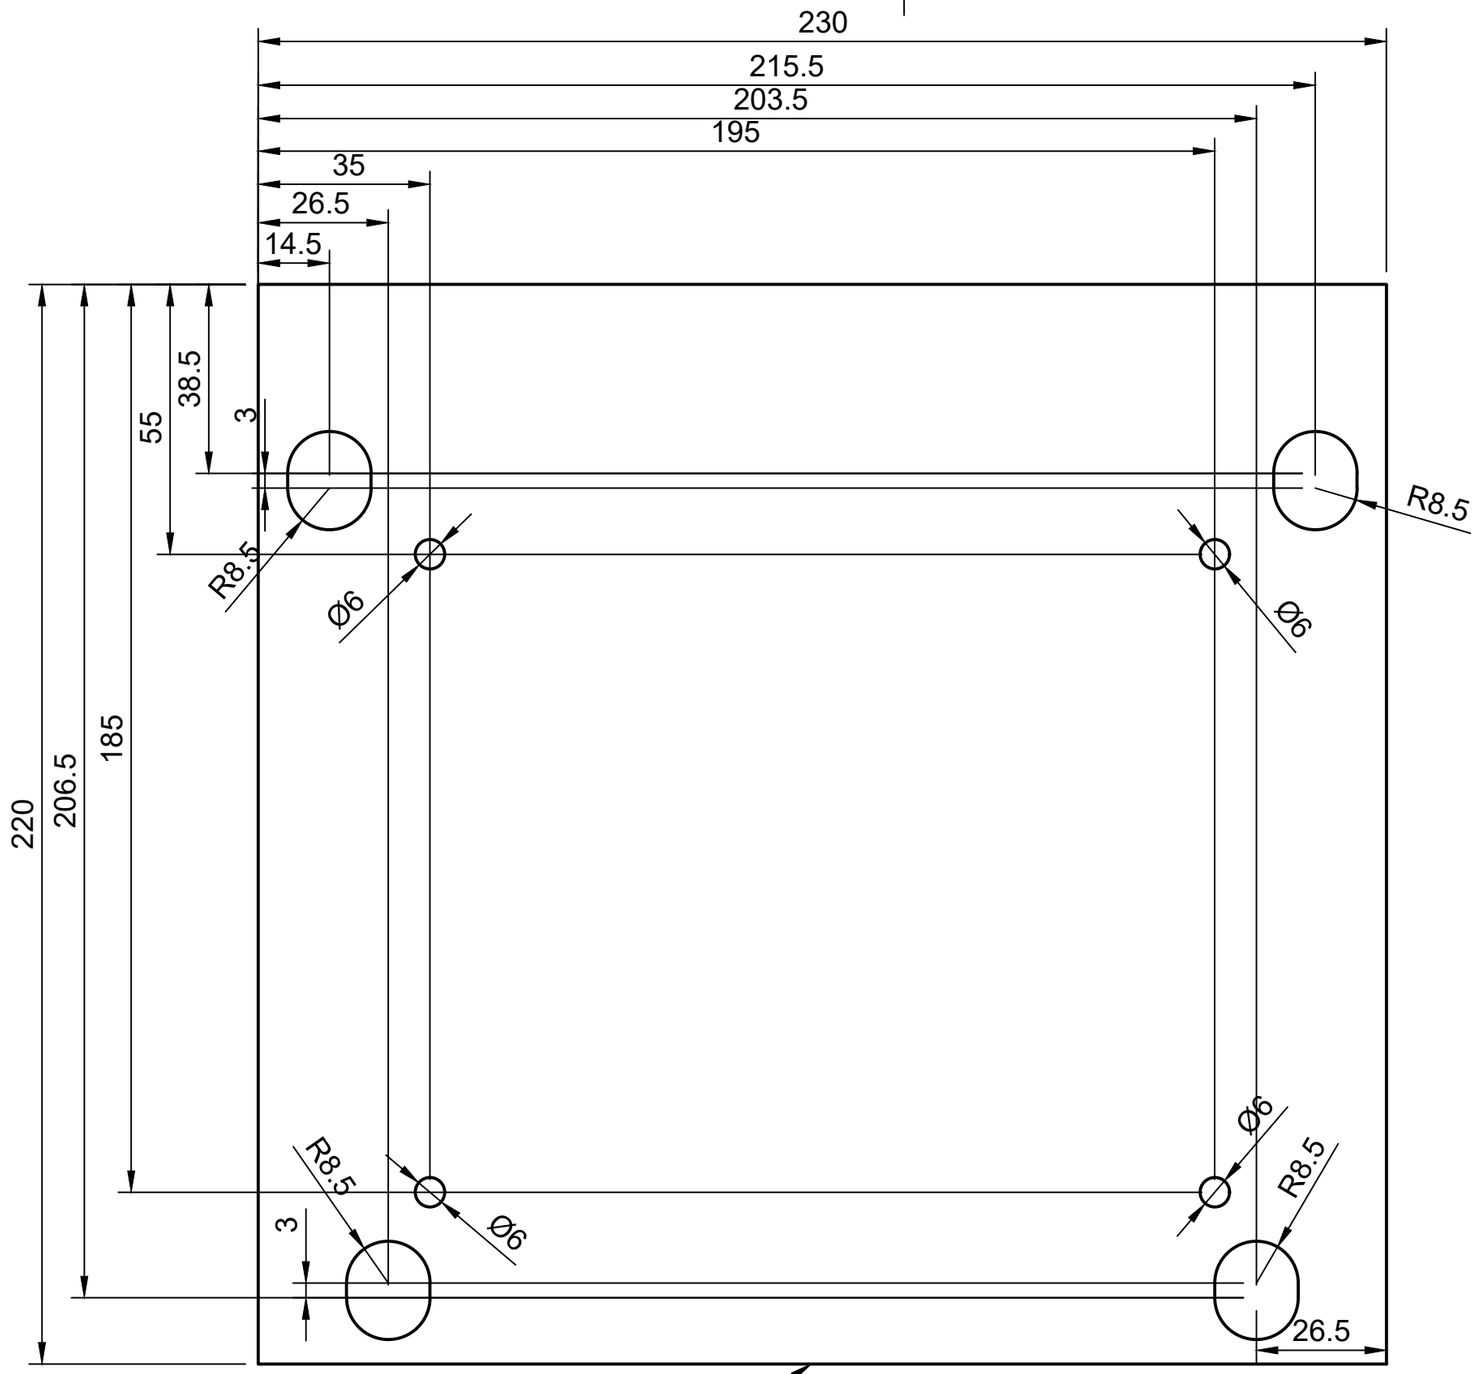

Voorzijde

Dept.	Technical reference	Created by	Approved by
		WG infuus tech. 03-11-2022	
		Document type	Document status
		Title Bodemplaat fabian evolution	DWG No.
			Rev. / Date of issue / Sheet 1/1