



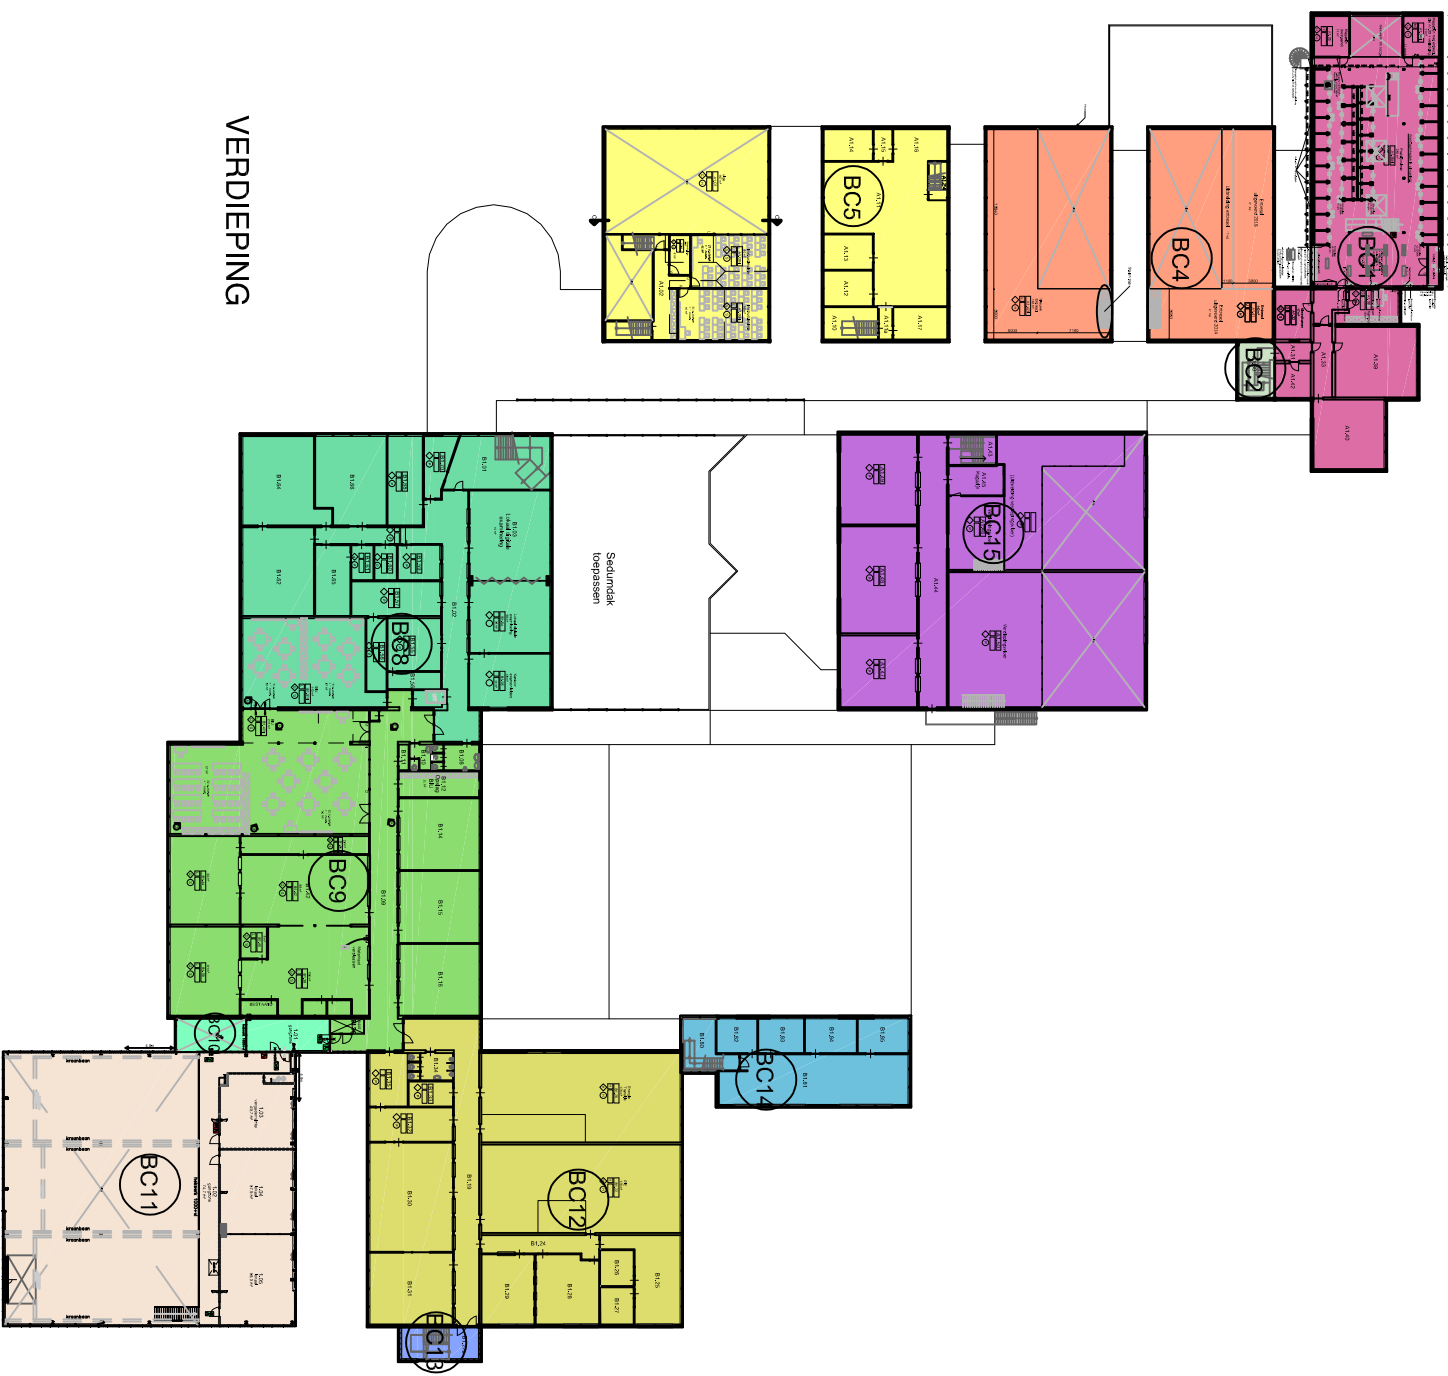

BRANDCOMPARTIMENTERING					
BC1	- 1166m²	BC6	- 373m²	BC11	- 1046m²
BC2	- 42m²	BC7	- 787m²	BC12	- 1741m²
BC3	- 170m²	BC8	- 1622m²	BC13	- 57m²
BC4	- 1137m²	BC9	- 1858m²	BC14	- 1243m²
BC5	- 1516m²	BC10	- 78m²	BC15	- 1448m²

01-09-2022

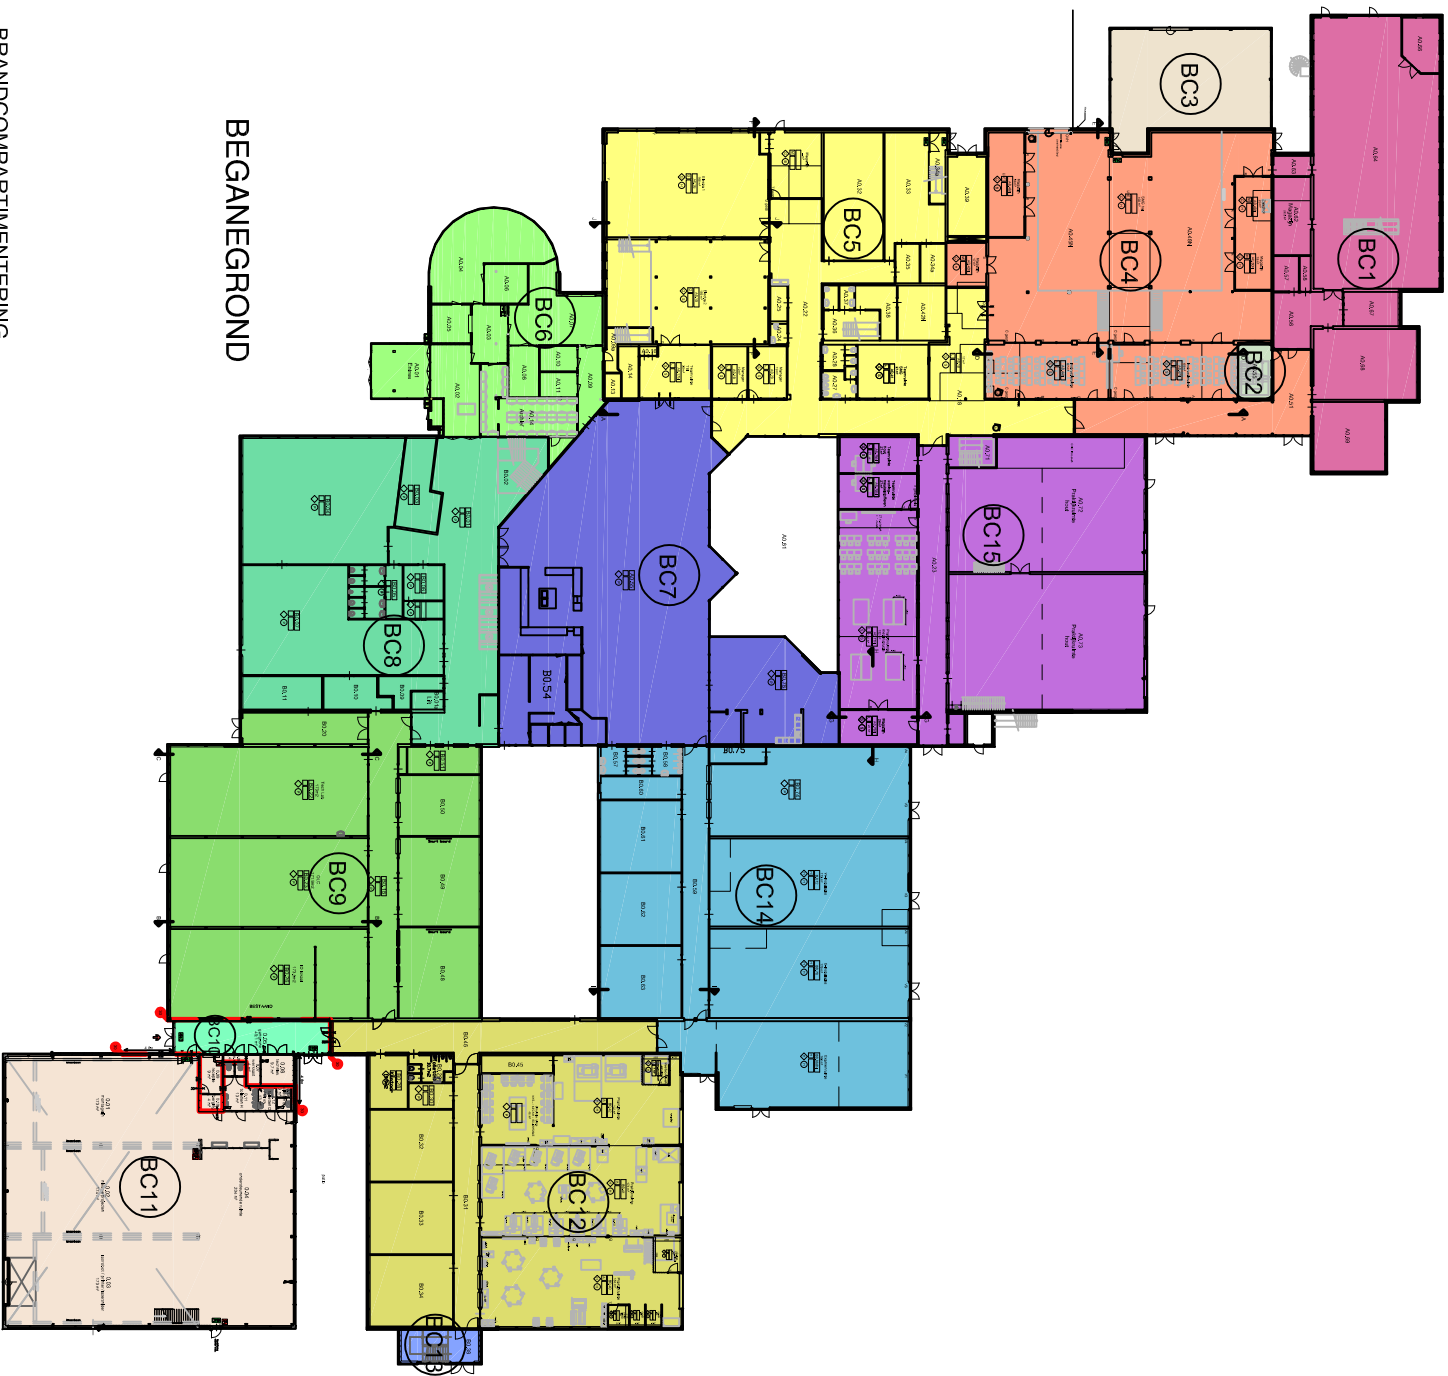