


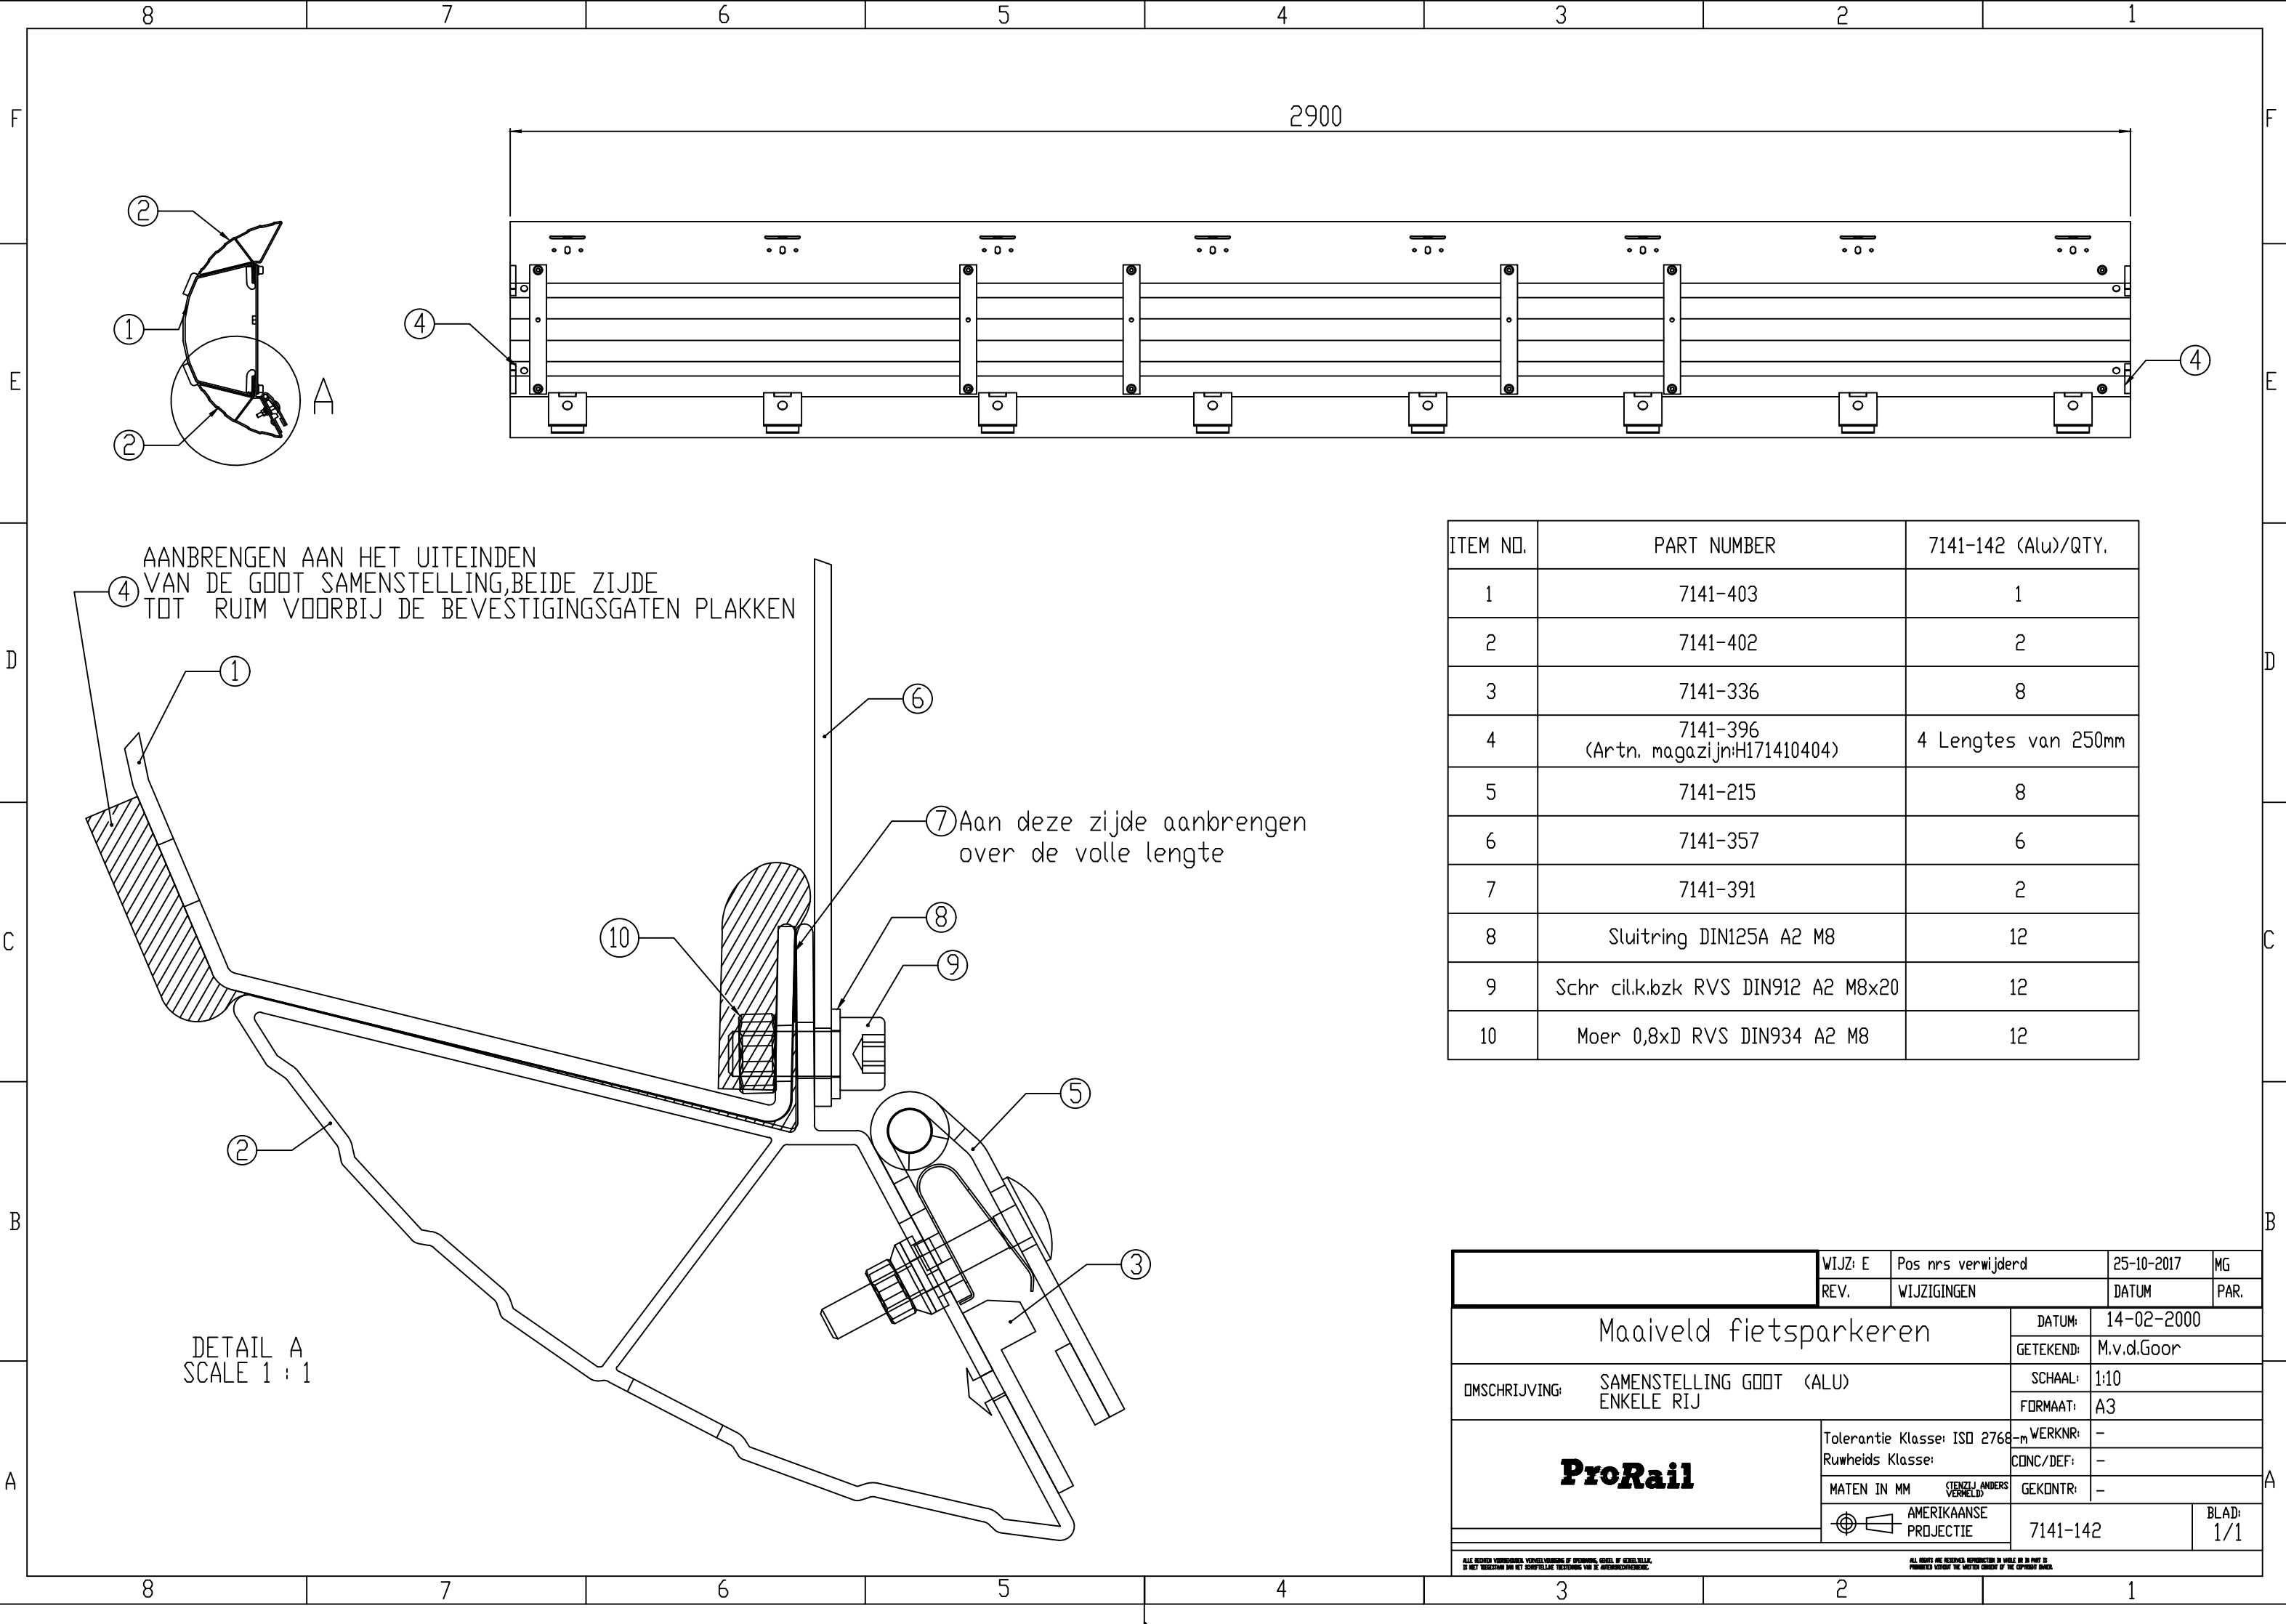

ITEM NO.	PART NUMBER	7141-142 (Alu)/QTY.
1	7141-403	1
2	7141-402	2
3	7141-336	8
4	7141-396 (Artn. magazijn:H171410404)	4 Lengtes van 250mm
5	7141-215	8
6	7141-357	6
7	7141-391	2
8	Sluitring DIN125A A2 M8	12
9	Schr cil.k.bzk RVS DIN912 A2 M8x20	12
10	Moer 0,8xD RVS DIN934 A2 M8	12

		WIJZ: E	Pos nrs verwijderd	25-10-2017	MG
		REV.	WIJZIGINGEN	DATUM	PAR.
Maaiveld fietsparkeren			DATUM:	14-02-2000	
			GETEKEND:	M.v.d.Goor	
OMSCHRIJVING:	SAMENSTELLING GOOT (ALU) ENKELE RIJ			SCHAAL:	1:10
				FORMAAT:	A3
ProRail		Tolerantie Klasse: ISO 2768-m		WERKNR:	-
		Ruwheids Klasse:		CONC/DEF:	-
		MATEN IN MM (TENZIJ ANDERS VERMELD)		GEKONTR:	-
		 AMERIKAANSE PROJECTIE		7141-142	
				BLAD: 1/1	
ALL RIGHTS ARE RESERVED. REPRODUCTION IN WHOLE OR IN PART IS PROHIBITED WITHOUT THE WRITTEN CONSENT OF THE COPYRIGHT OWNER.					