


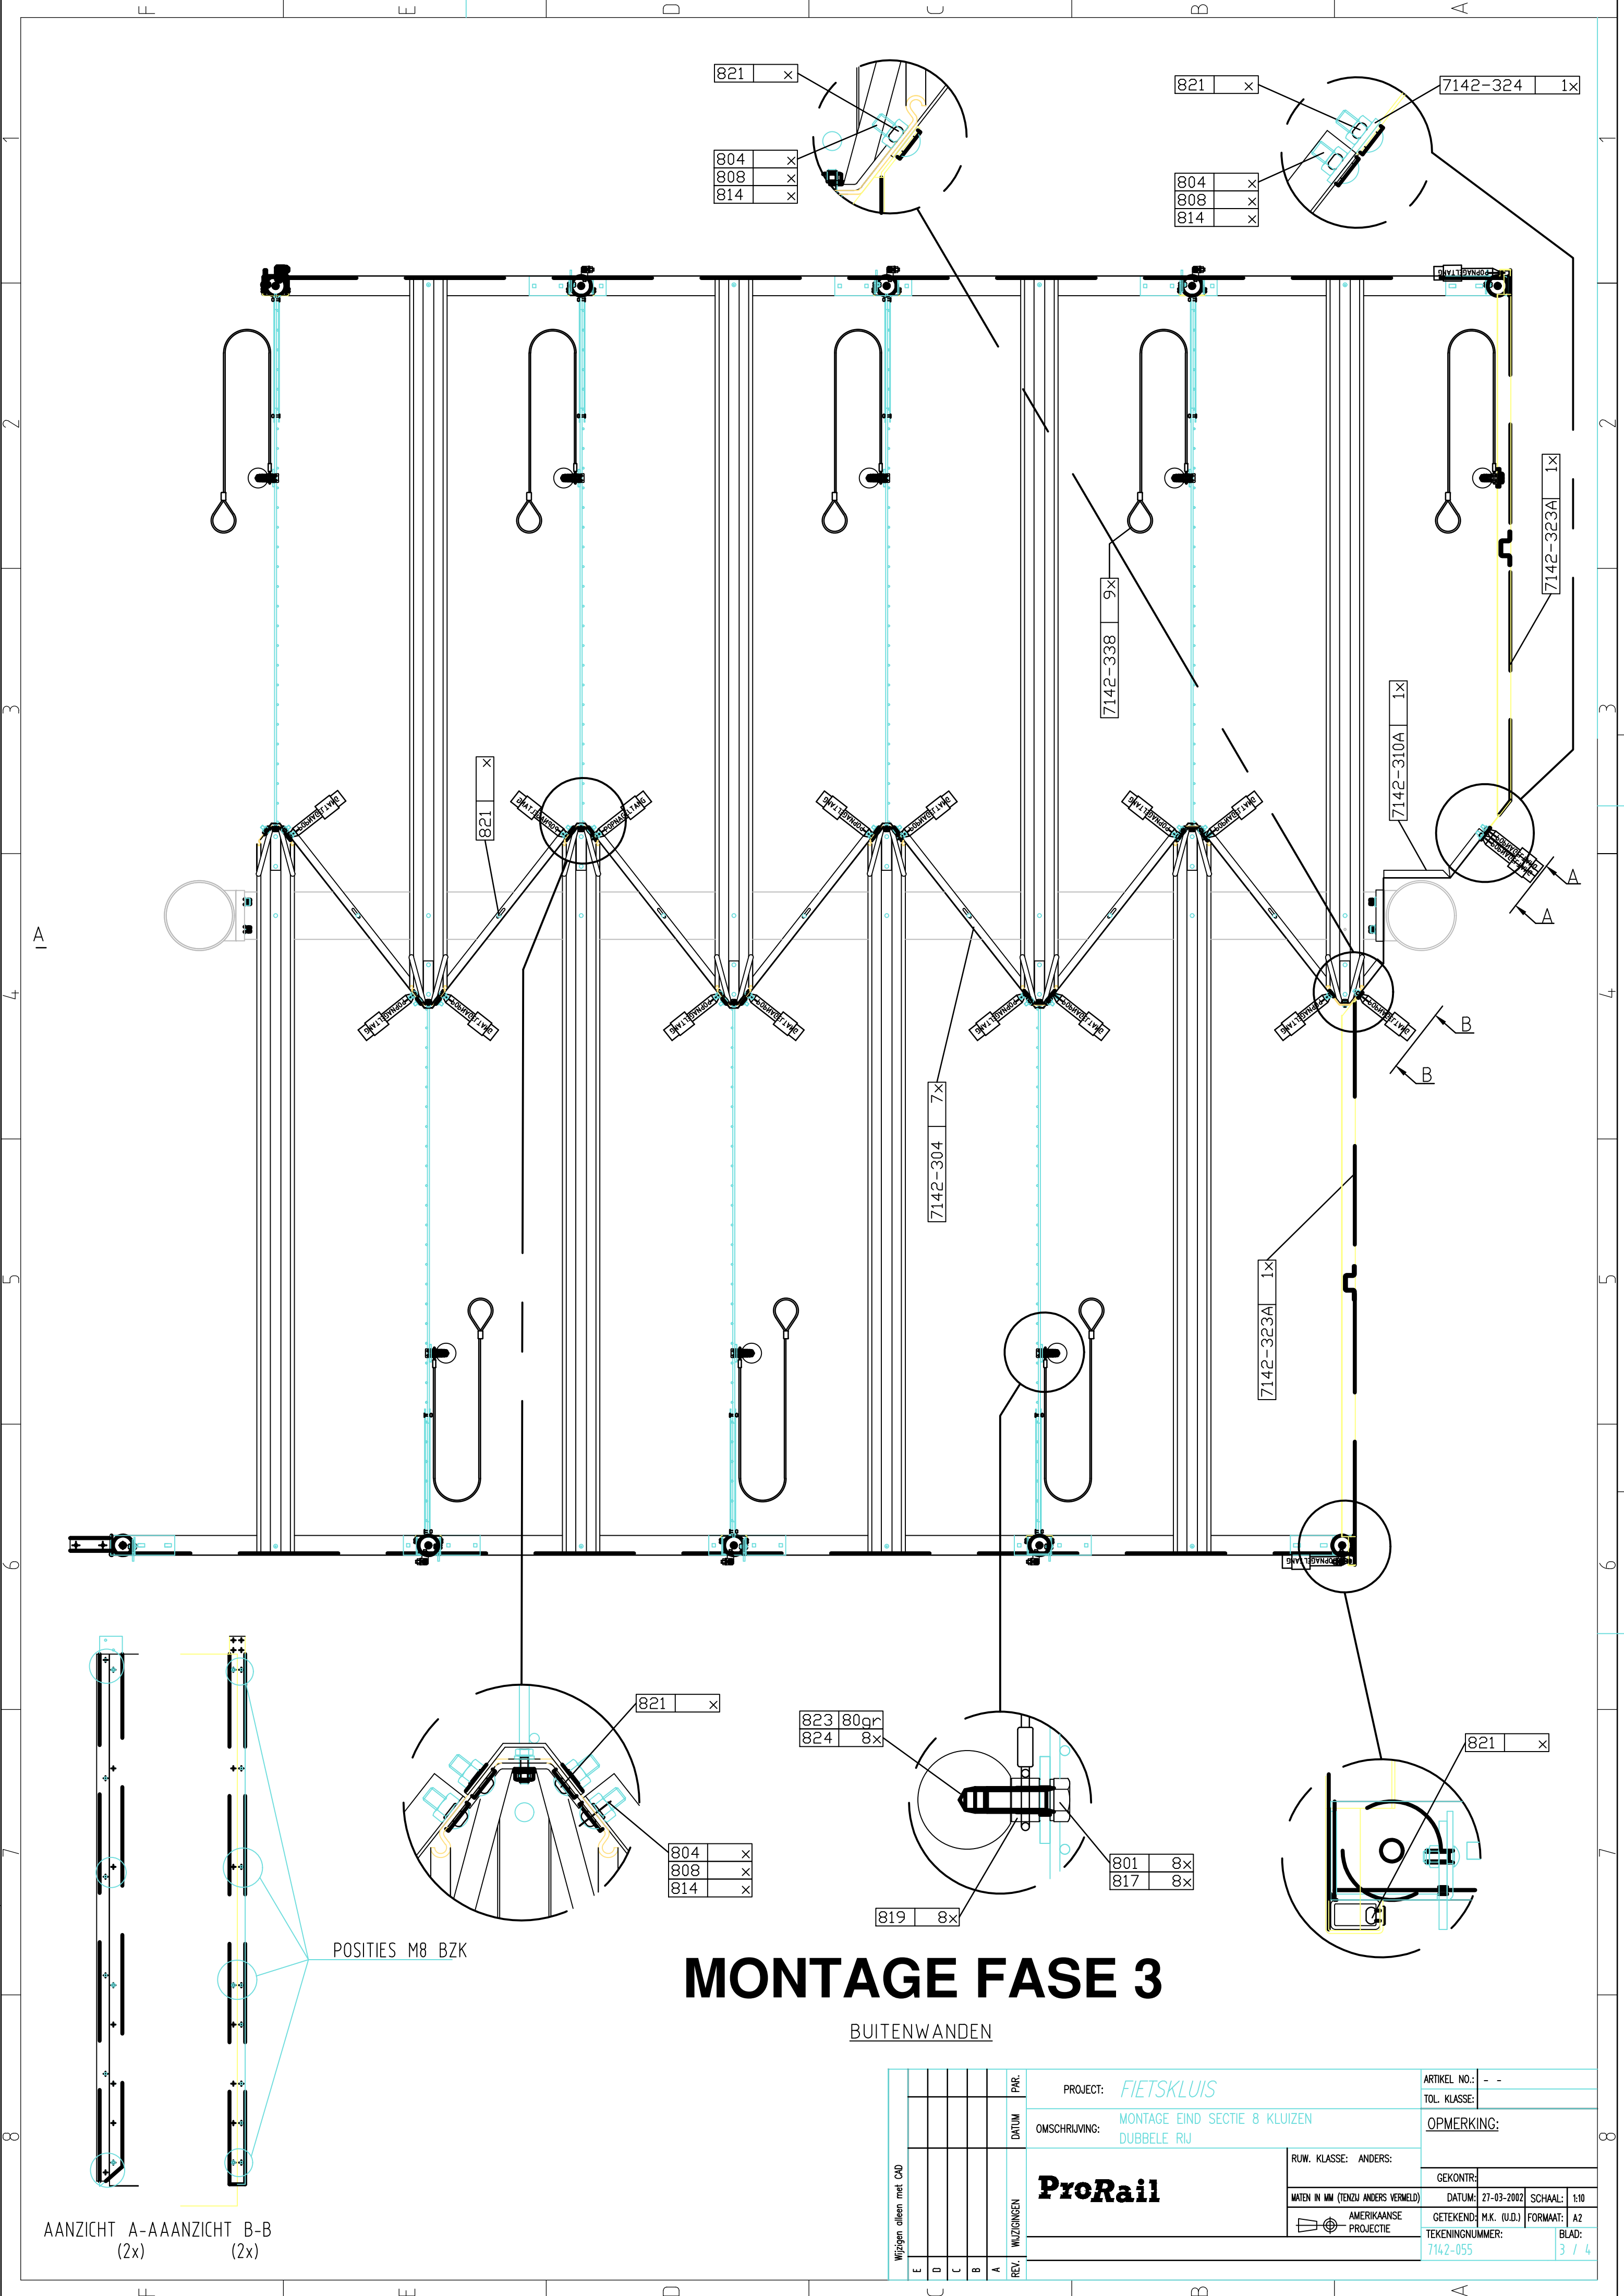

- 821 x
- 804 x
- 808 x
- 814 x

- 821 x
- 7142-324 1x
- 804 x
- 808 x
- 814 x

821 x

7142-338 9x

7142-323A 1x

7142-310A 1x

7142-304 7x

7142-323A 1x

- 821 x
- 804 x
- 808 x
- 814 x

- 823 80qr
- 824 8x

- 801 8x
- 817 8x

819 8x

821 x

POSITIES M8 BZK

MONTAGE FASE 3

BUITENWANDEN

AANZICHT A-AAANZICHT B-B
(2x) (2x)

Wijzigingen alleen met CAD					PAR.	PROJECT:	FIETSKLUIVS		ARTIKEL NO.:	- -		
					DATUM	OMSCHRIJVING:	MONTAGE EIND SECTIE 8 KLUIVEN DUBBELE RIJ		TOL. KLASSE:			
					WIZIGINGEN	ProRail			OPMERKING:			
						RUW. KLASSE: ANDERS:						
						MATEN IN MM (TENZIJ ANDERS VERMELD)	DATUM:	27-03-2002	SCHAAL:	1:10		
						 AMERIKAANSE PROJECTIE	GETEKEND:	M.K. (U.D.)	FORMAAT:	A2		
					TEKENINGNUMMER:						BLAD:	
					7142-055						3 / 4	