

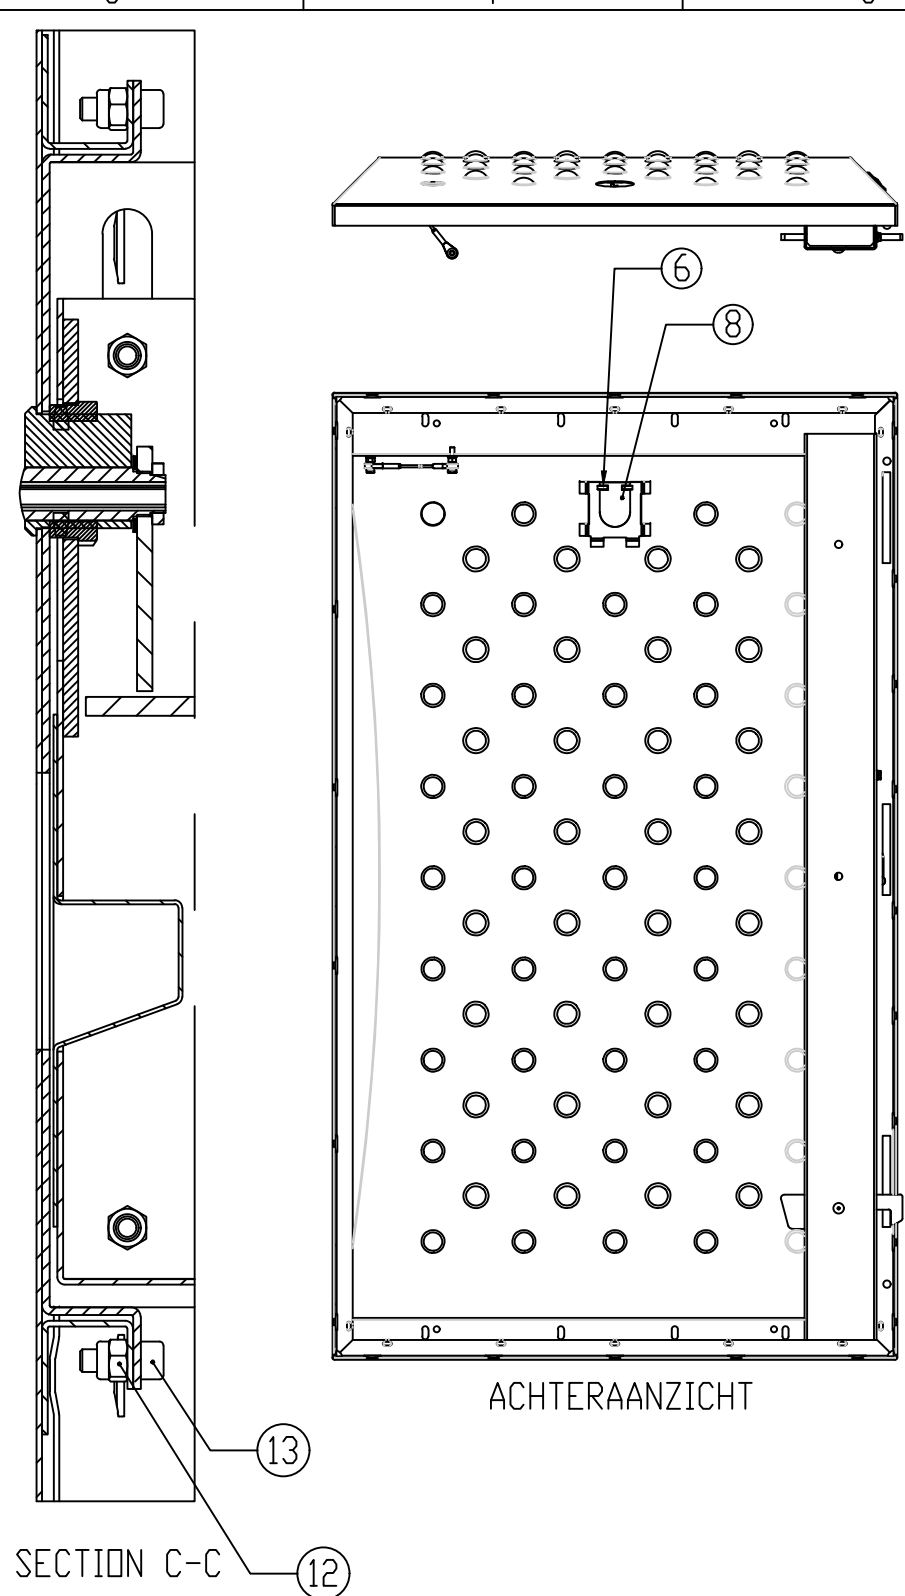


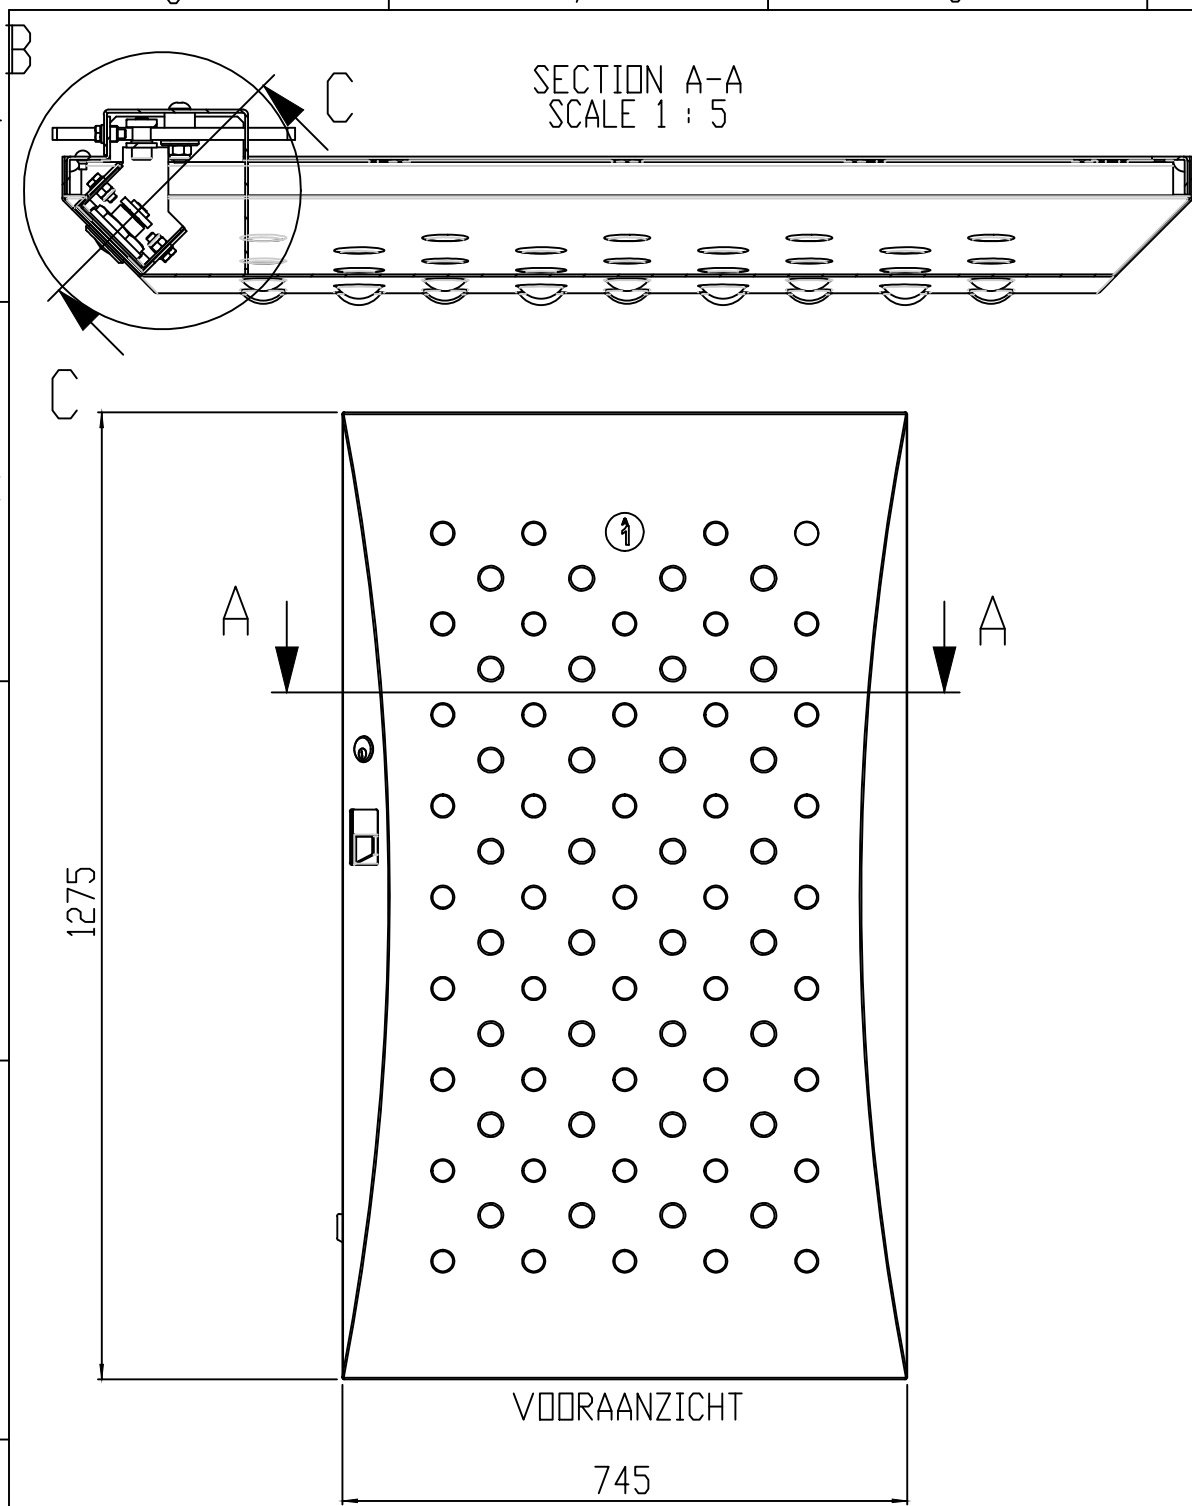

POS NR	PART NUMBER	Default/ AANTAL
1	7142-204	1
2	7142-234	1
3	7142-385	1
4	7142-382	1
5	7142-372	1
6	7142-329	1
7	7142-233	1
8	7142-330	1
9	Sluitlip Ankerslot Tek. nr: 0266	1
10	Ankerslot Tek.nr: 9367.00BPN	1
11	Skiffy Insteekvoet 047 600 11407	2
12	Borgmoer M6 DIN985-A2	4
13	Schr cil.k.bzk RVS DIN912 A2 M6x16	4
14	Tapbout zesk kop RVS DIN933 A2 M6x16	10
15	Sluitring,RVS DIN125A A2 M6	10

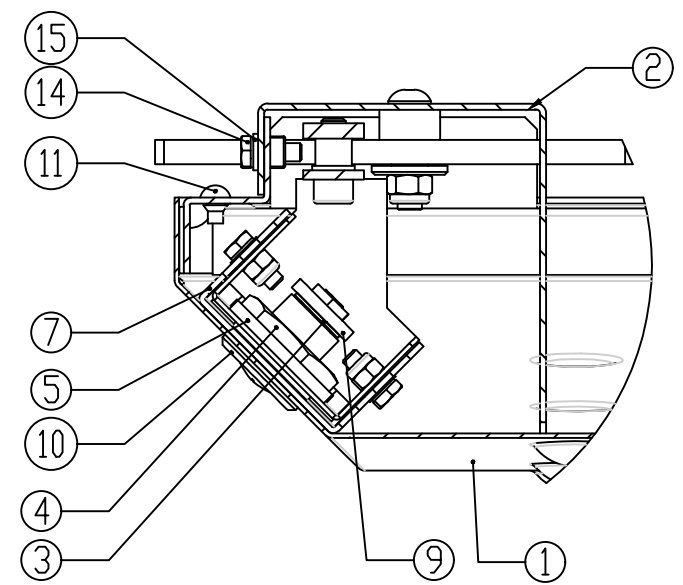

WIJZ: A	Detail aanp. nummerplaat	16-09-2019	MG
	REV.	WIJZIGINGEN	PAR.
Maaiveld fietsparkeren		DATUM:	08-04-2015
DMSCHRIJVING: SAMENSTELLING KLUISDEUR		GETEKEND:	M.v.d.Goor
ProRail		SCHAAL:	1:10
		FORMAAT:	A3
Tolerantie Klasse: ISO 2768-m Ruwheids Klasse:		WERKNR:	-
		CONC/DEF:	-
MATEN IN MM (TENzij anders vermeld)		GEKONTR:	-
AMERIKAANSE PROJECTIE		7142-100	BLAD: 1/1