


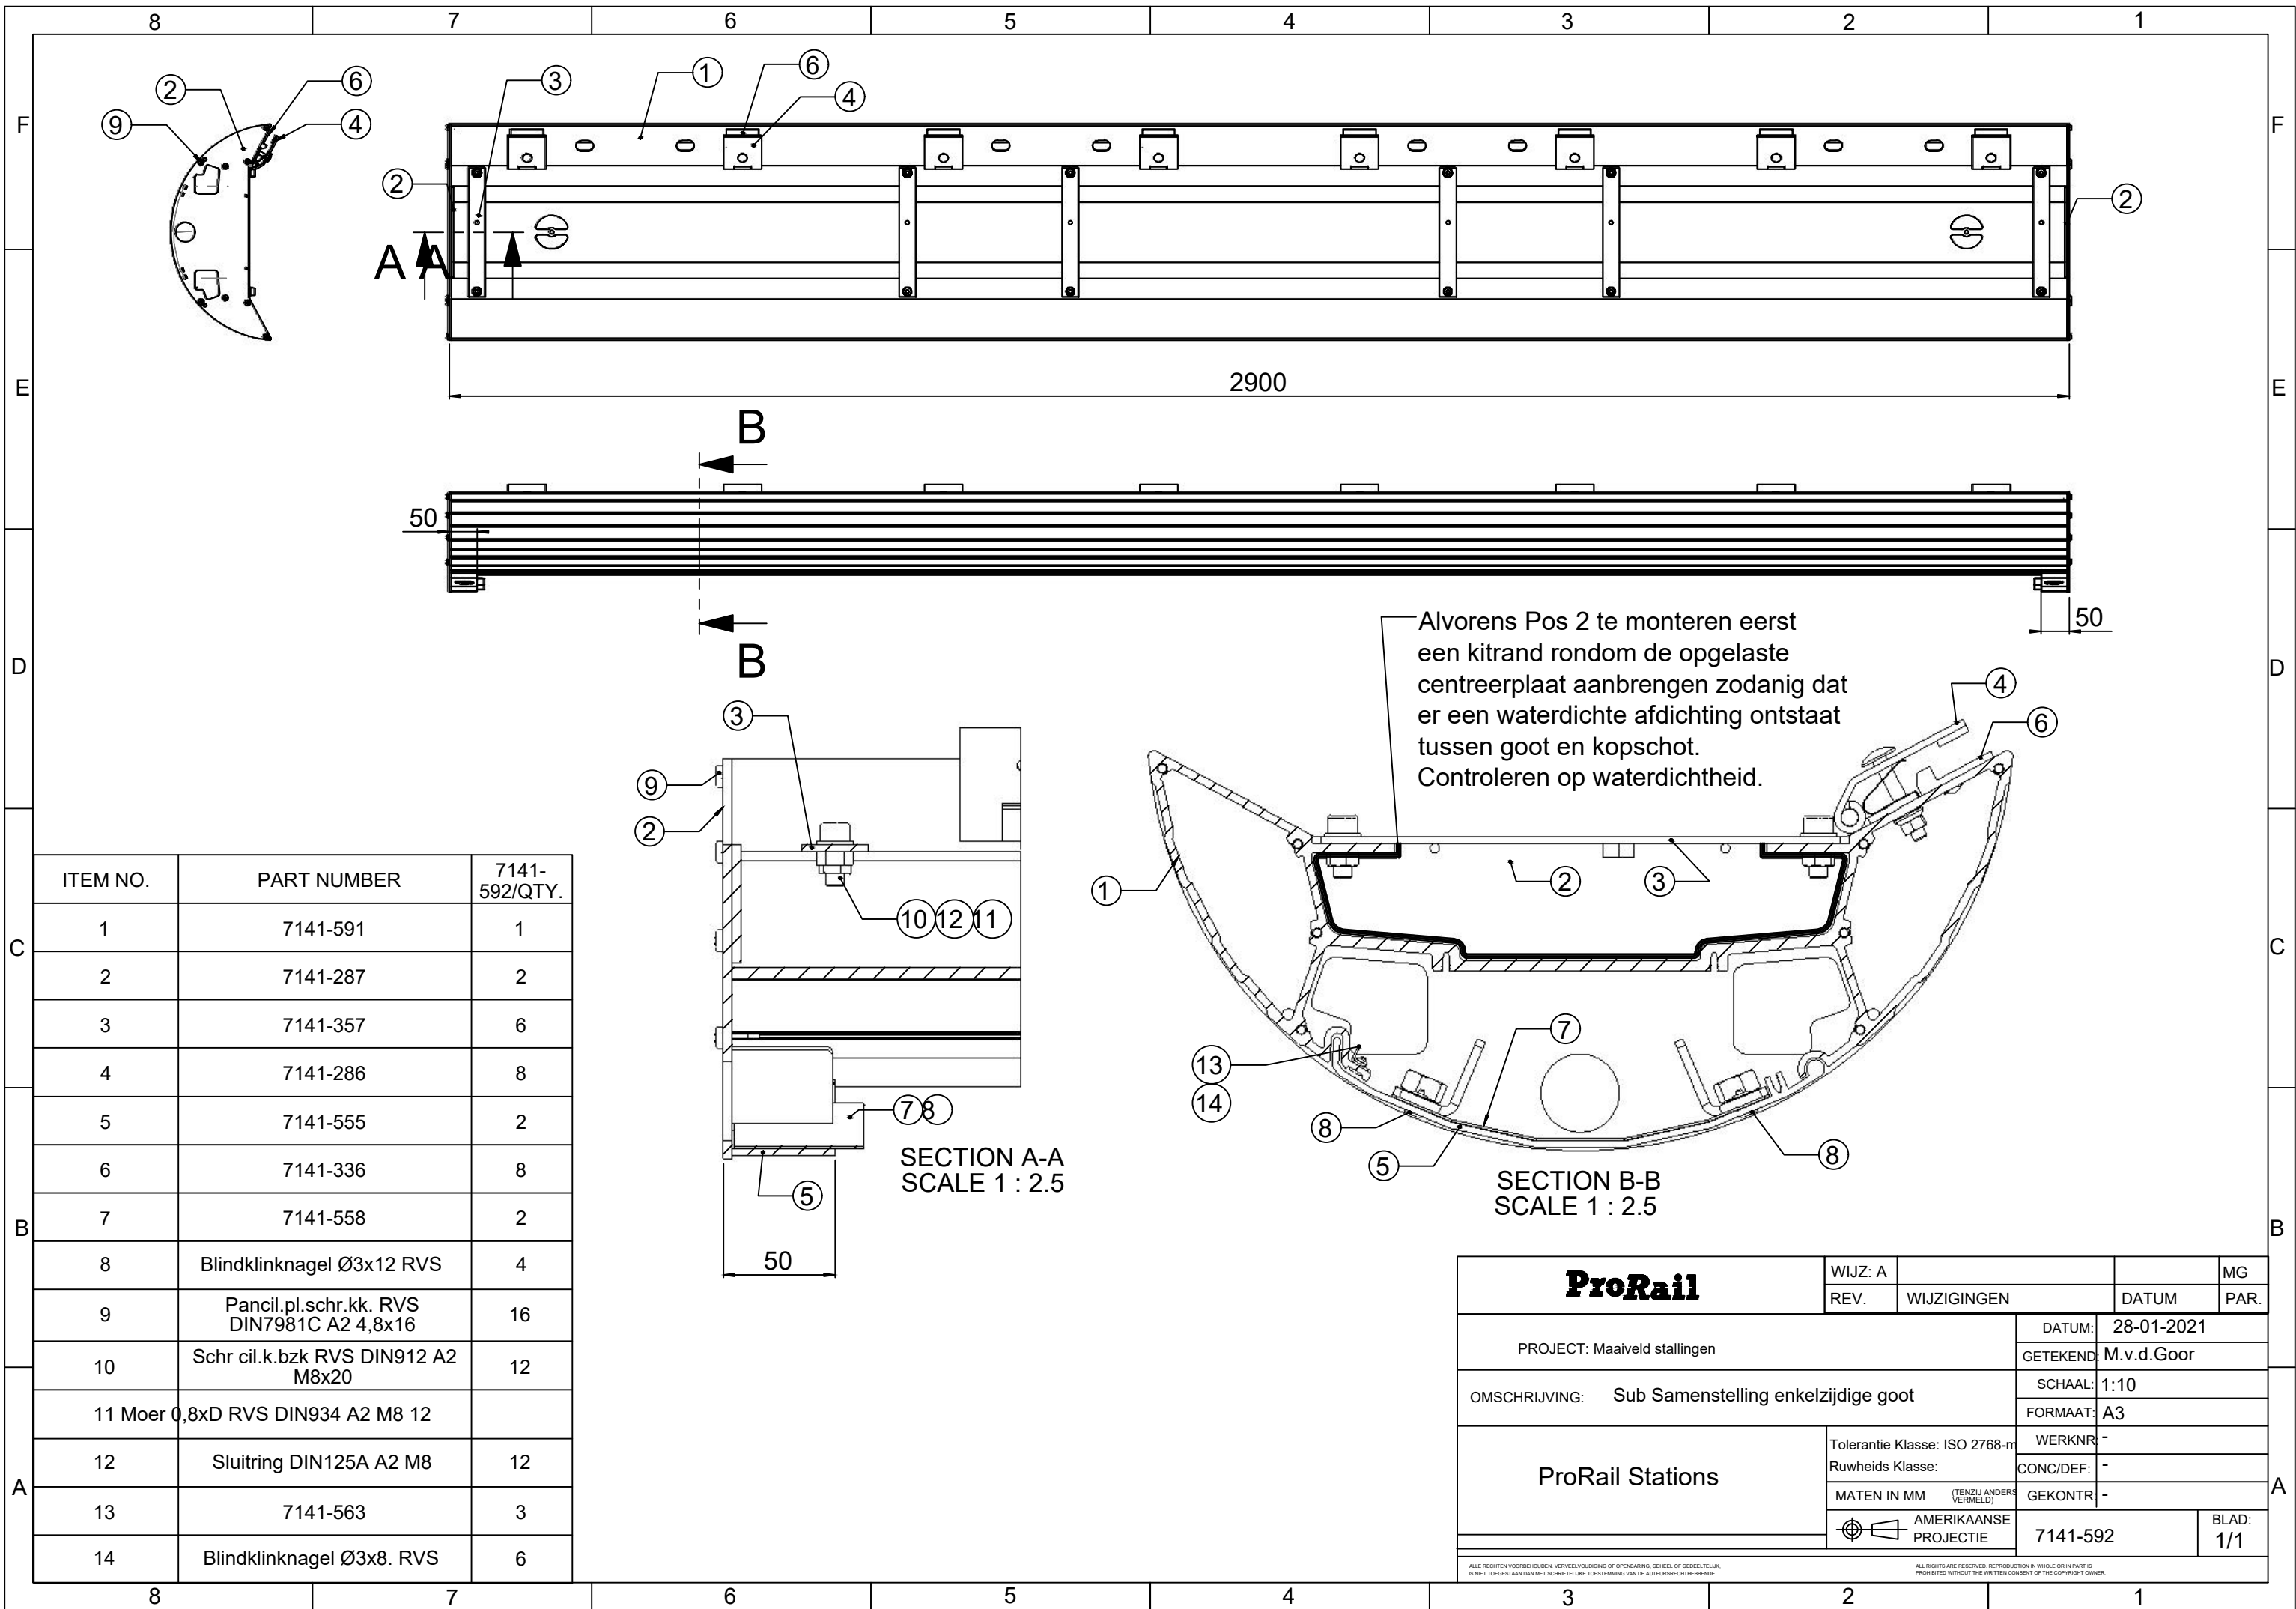

ITEM NO.	PART NUMBER	7141-592/QTY.
1	7141-591	1
2	7141-287	2
3	7141-357	6
4	7141-286	8
5	7141-555	2
6	7141-336	8
7	7141-558	2
8	Blindklinknagel Ø3x12 RVS	4
9	Pencil.pl.schr.kk. RVS DIN7981C A2 4,8x16	16
10	Schr cil.k.bzk RVS DIN912 A2 M8x20	12
11	Moer 0,8xD RVS DIN934 A2 M8 12	
12	Sluitring DIN125A A2 M8	12
13	7141-563	3
14	Blindklinknagel Ø3x8. RVS	6

ProRail	WIJZ: A			MG
	REV.	WIJZIGINGEN	DATUM	PAR.
PROJECT: Maaiveld stallingen			DATUM: 28-01-2021	
			GETEKEND: M.v.d.Goor	
OMSCHRIJVING: Sub Samenstelling enkelzijdige goot			SCHAAL: 1:10	
			FORMAAT: A3	
ProRail Stations	Tolerantie Klasse: ISO 2768-m	WERKNR:	-	
	Ruwheids Klasse:	CONC/DEF:	-	
	MATEN IN MM (TENZIJ ANDERS VERMEELD)	GEKONTR:	-	
	AMERIKAANSE PROJECTIE	7141-592	BLAD: 1/1	