

Detail 0.01

Detail 0.02

Detail 0.03

Detail 0.04

Detail 0.05

Detail 0.06


Detail 0.07

Detail 0.08



Detail 0.09

Detail 0.10

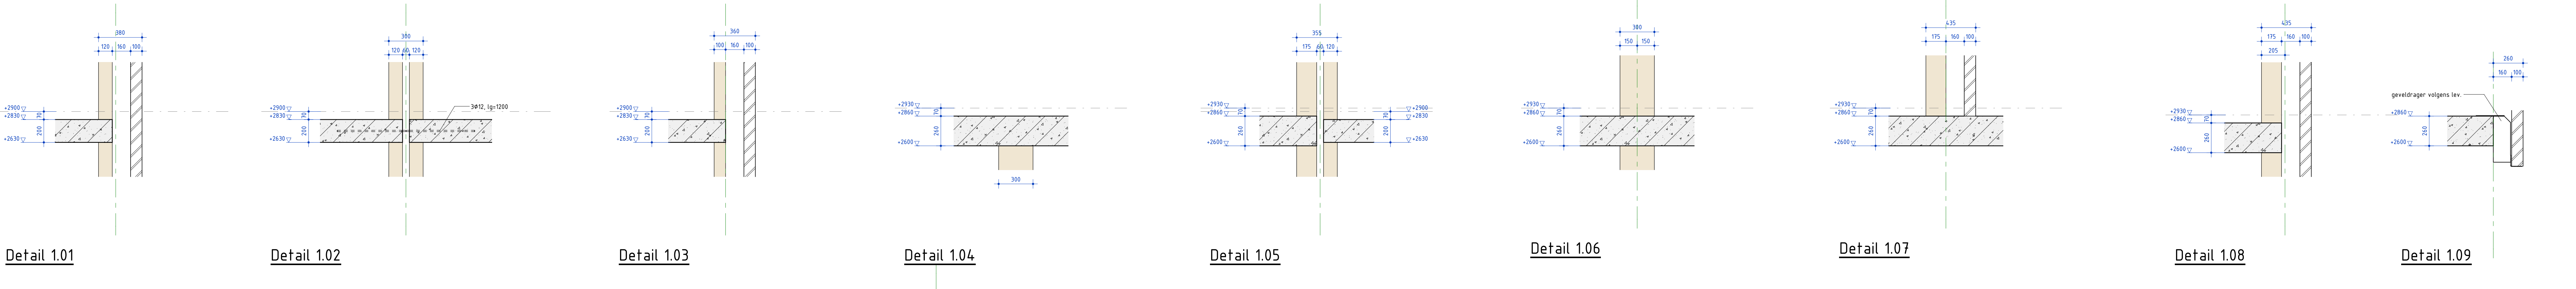

Detail 1.01

Detail 1.02

Detail 1.03

Detail 1.04


Detail 1.05

Detail 1.06

Detail 1.07

Detail 1.08

Detail 1.09

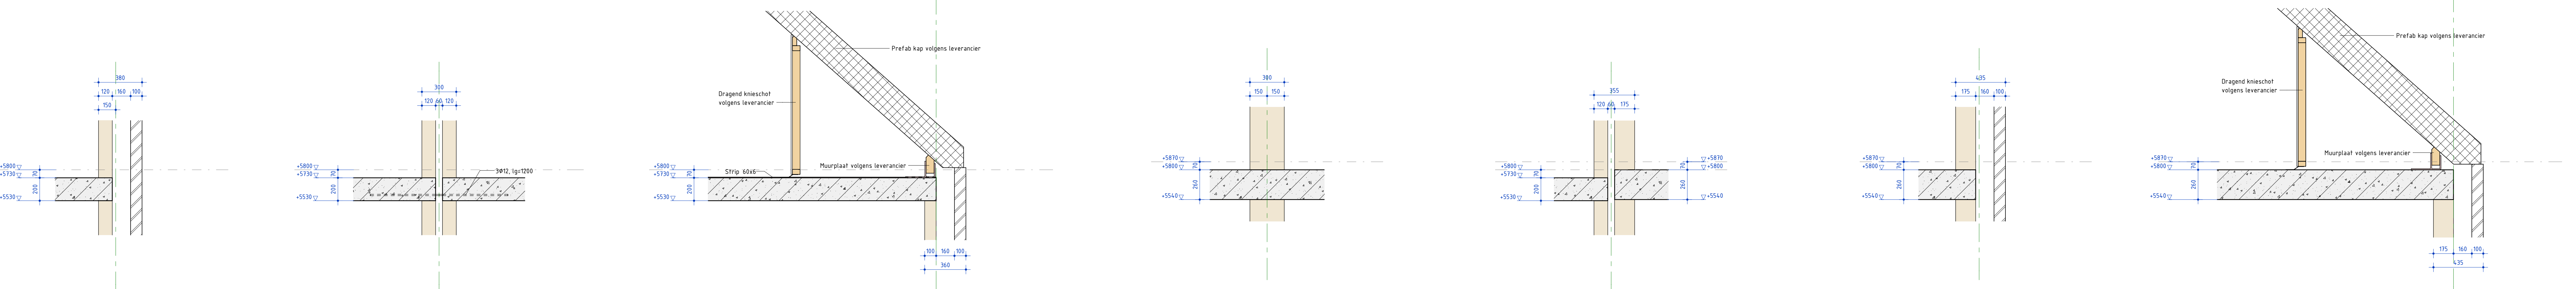

Detail 2.01

Detail 2.02


Detail 2.03

Detail 2.04

Detail 2.05

Detail 2.06

Detail 2.07

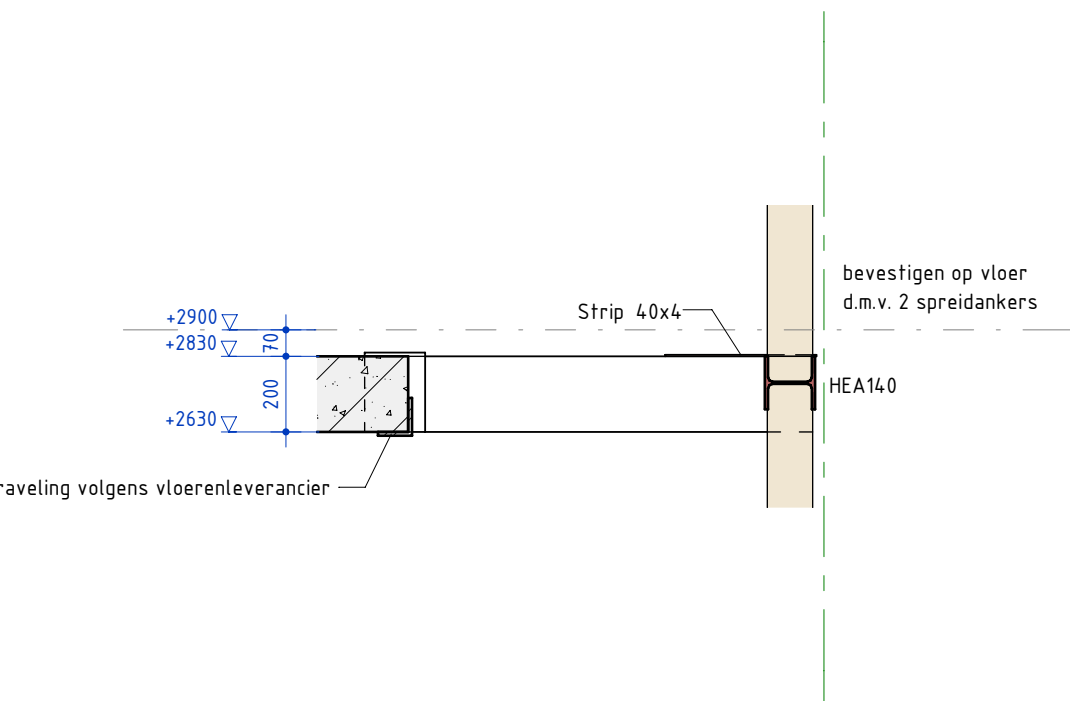

Detail 2.08

Gewelsteun

A	06-09-2022	Ter controle		JH
versie	datum	omschrijving		modellieur
project Nieuwbouw 42 woningen aan de Patrijzenlaan te Oostvoorne				
onderdeel Details			datum	06-09-2022
			Formaat	A0
			schaal	1:20
			modellieur	J. Hop
			naam	Bouwen voorbereiding
			status	Definitief
			projectnummer	S-8256
			tekeningsnummer	BV-40
				
Gallieilaan 36 Ede Tel. 0318 62 71 62 www.snetselaar.nl				