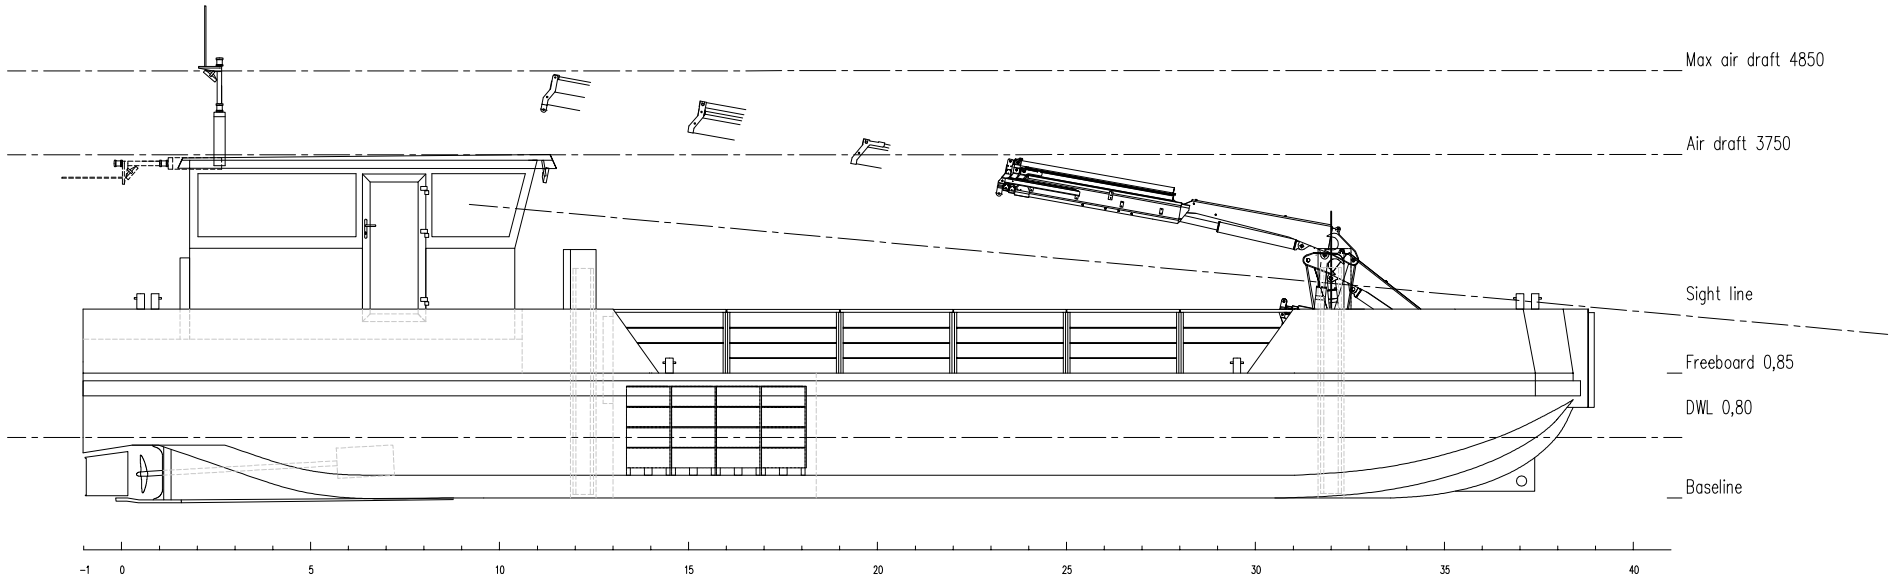

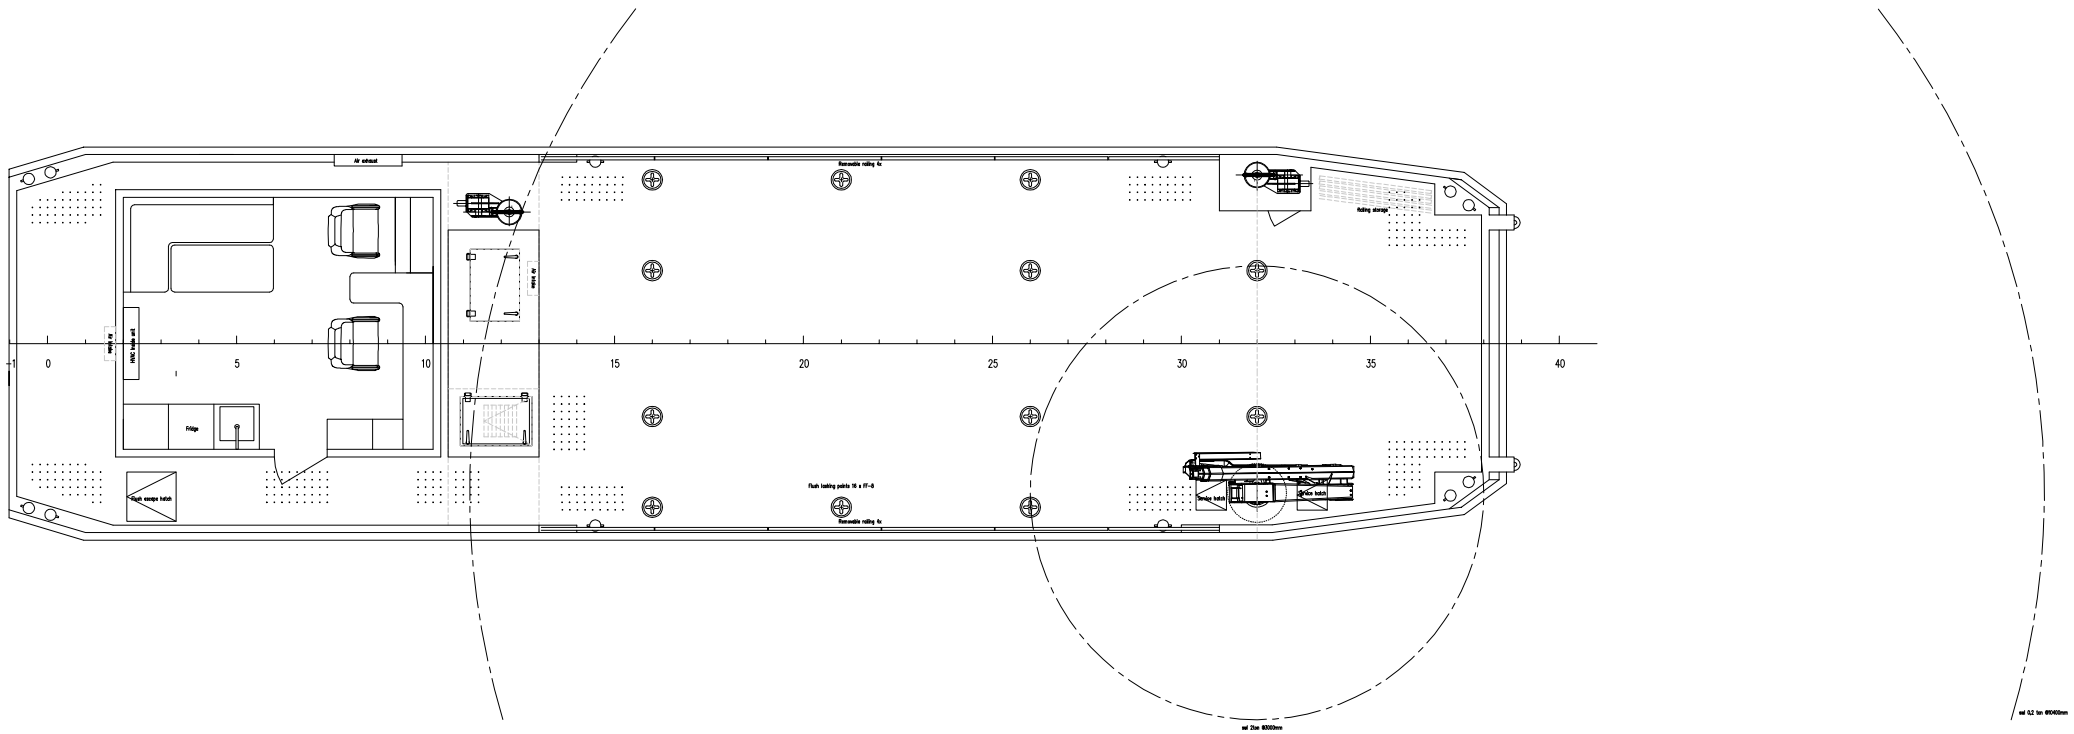

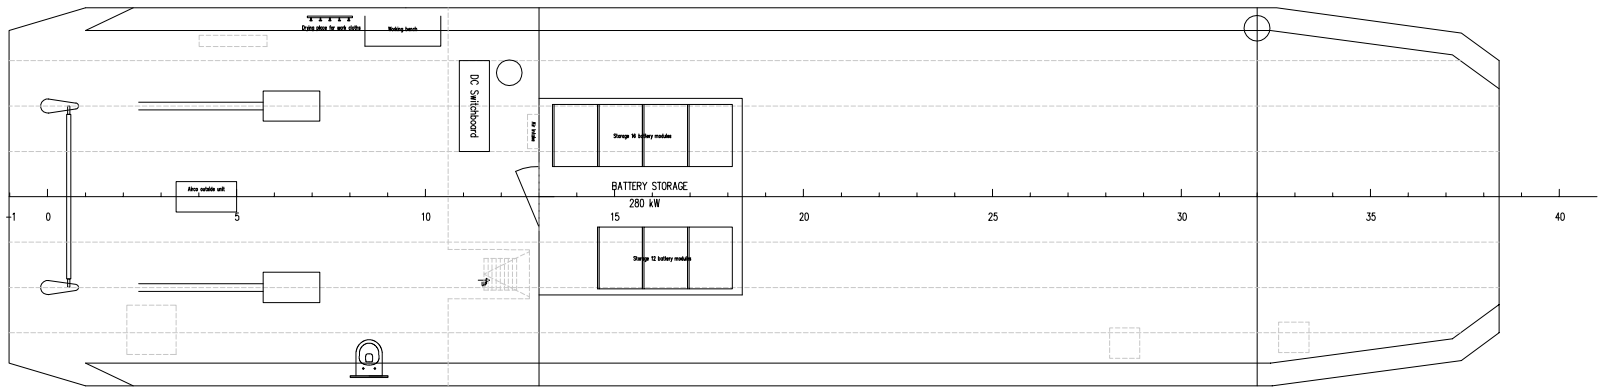

"WERKSCHIP PROVINCIE UTRECHT"

Length over all:	19.99	m	Deck load:	1.00	t/m2	Push bow fenders	yes	–
Length waterline:	19.44	m	Deck Crane:	6.00	t/m	Spudpoles telescopic:	2 x 4	m
Beam over all:	5.20	m	E-Motors propulsion:	2x40	kW	Steering gear:	Ram	–
Beam moulded:	5.00	m	Bowthruster:	10.00	kW	Propellors	2 x 0,5	m
Draft dwl:	0.80	m	Displacement @ dwl:	61	t	Nozzles	no	–
Depth:	1.65	m	Free Deck area	50	m2	Air-conditioning:	Split	–
Deadweight:	11.00	t	Fresh water	200	liter	Up-down bridge:	no	–
Maximum speed:	7.00	kn	Battery capacity:	280	kWh	All around fenders:	yes	–
–	–	–	–	–	–	–	–	–

REV.	DATE	DESCRIPTION	chkd
–	–	–	–
–	–	–	–
–	–	–	–
–	–	–	–
–	–	–	–
–	–	–	–
–	–	–	–
P1			–

APPROVED BY:

CLASS. SOCIETY:	DATE:	CUSTOMER: Provincie Utrecht
AUTHORITIES:	DATE:	
CUSTOMER	DATE:	

MARITIME DEVELOPERS
ENABLE PROJECT SUCCESS

20 meter Workvessel "Provincie Utrecht"

GENERAL ARRANGEMENT

DRAWN BY: RL	DATE: 04-03-23	
CHECKED BY:	DATE:	
SCALE: 1:100	PLOT DATE:	
REVISION: P2	FORMAT: A3	SHEET: 1/1

FILE: P230101-001-GA.dwg

DOC. NO.: P230402-001

(c) Copyright, Maritime Developers, The Netherlands. This drawing and the information it contains are the property of Maritime Developers BV. It is not to be traced, copied or published without written consent or misused in any way.