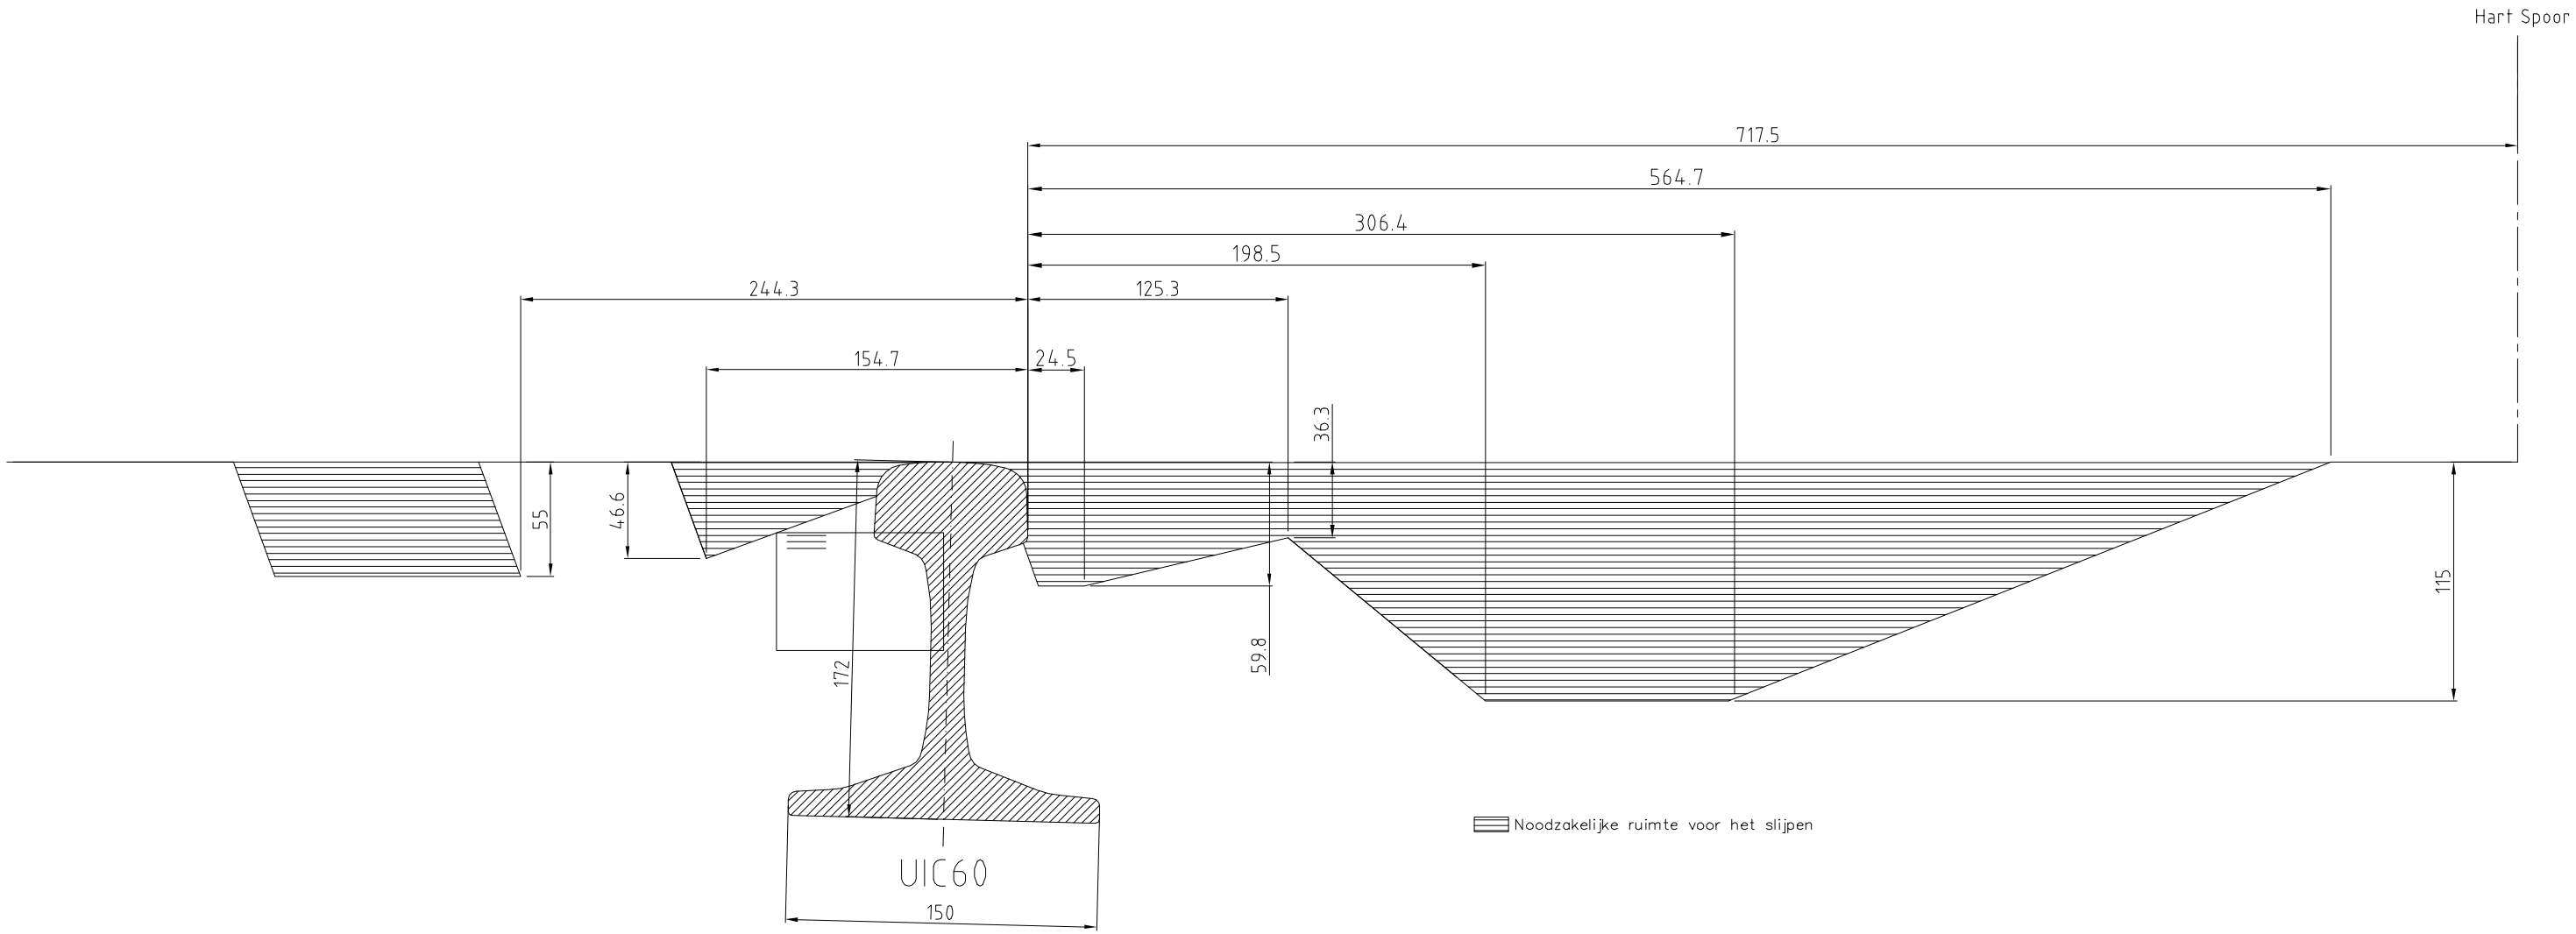

NAME: Vrije ruimte profiel tbv slijptrein UIC60 spoorstaaf			DRAW.NR.: 20150723-001
			PROJECT:
ProRail	SCALE:		FORM. A3
	DATE: 23-07-2015		
	I.O.V.: Aanbesteding Assentellers 2015		
	DRAWN BY: MKL	CHECK BY: WJA	

NR:	ALTERATION:	DATE: