
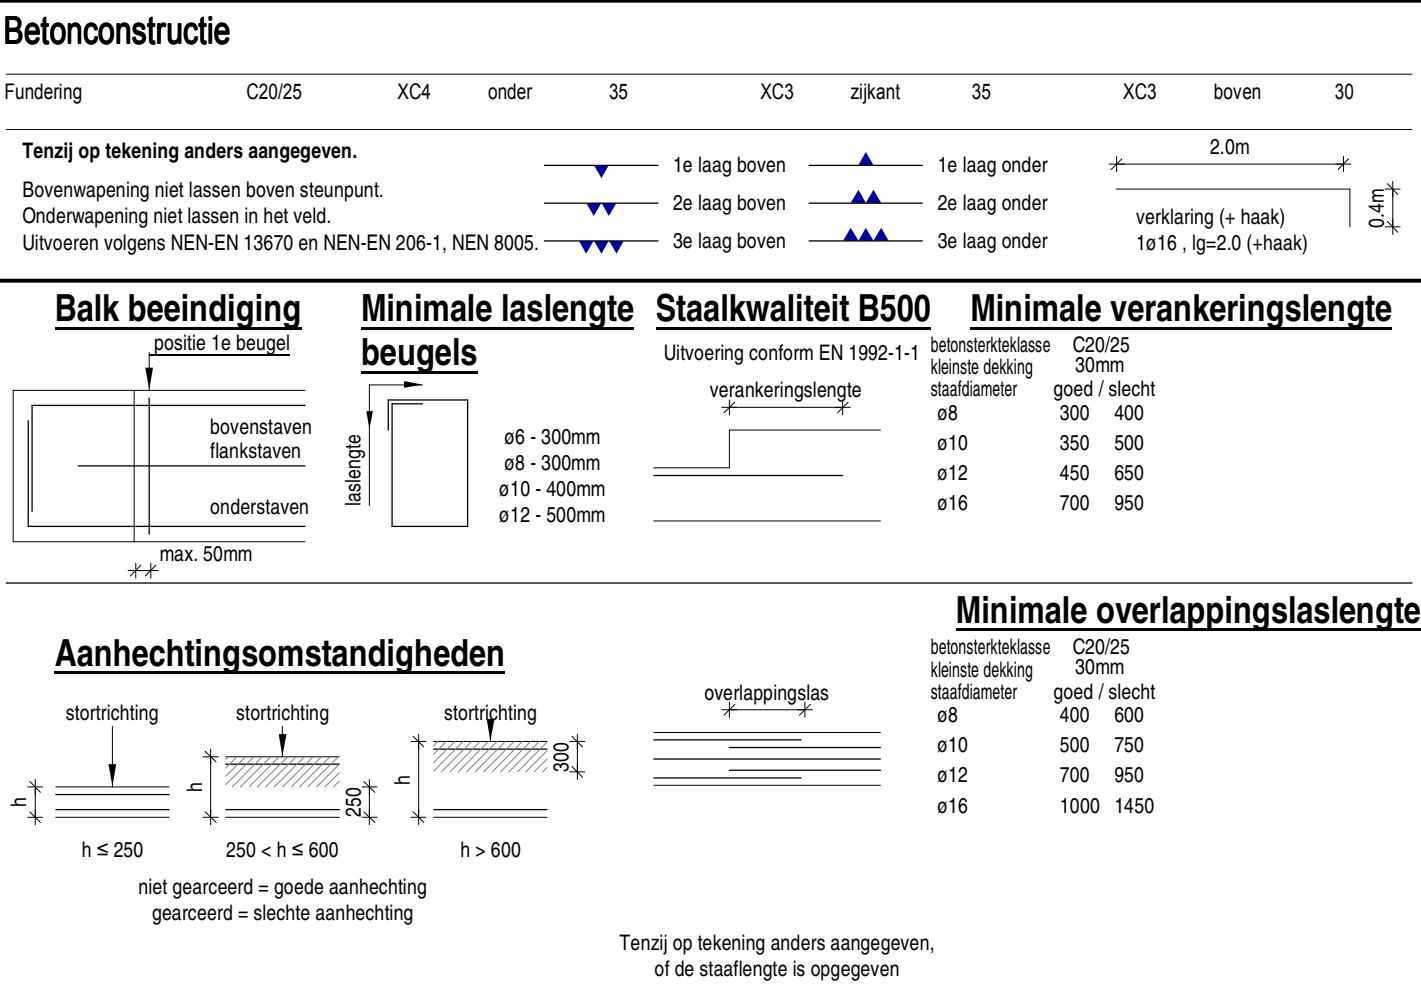


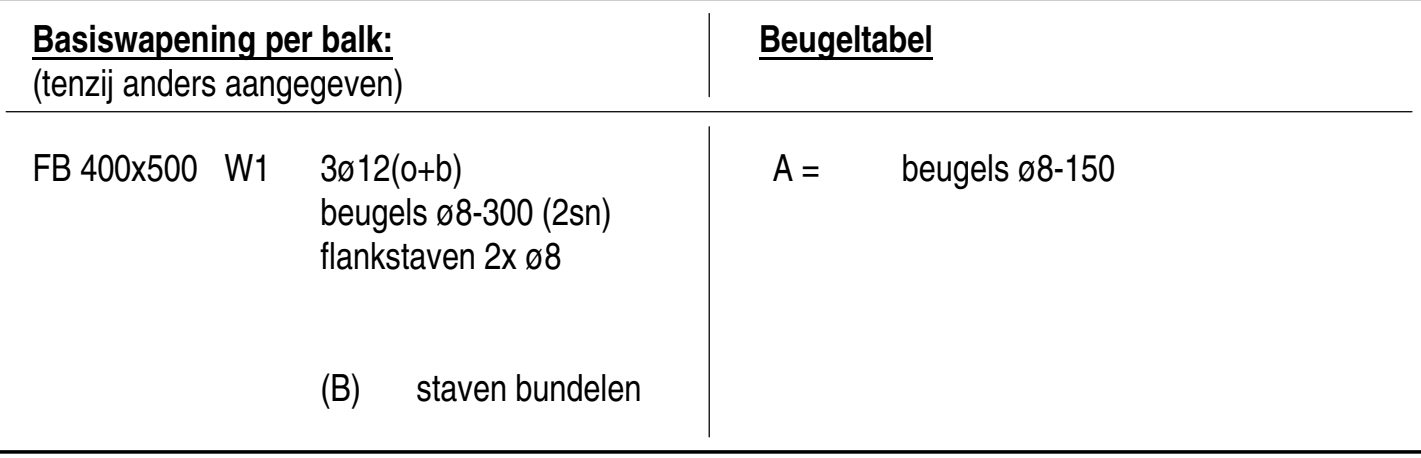

100x500 [W1], Schaal: 1 : 20