


Diagram of a vertical well casing. The casing is shown as a vertical cylinder. Labels on the left side, from top to bottom, are: bk. stalen buis, ok buis, stalen buispeel - b), wasping - b), and conserveitig - a). On the right side, there is a vertical dimension line labeled 20m and stalen buis. At the bottom of the casing, there is a label paalpuntwaa.

Paalcode		
Paalsymbool	Label	Verklaring
	pnr = [X x] V = .. kN H = .. kN M = .. kNm	pnr = paalnummer x = paalpuntcode V = verticale belasting in kN H = horizontale belasting in kN M = moment belasting kNm

Stalen buispalenrivo's peil = 4310 m - N.A.P. (IHW TE CONTROLEREN)				
	paalcode			
paalpuntcode	ix stalen buis code		paalpuntniveau t.o.v. N.A.P	
	rekepaal code	retho paallengte		ix stalen buis t.o.v. PEIL
	antal			steklengte

A a	51			-800 mm	300 mm
Totaal :	51				

aanname paallengte $\pm 17,5\text{m}$; definitieve paallengte wordt bepaald als het funderingsadvies in ontvangen

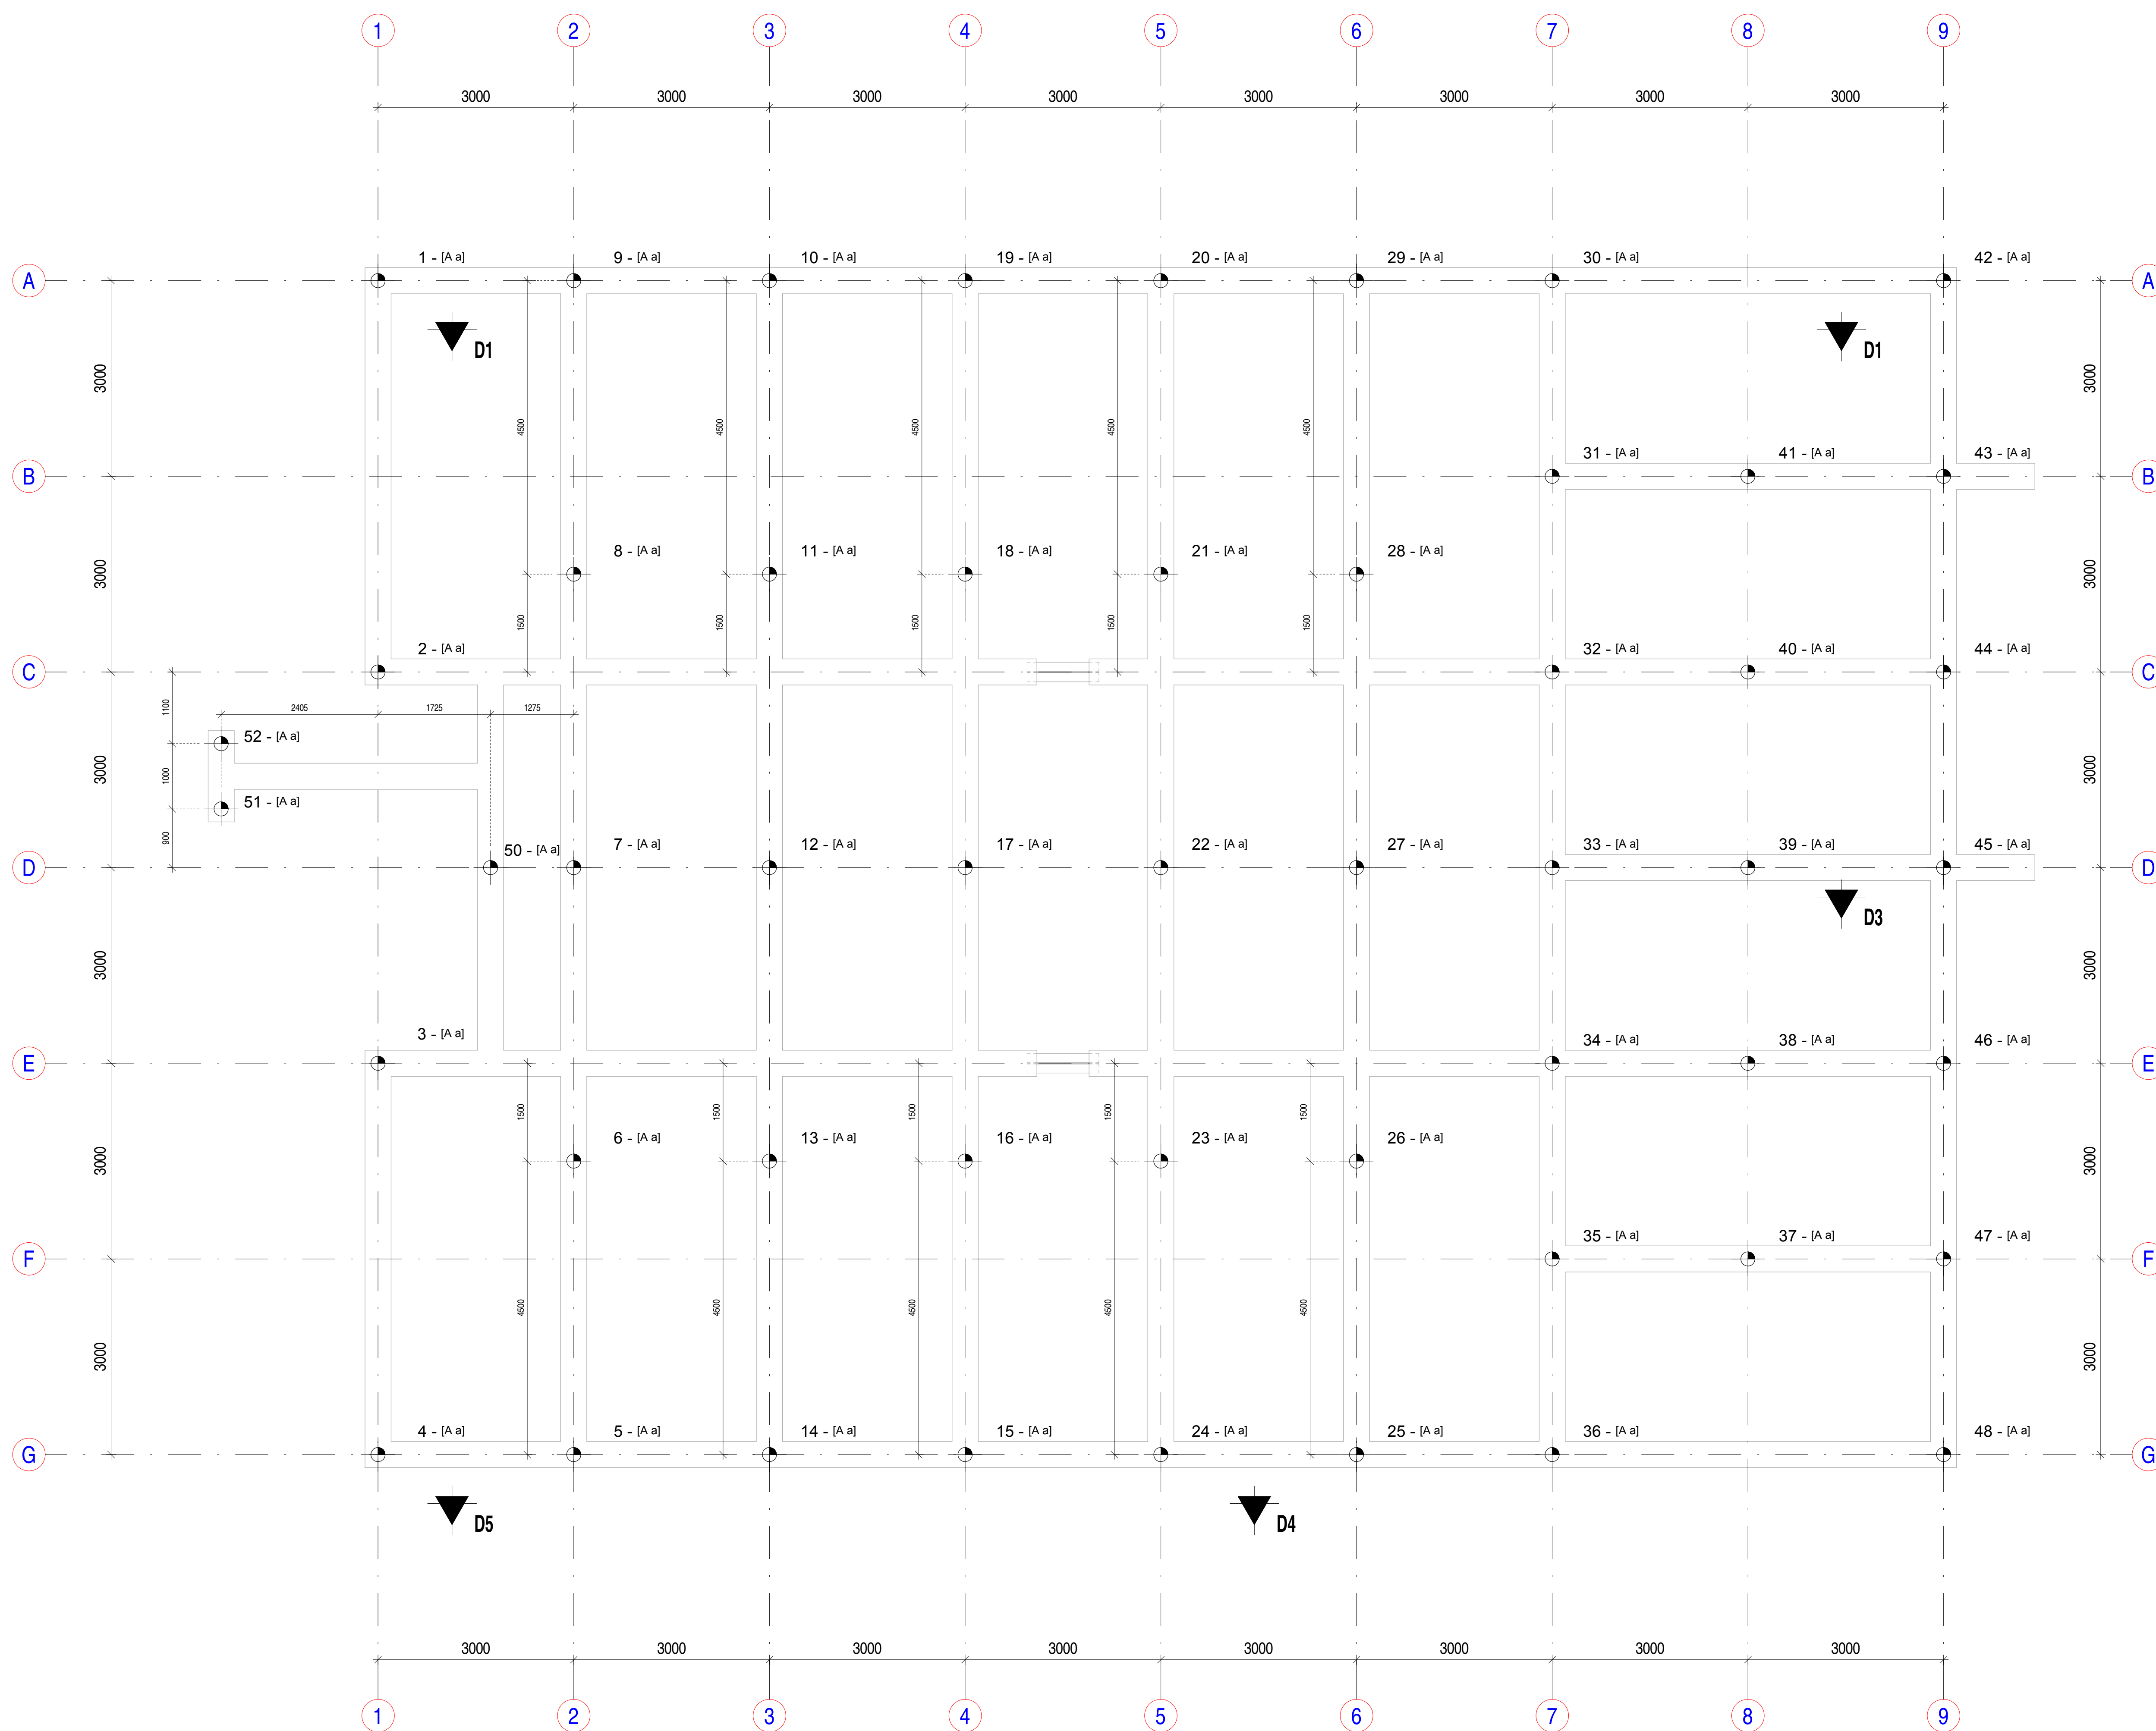

Project:	Wijching		
Datum:	Semi permanente onderwijshuisvesting Gemeente Lansingerland		
Onderwerp:	Werk - Palenplan		
Opdrachtgever:	BM&A Bouwmanagement en Advies te Heinenoord		
Architect:	-		
Tweemaal:	A.G. v.d. Heuvel	Parasol	Datum 12-01-2023
Constructeur:	H. Jol	Parasol	150
Projectleider:	H. Jol	Parasol	Formaat A0
		Status: Definitief	
		Projectnr: 2023-0164 Bladz.: W3P-01	
NLINGENIEURS Certified ISO 9001:2015		Oostdordweg 6 Postbus 12 3260 AA Moordrecht Tel: (0182) 372633 e-mail: info@geelhood.com website: www.geelhood.com	
		Perisic:	