

Brandcompartimenten


- BC_01
- BC_02
- BC_03
- Calculating...



Begane grond

Brandcompartimenten

- BC_01
- Calculating...

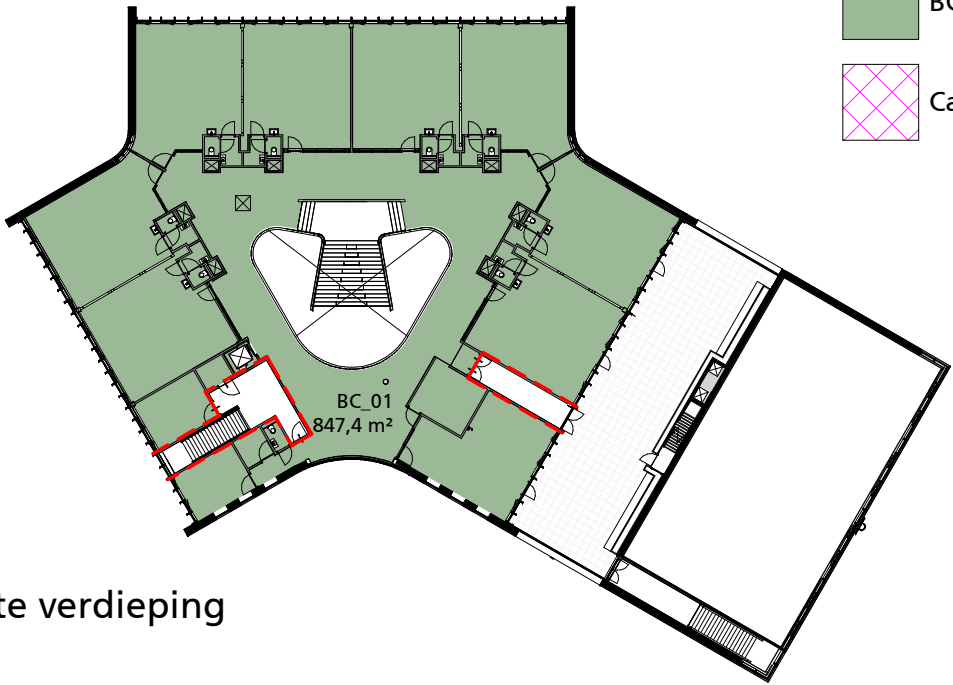

1ste verdieping

Brandcompartimenten (BC)			
Brandcompartiment	Verdieping	Oppervlakte	Aantal personen (max.)
BC_01	00_begane grond	727,3 m²	378
BC_01	01 eerste verdieping	847,4 m²	
BC_02	00_begane grond	470,8 m²	122
BC_03	00_begane grond	228,9 m²	80
totaal		2274,4 m²	580

(maximale bezetting i.r.t. vluchten.)
Conform brandveiligheidsrapport
B.2020.0440.12.R004