




RWS INFORMATIE

VSE-Bijlage C

Verzamelblad afdichtingen cilinders, tekening ZLWD-1988-55406

Renovatie Bewegingswerken Oosterscheldekering

Fase 1

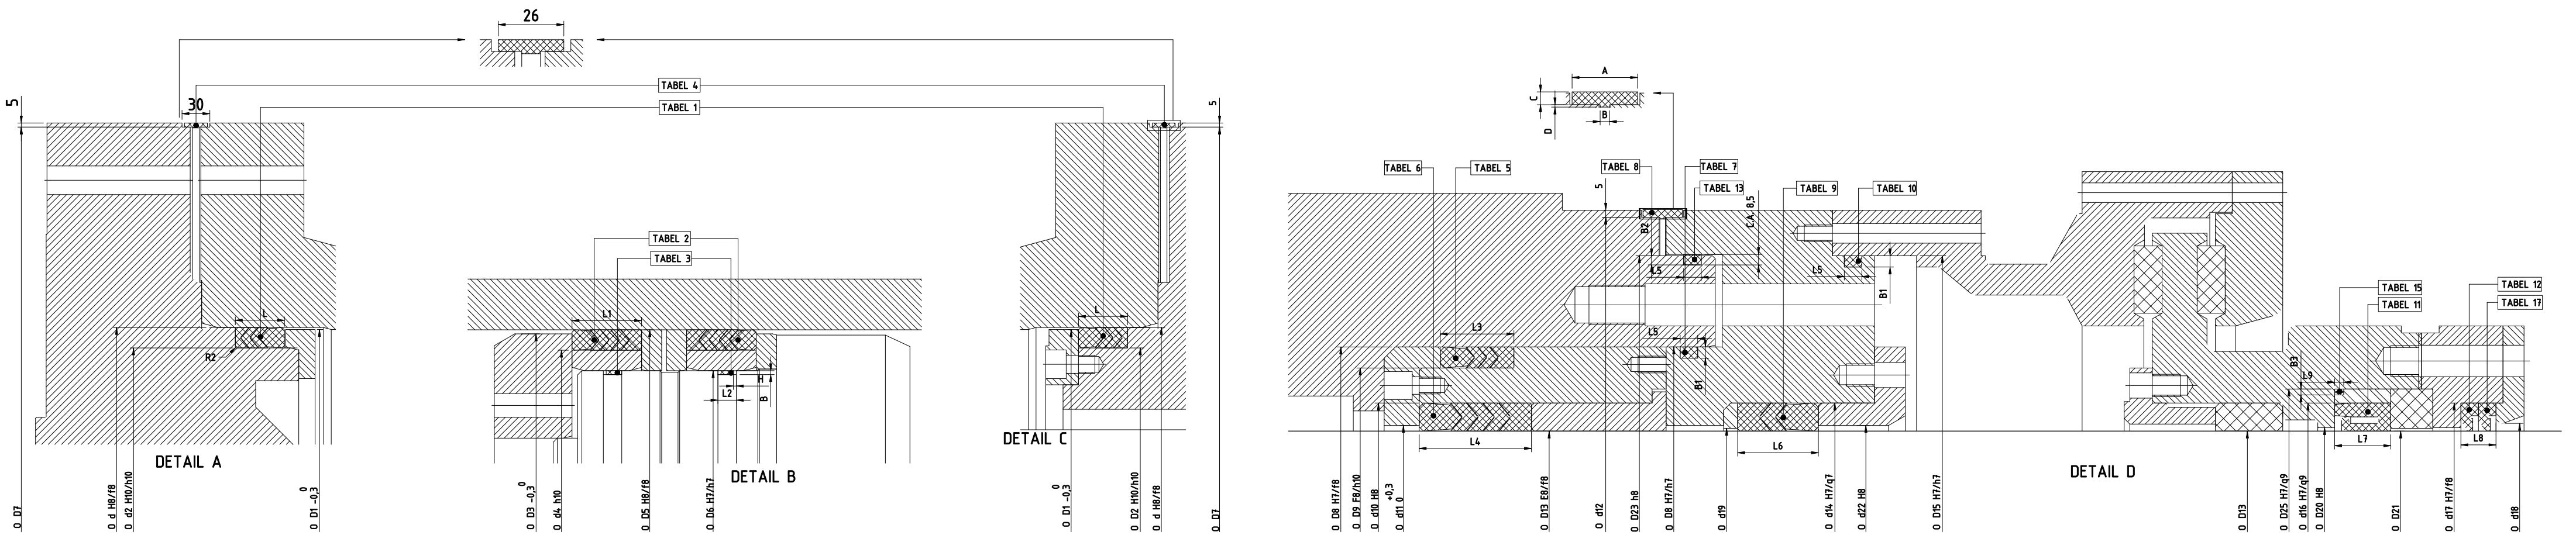

TYPE	ØD8	ØD9	L3	AANTAL	MATERIAAL	MERK	BESTEL NR.	FABR.
11900	670	630	70	16	NITRILE	CARCO	811440-0180	TEX/SGT
10900	650	610	70	22	"	"	810440-0180	"
10900	630	590	70	14	"	"	809440-0180	"
8900	595	555	70	20	"	"	808440-0180	"
7900	575	545	52,5	16	"	"	807440-0180	"
6900	545	515	52,5	12	"	"	806440-0180	"
5900	510	480	52,5	14	"	"	805440-0180	"

TYPE	ØD15	B1	L5	AANTAL	MERK	BESTEL NR.	FABR.	BESTEL NR. (OUD)
					MERKEL			
11900	815	8	12,5	16	"	49303513	8A	B1140-0250
10900	780	"	"	22	"	49303521	"	B10140-0250
8900	760	"	"	14	"	49303521	"	B09140-0250
8900	725	"	"	20	"	49303519	"	B08140-0250
7900	705	"	"	16	"	49303514	"	B07140-0250
6900	675	"	"	12	"	49303513	"	B06140-0250
5900	640	"	"	24	"	49303510	"	B05140-0250

TYPE	Ød17	L8	Ød18	AANTAL	BESTEL NR.
11900	560	25	531	16	B11150-0282
10900	540	25	511	22	B11050-0282
9900	520	25	491	14	B09150-0282
8900	495	25	466	20	B08150-0282
7900	480	25	451	16	B07150-0282
6900	455	25	26	12	B05150-0282
5900	430	25	401	24	B05150-0282

TOLERANTIES		
TABEL 1	L	+ 0,2 0
TABEL 2	L1	+ 0,2 0
TABEL 3	L2	+ 0,1 0
TABEL 5	L3	+ 0,2 0
TABEL 6	L4	+ 0,2 0
TABEL 7, 10 & 13	L5	+ 0,1 0
TABEL 9	L6	+ 0,3 0
TABEL 11	L7	+ 0,2 0
TABEL 15	L9	+ 0,3 0
TABEL 3	B	+ 0,05 0
TABEL 7 & 10	B1	+ 0,05 0
TABEL 13	B2	+ 0,1 0
TABEL 15	B3	+ 0,05 0

TABEL 1										
TYPE	Ød	ØD1	Ød2	L	AANTAL	MATERIAAL	MERK	BESTEL NR.	FABR. NR.	FABR. NR. (OUD)
11900	835	835	785	62,5	32	NBR	MERKEL	49303493	58	B11120-0180
10900	810	808	760	62,5	44	"	"	49303492	"	B10120-0180
9900	780	778	730	62,5	28	"	"	49303491	"	B09120-0180
8900	745	743	695	62,5	40	"	"	49303480	"	B08120-0180
7900	720	718	670	62,5	32	"	"	49303479	"	B07120-0180
6900	680	678	630	62,5	24	"	"	24080330	"	B06120-0180
5900	640	638	590	62,5	48	"	"	49081674	"	B05120-0180

TABEL 2										
TYPE	ØD3	Ød4	L1	D5	AANTAL	MATERIAAL	MERK	BESTEL NR.	FABR. NR.	FABR. NR. (OUD)
11900	820	780	85	830	32	NBR	MERKEL	49303410	16	B11130-0130
10900	795	755	85	805	44	"	"	49303408	"	B10130-0130
9900	765	725	85	775	28	"	"	49303397	"	B09130-0130
8900	730	690	85	740	40	"	"	49303396	"	B08130-0130
7900	705	665	85	715	32	"	"	49303389	"	B07130-0130
6900	665	625	85	675	24	"	"	49081610	"	B06130-0130
5900	625	585	85	635	48	"	"	49081672	"	B05130-0130

TABEL 3										
TYPE	ØD6	B	L2	H	AANTAL	MERK	BESTEL NR.	FABR. NR.	BESTEL NR. (OUD)	FABR. NR. (OUD)
11900	720	9,6	19	3,5	32	MERKEL	49303716	68	B11130-0150	B11130-0140
10900	695	9,6	19	3,5	44	"	49303713	"	B10130-0150	B10130-0140
9900	665	9,6	19	3,5	28	"	49303710	"	B09130-0150	B09130-0140
8900	635	9,6	19	3,5	40	"	49303708	"	B08130-0150	B08130-0140
7900	610	9,6	19	3,5	32	"	49303695	"	B07130-0150	B07130-0140
6900	575	9,6	19	3,5	24	"	49081746	"	B06130-0150	B06130-0140
5900	535	9,6	19	3,5	48	"	49081743	"	B05130-0150	B05130-0140

TABEL 4										
TYPE	Ød7	A	B	C	D	2A	2B	AANTAL	MATERIAAL	MERK
11900	1350	26	8	6	1	10	10	32	Ethilene propilene	MERKEL
10900	1330	"	"	"	"	"	"	44	"	"
9900	1295	"	"	"	"	"	"	28	"	"
8900	1255	"	"	"	"	"	"	40	"	"
7900	1225	"	"	"	"	"	"	32	"	"
6900	1115	"	"	"	"	"	"	24	"	"
5900	1130	"	"	"	"	"	"	48	"	"

TABEL 5										
TYPE	ØD8	ØD9	L3	AANTAL	MATERIAAL	MERK	BESTEL NR.	FABR. NR.	BESTEL NR. (OUD)	FABR. NR. (OUD)
11900	670	630	70	16	NITRILE	CARCO	B11140-0080	"	B11140-0080	"
10900	650	610	70	22	"	"	B10140-0080	"	B10140-0080	"
9900	630	590	70	14	"	"	B09140-0080	"	B09140-0080	"
8900	595	555	70	20	"	"	B08140-0080	"	B08140-0080	"
7900	575	545	52,5	16	"	"	B07140-0080	"	B07140-0080	"
6900	545	515	52,5	12	"	"	B06140-0080	"	B06140-0080	"
5900	510	480	52,5	24	"	"	B05140-0080	"	B05140-0080	"

TABEL 6										
TYPE	Ød10	Ød11	Ød13	L4	AANTAL	MATERIAAL	MERK	BESTEL NR.	FABR. NR.	FABR. NR. (OUD)
11900	570	530	520	100	16	NBR	MERKEL	49303264	2A	B11140-0150
10900	550	510	500	100	22	"	"	49303294	"	B10140-0150
9900	530	490	480	100	14	"	"	49303289	"	B09140-0150
8900	505	465	455	100	20	"	"	49303254	"	B08140-0150
7900	480	448	440	80	16	"	"	49303273	"	B07140-0150
6900	455	423	415	80	12	"	"	49081647	"	B06140-0150
5900	430	398	390	80	24	"	"	49076602	"	B05140-0150

TABEL 7										
TYPE	ØD8	B1	L5	AANTAL	MERK	BESTEL NR.	FABR. NR.	BESTEL NR. (OUD)	FABR. NR. (OUD)	
11900	570	530	520	16	MERKEL	49303513	7A	B11140-0170	"	
10900	550	510	500	22	"	49303510	"	B10140-0170	"	
9900	530	490	480	14	"	49303510	"	B09140-0170	"	
8900	505	465	455	20	"	49303518	"	B08140-0170	"	
7900	480	448	440	16	"	49303518	"	B07140-0170	"	
6900	455	423	415	12	"	49303512	"	B06140-0170	"	
5900	430	398	390	24	"	49303509	"	B05140-0170	"	

TABEL 8										
TYPE	Ød12	A	B	C	D	AANTAL	MATERIAAL	MERK	BESTEL NR.	FABR. NR. (OUD)
11900	875	26	8	6	1	32	Ethilene propilene	MERKEL	49304017	13A
10900	840	"	"	"	"	44	"	"	49304015	"
9900	820	"	"	"	"	28	"	"	49304013	"
8900	785	"	"	"	"	40	"	"	49304011	"
7900	765	"	"	"	"	32	"	"	49304018	"
6900	735	"	"	"	"	24	"	"	49304008	"
5900	700	"	"	"	"	48	"	"	49304006	"

TABEL 9										
TYPE	Ød14	L6	Ød19	Ød22	AANTAL	MATERIAAL	MERK	BESTEL NR.	FABR. NR.	BESTEL NR. (OUD)
11900	560	57,5	524	528	16	NBR	MERKEL	49303320	3A	B11140-0160
10900	540	57,5	504	508	22	"	"	49303337	"	B10140-0160
9900	520	57,5	484	488	14	"	"	49303335	"	B09140-0160
8900	495	57,5	459	463	20	"	"	49303315	"	B08140-0160
7900	480	57,5	444	448	16	"	"	49303322	"	B07140-0160
6900	455	57,5	419	423	12	"	"	49081651	"	B06140-0160
5900	430	57,5	394	398	24	"	"	49076622	"	B05140-0160

TABEL 10 (ZIE OOK TABEL 13)										
TYPE	ØD15	B1	L5	AANTAL	MERK	BESTEL NR.	FABR. NR.	BESTEL NR. (OUD)	FABR. NR. (OUD)	
11900	815	8	12,5	16	MERKEL	49303513	8A	B11140-0250	"	
10900	780	"	"	22	"	49303521	"	B10140-0250	"	
9900	760	"	"	14	"	49303521	"	B09140-0250	"	
8900	725	"	"	20	"	49303519	"	B08140-0250	"	
7900	705	"	"	16	"	49303514	"	B07140-0250	"	
6900	675	"	"	12	"	49303513	"	B06140-0250	"	
5900	640	"	"	24	"	49303510	"	B05140-0250	"	

TABEL 11										
TYPE	Ød13	Ød16	Ød20	Ød21	L7	AANTAL	MERK	BESTEL NR.	FABR. NR.	BESTEL NR. (OUD)
11900	520	560	525	524	40	16	MERKEL	49303978	4A	B11150-0500
10900	500	540	505	504	"	22	"	49303973	"	B10150-0500
9900	480	520	485	484	"	14	"	49303969	"	B09150-0500
8900	455	495	460	459	"	20	"	49303967	"	B08150-0500
7900	440	480	445	444	"	16	"	49303959	"	B07150-0500
6900	415	455	420	419	"	12	"	49303958	"	B06150-0500
5900	390	430	395	394	"	24	"	49303936	"	B05150-0500

TABEL 12										
TYPE	Ød17	L8	Ød1	8	AANTAL	MERK	BESTEL NR.	FABR. NR.	BESTEL NR. (OUD)	FABR. NR. (OUD)
11900	820	780	85	16	MERKEL	49304067	10A	B11150-0281	"	SSS
10900	795	755	85	22	"	49304066	"	B10150-0281	"	"
9900	765	725	85	14	"	49304064	"	B09150-0281	"	"
8900	730	690	85	20	"	49304063	"	B08150-0281	"	"
7900	705	665	85	16	"	49304062	"	B07150-0281	"	"
6900	665	625	85	12	"	49304061	"	B06150-0281	"	"
5900	625	585	85	24	"	49304060	"	B05150-0281	"	"

TABEL 13 (ZIE OOK TABEL 10)										
TYPE	ØD23	B2	L5	AANTAL	MERK	BESTEL NR.	FABR. NR.	BESTEL NR. (OUD)	FABR. NR. (OUD)	
11900	815	6,5	12,5	16	MERKEL	49303522	9A	B11140-0250	"	
10900	780	"	"	22	"	49303522	"	B10140-0250	"	
9900	760	"	"	14	"	49303520	"	B09140-0250	"	
8900	725	"	"	20	"	49303520	"	B08140-0250	"	
7900	705	"	"	16	"	49303514	"	B07140-0250	"	
6900	675	"	"	12	"	49303514	"	B06140-0250	"	
5900	640	"	"	24	"	49303511	"	B05140-0250	"	

TABEL 14 (VERVALLEN)										
TYPE	ØD24	AANTAL	BESTEL NR.	FABR. NR.	BESTEL NR. (OUD)	FABR. NR. (OUD)				
11900	650	16	B11150-0245	"	"	"				
10900	630	22	B10150-0245	"	"	"				
9900	610	14	B09150-0245	"	"	"				
8900	585	20	B08150-0245	"	"	"				
7900	570	16	B07150-0245	"	"	"				
6900	545	12	B06150-0245	"	"	"				
5900	520	24	B05150-0245	"	"	"				