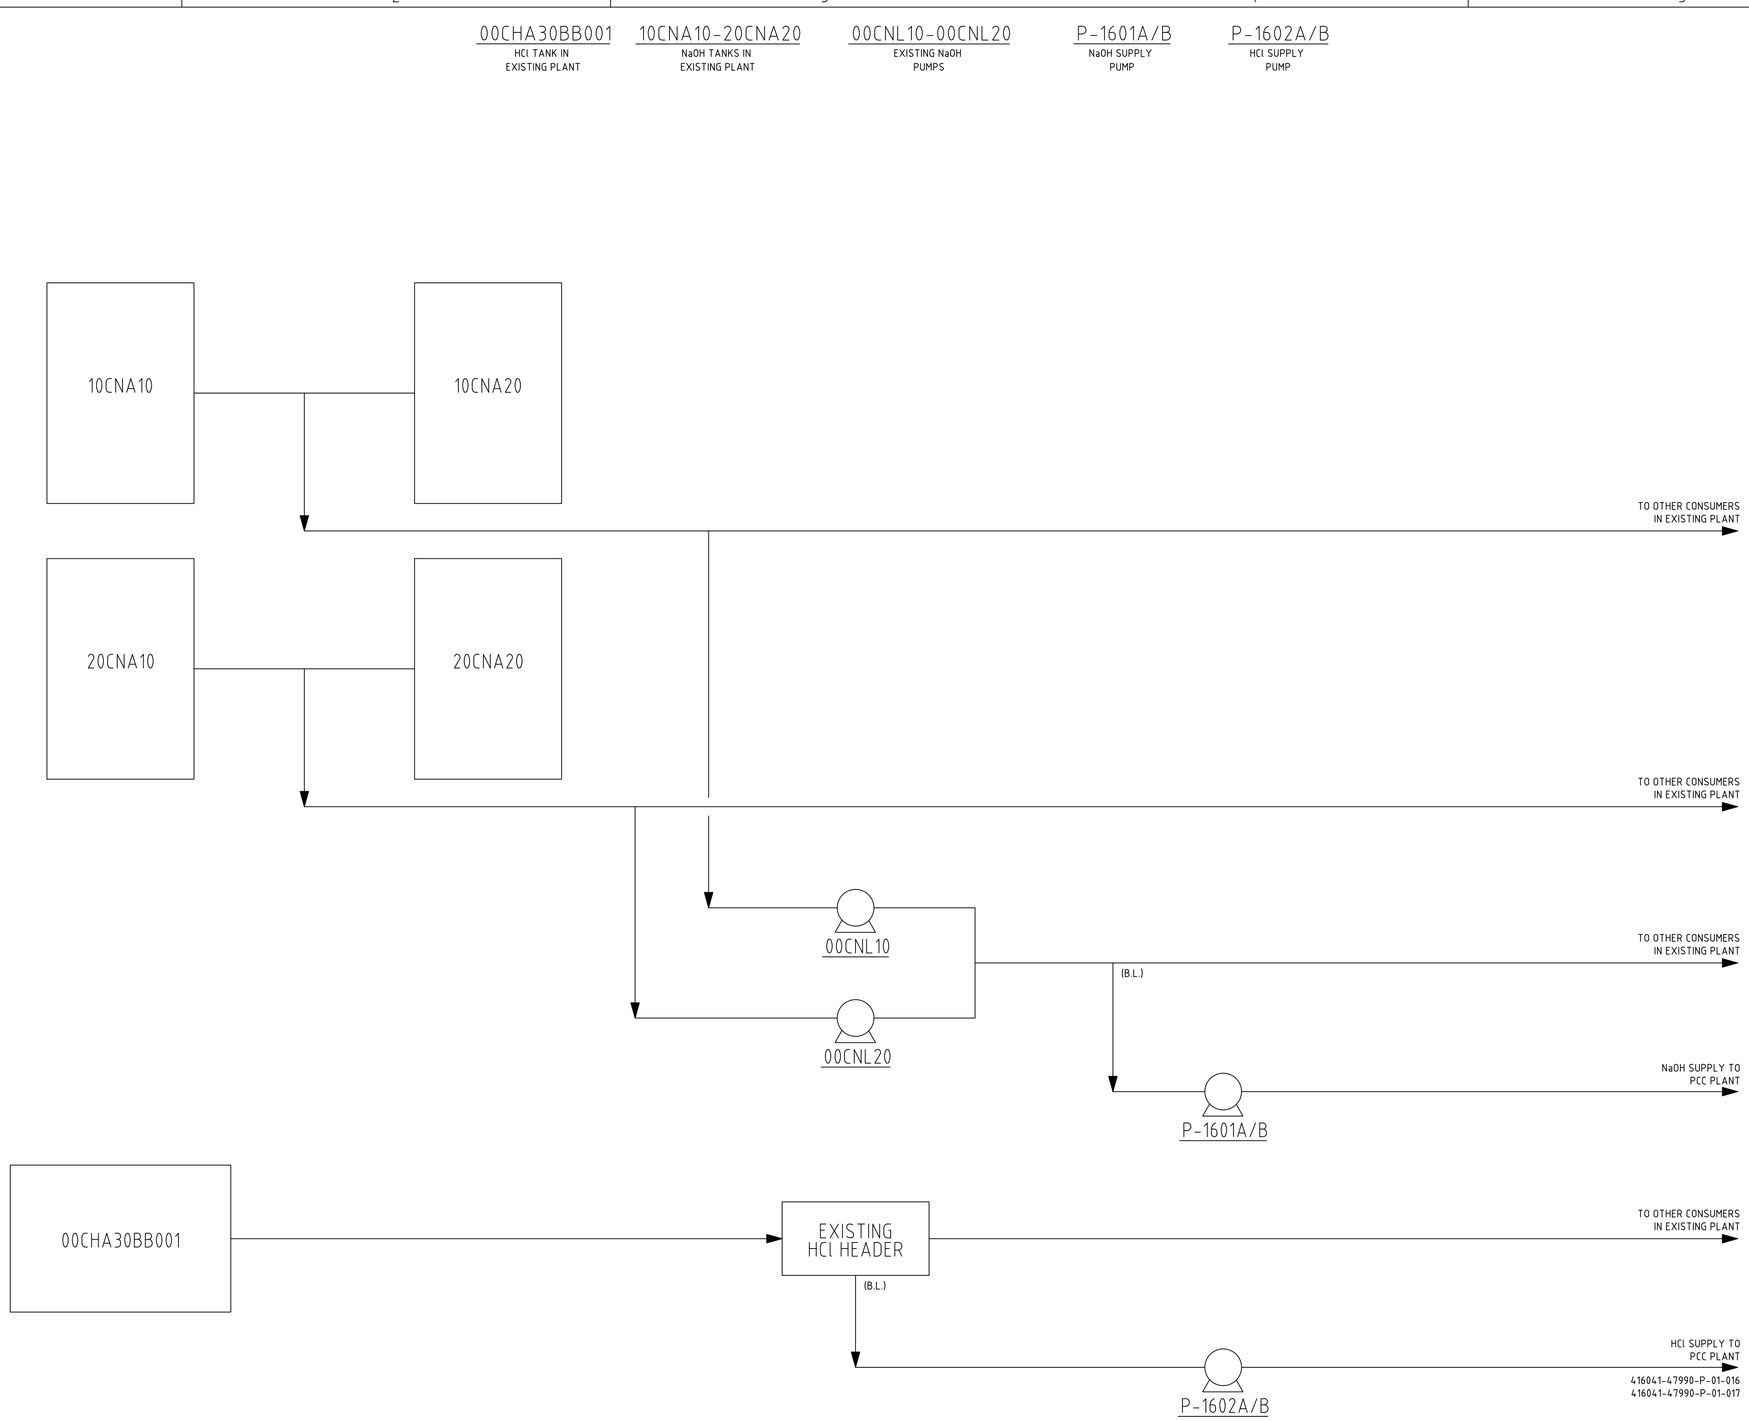

NOTES

1. OTHER CHEMICALS TO BE FURTHER CONFIRMED IN NEXT PHASE.

ABBREVIATIONS

B.L. = BATTERY LIMIT
HCP = HYDROCHLORIC ACID
NaOH = SODIUM HYDROXIDE
PCC = POST- COMBUSTION CAPTURE

Rev.	Issue Date	Revision Description	Prepared by	Checked by	Disc Appr by	Proj Appr by
B	19 Jan 2024	Final	SAR	BLGJ	THAX	JOC
A	July 2023	For Client Review	SAR	BLGJ	THAX	JOC

This drawing is the property of Worley and/or Client and it is loaned with the restriction that the borrower undertakes that it shall not be reproduced, copied, loaned or otherwise disposed of (directly or indirectly) nor used for any purpose other than for which it is specifically provided.

Client/Project Name
AEB
AMSTERDAM, NL

Title
PROCESS FLOW DIAGRAM
CHEMICAL SYSTEMS

Worley
energy | chemicals | resources

Drawing Number
416041-47990-P-01-018

Drawn by SAR | Date July 2023 | Drawing Scale NTS | Drawing Size A1 | Sheet 1 of 1 | Issue A

Last saved as: C:\Users\arhant.jain\Downloads\416041-47990-P-01-018 rev A.dwg Date: 2024-01-18 11:41 Version: AutoCAD 23.1s User: Arhant.Jain