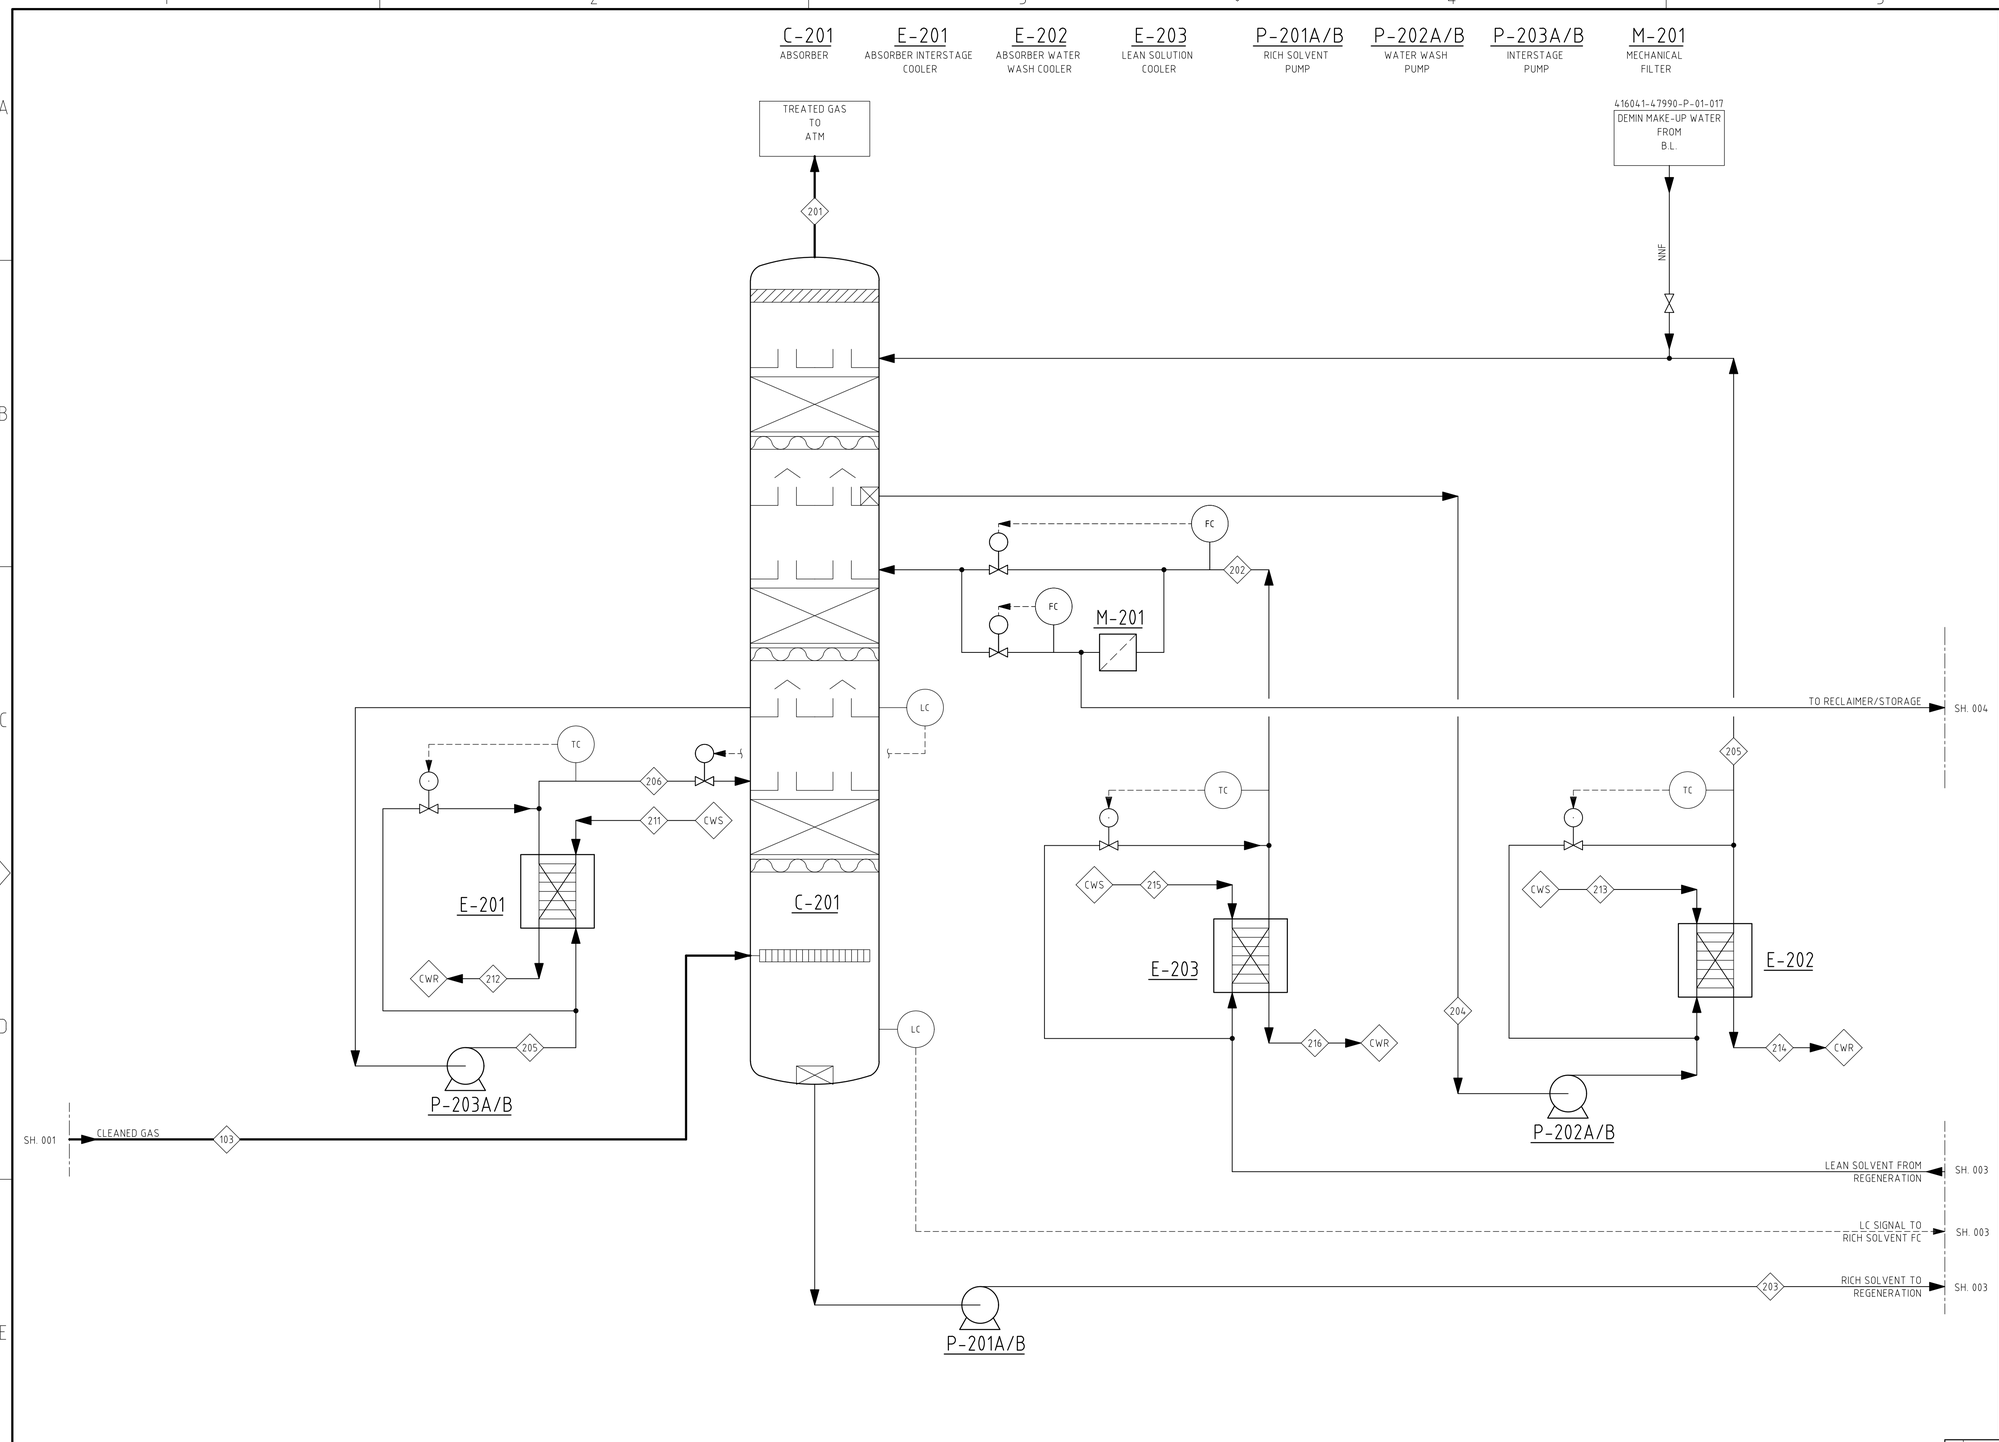

NOTES

ABBREVIATIONS

ATM	= ATMOSPHERE
B.L.	= BATTERY LIMIT
CWR	= COOLING WATER RETURN
CWS	= COOLING WATER SUPPLY
DCC	= DIRECT CONTACT COOLER
FG	= FLUE GAS
K.O.	= KNOCK OUT
LP	= LOW PRESSURE
LPC	= LOW PRESSURE CONDENSATE
LPS	= LOW PRESSURE STEAM
NNF	= NORMALLY NO FLOW

Rev.	Issue Date	Revision Description	Prepared by	Checked by	Disc Appr by	Proj Appr by
A	April 2023	For Client Review	SAR	BLGJ	THAX	JOC

This drawing is the property of Worley and/or Client and it is loaned with the restriction that the borrower undertakes that it shall not be reproduced, copied, loaned or otherwise disposed of (directly or indirectly) nor used for any purpose other than for which it is specifically provided.

Client/Project Name

AEB
AMSTERDAM, NL

Title

PROCESS FLOW DIAGRAM
CO2 ABSORPTION UNIT

Worley energy | chemicals | resources

Drawing Number 416041-47990-P-01-002

Drawn by SAR | Date March 2023 | Drawing Scale NTS | Drawing Size A1 | Sheet 1 of 1 | Issue A

Last saved as: C:\Users\Ray.sauseie\OneDrive - Worley\Documents\TeAEB-416041-47990\R-01-002.dwg Date: 2023-04-12 11:41 Version AutoCAD 23.1s User Ray.Sauseie