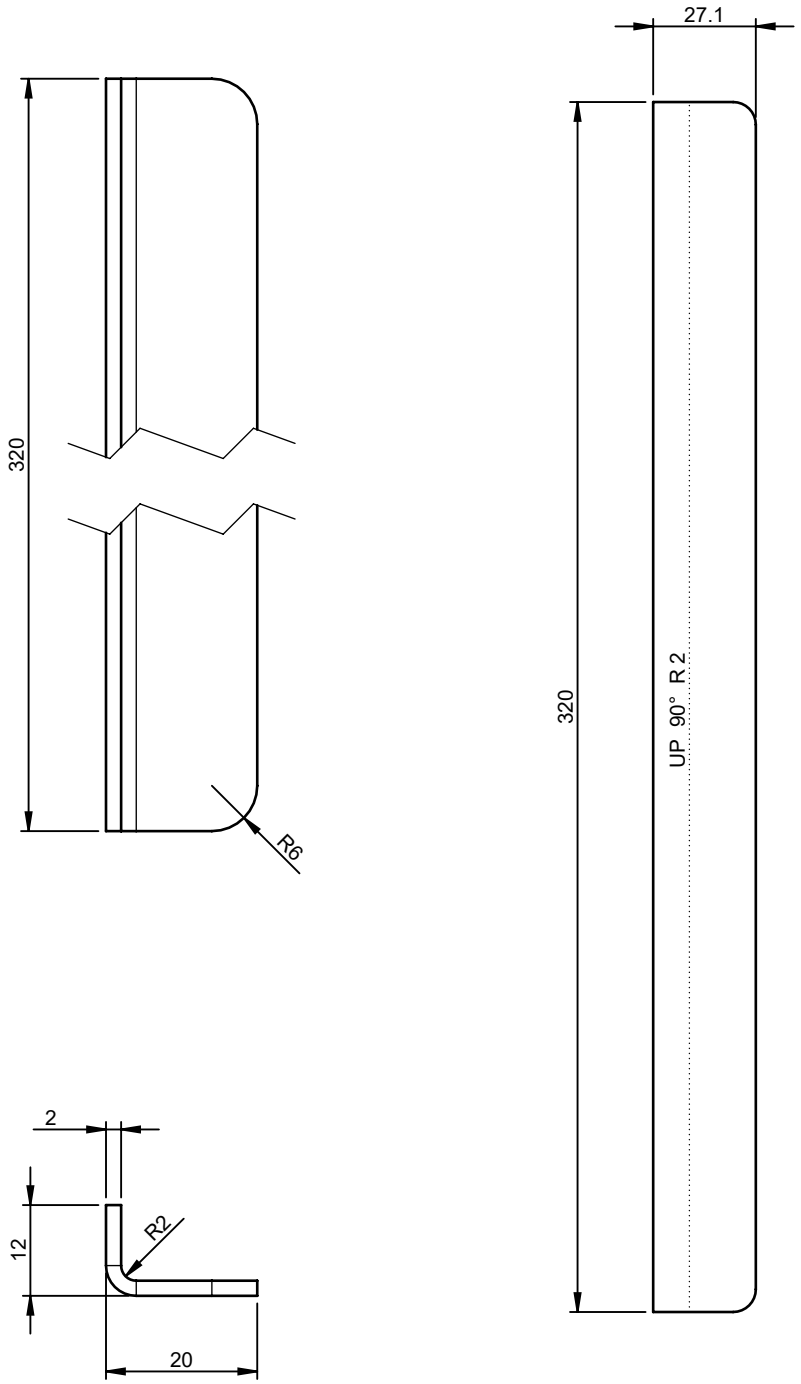

Material:	Finishing:	Coating:
S235JR	-	-

concept: 19/07/2018	by: SHA	drawn : SHA	
definite : -	by: -	date : 19/07/2018	
expired : -	by: -	project: Number	
specific norm: -		units: mm	scale: 1:1

VelopA
www.velopa.com

Gen. tolerances according to NEN 2768-1; (for lineair measurements in mm) unless stated otherwise:

0,5 - 6	±0,3	120 - 400	±1,2
6 - 30	±0,5	400 - 1000	±2
30 - 120	±0,8	1000 - 2000	±3
		2000 - 4000	±4

(for shortest side of angular measurements in mm) unless stated otherwise:

0 - 10 ±1,3°	50 - 120 ±0,3°	>400 ±0,1°
10 - 50 ±1,0°	120 - 400 ±0,15°	

weight: 0.14kg

product no.	dwg.no.	rev.
S020-310-	11.12	-00

art.no.: -

A4

Circ Bin 140-240L - Hatch bracket

P:\---PO-ALGEMEEN ---\PO-Projecten\P19-403 Circ Bin 140+240L (Leiden)\M4 - Uitvoeringsfase\1. Technische Tekeningen\11.12-00 Circ Bin 140-240L - Hatch bracket

© Copyright VelopA B.V.: All rights reserved, Art. 31 and seq. of the Copyright Act.
This document remains property of VelopA B.V. and may not be revealed to third parties, duplicated or used for any application, without explicit permission of the owner.

© Copyright VelopA B.V.: Alle rechten voorbehouden, Art. 31 e.v. van de auteurswet.
Dit document blijft eigendom van VelopA B.V. en mag niet aan derden ter inzage worden gegeven, gedupliceerd of voor uitvoering worden gebruikt, zonder uitdrukkelijke toestemming van de eigenaar.