



SPANT 13-37

BODEMDIKTE 10 mm
HUIDDIKTE 8 mm
BERGHOUT 8 mm
DEKDIKTE 6 mm
DEN 6 mm

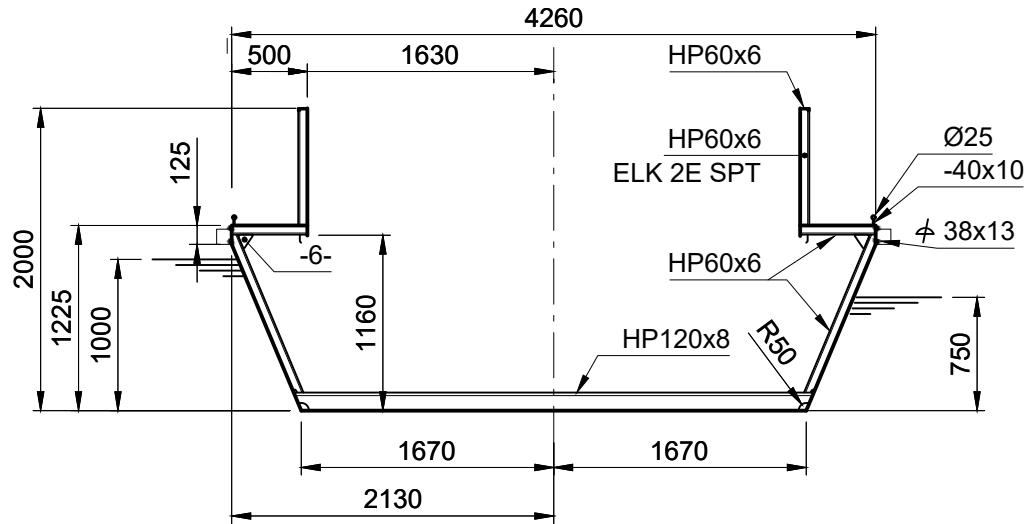


SPANT 4

BODEMDIKTE 10 mm
SKEG 8 mm
HUIDDIKTE 8 mm
BERGHOUT 8 mm
DEKDIKTE 6 mm
ROEF BEPLATING 5 mm

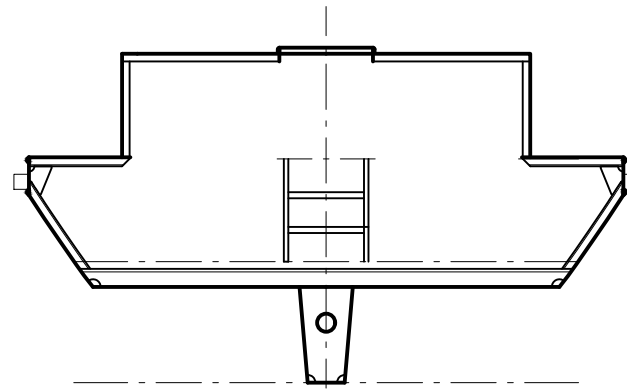

SPANT 13

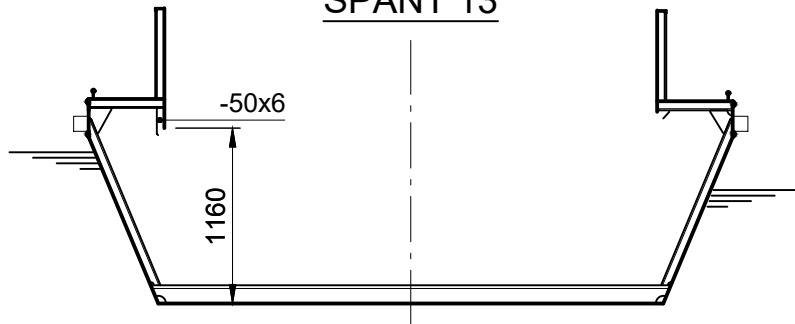


SPANT 42

BODEMDIKTE 10 mm
HUIDDIKTE 8 mm
BERGHOUT 8 mm
DEKDIKTE 6 mm
VERSCHANSING 6 mm


GATEN IN DEK T.B.V.
GEPREFABRICEERDE LUIKEN

ACCU'S IN EEN APART TE VENTILEREN COMPARTIMENT

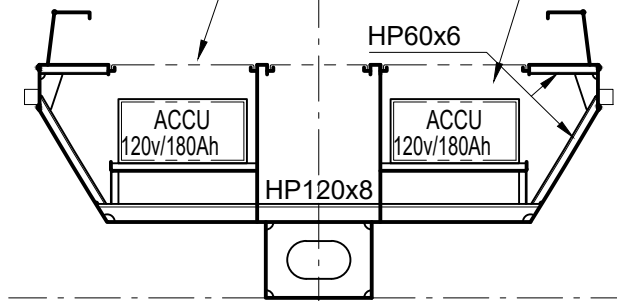

SPANT 38

BODEMDIKTE 8 mm
HUIDDIKTE 8 mm
BERGHOUT 8 mm
DEKDIKTE 6 mm
VERSCHANSING 6 mm

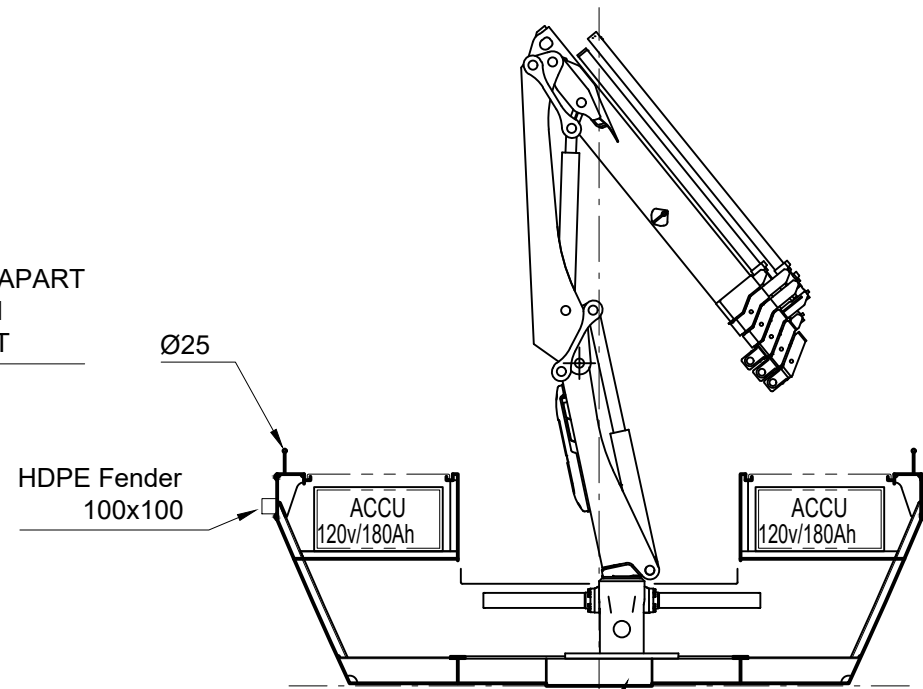

KRAAN FUNDATIE UITVOERING NADER TE BEPALEN

NB:

- BETON STORTEN TUSSEN BODEMSPANTEN
IN LAADRUIM GEDEELTE

02	14-mrt-2024	Ingekort met 2 spanten	MNO		
01	26-febr-2024	Fenders, accu's in achterpiek	MNO		
00	25-jul-2008	Origineel 07.149-013.001-B2)	RvK	HHo	HHo
REV.	DATE	REMARKS	DRAWN	CHECK	APPR.



P.O.Box 4002, 3006 AA Rotterdam
Phone: +31 (0)10 312 6400
vuyk@vuykrotterdam.com
www.vuykrotterdam.com

Concept Grootspant
Nul emissie Stroomboot

Scale	1:50
Nr. of Sh.	Format
1	A3

Principal:	Stadsbedrijven Gemeente Utrecht
------------	---------------------------------

Proj.	23280
-------	-------

Dwg.	013.001
------	---------

NOTICE: This drawing and the information it contains are the property of VUYK ENGINEERING ROTTERDAM and may not be reproduced or used in part or in whole for any purpose except by written permission of this company.