


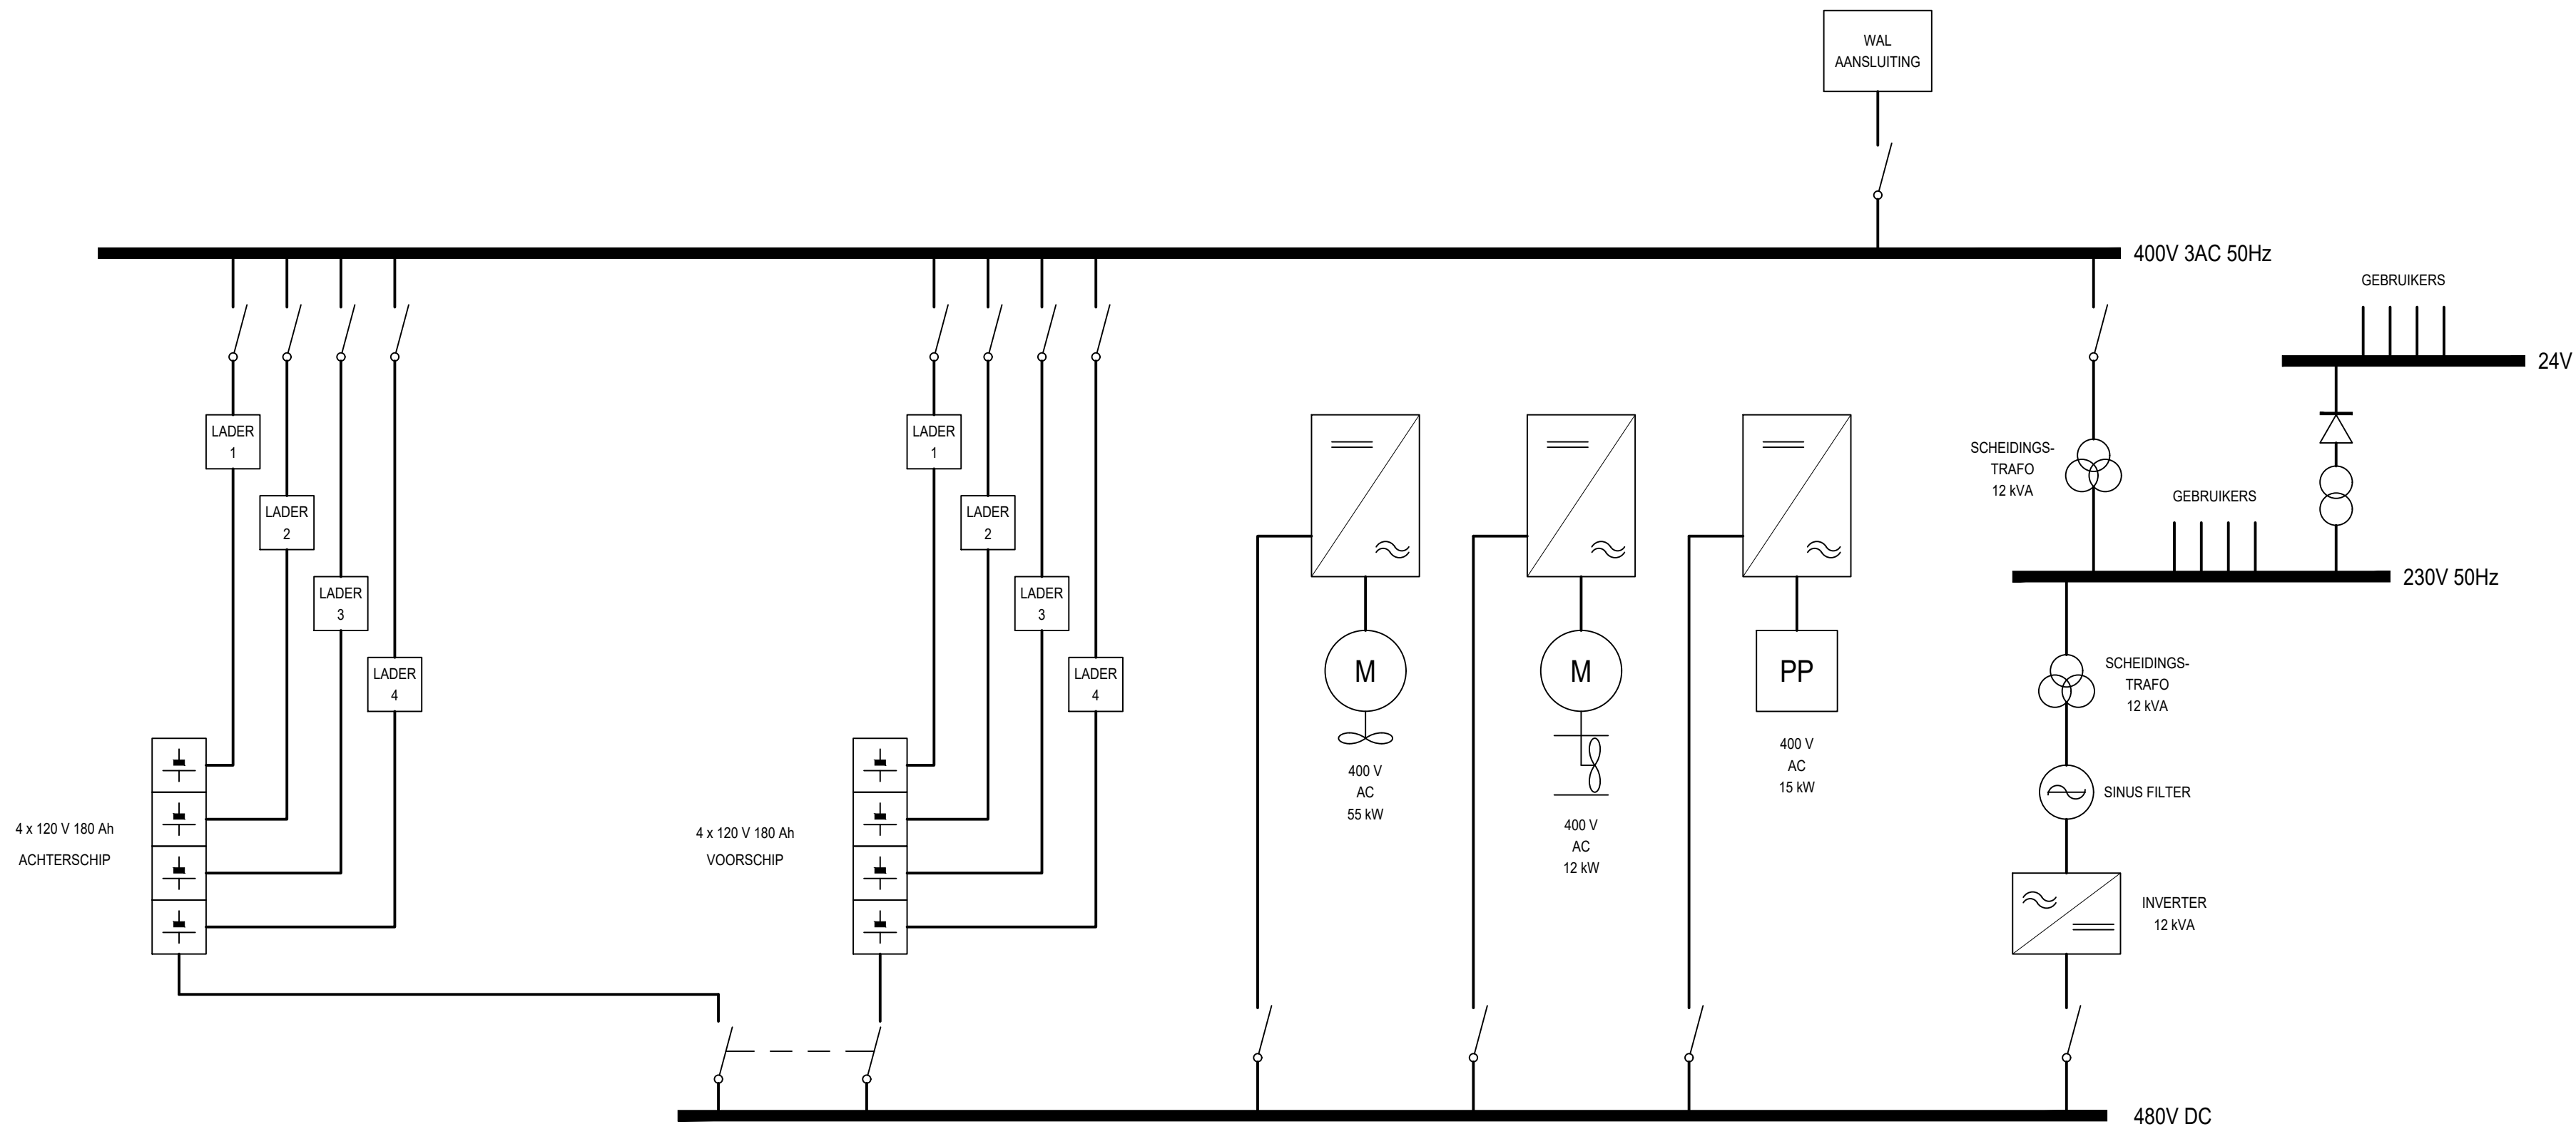

01	30-jan-2024	Aanpassingen Nul emissie uitvoering	MNO		
00	30-jan-2008	Origineel 07.149-012.005-rev B	MLe	MNO	MNO
REV.	DATE	REMARKS	DRAWN	CHECK	APPR.
 VUYK ENGINEERING P.O.Box 4002, 3006 AA Rotterdam Phone: +31 (0)10 312 6400 vuyk@vuykrotterdam.com www.vuykrotterdam.com					
PRINCIPE DIAGRAM ELEKTRISCHE INSTALLATIE Nul emissie Stroomboot					
Principal: Stadsbedrijven Gemeente Utrecht			Scale	1:1	
					
Proj. 23280		Dwg. 015.001	Nr. of Sh. 1	Format A2	
NOTICE: This drawing and the information it contains are the property of VUYK ENGINEERING ROTTERDAM and may not be reproduced or used in part or in whole for any purpose except by written permission of this company.					