


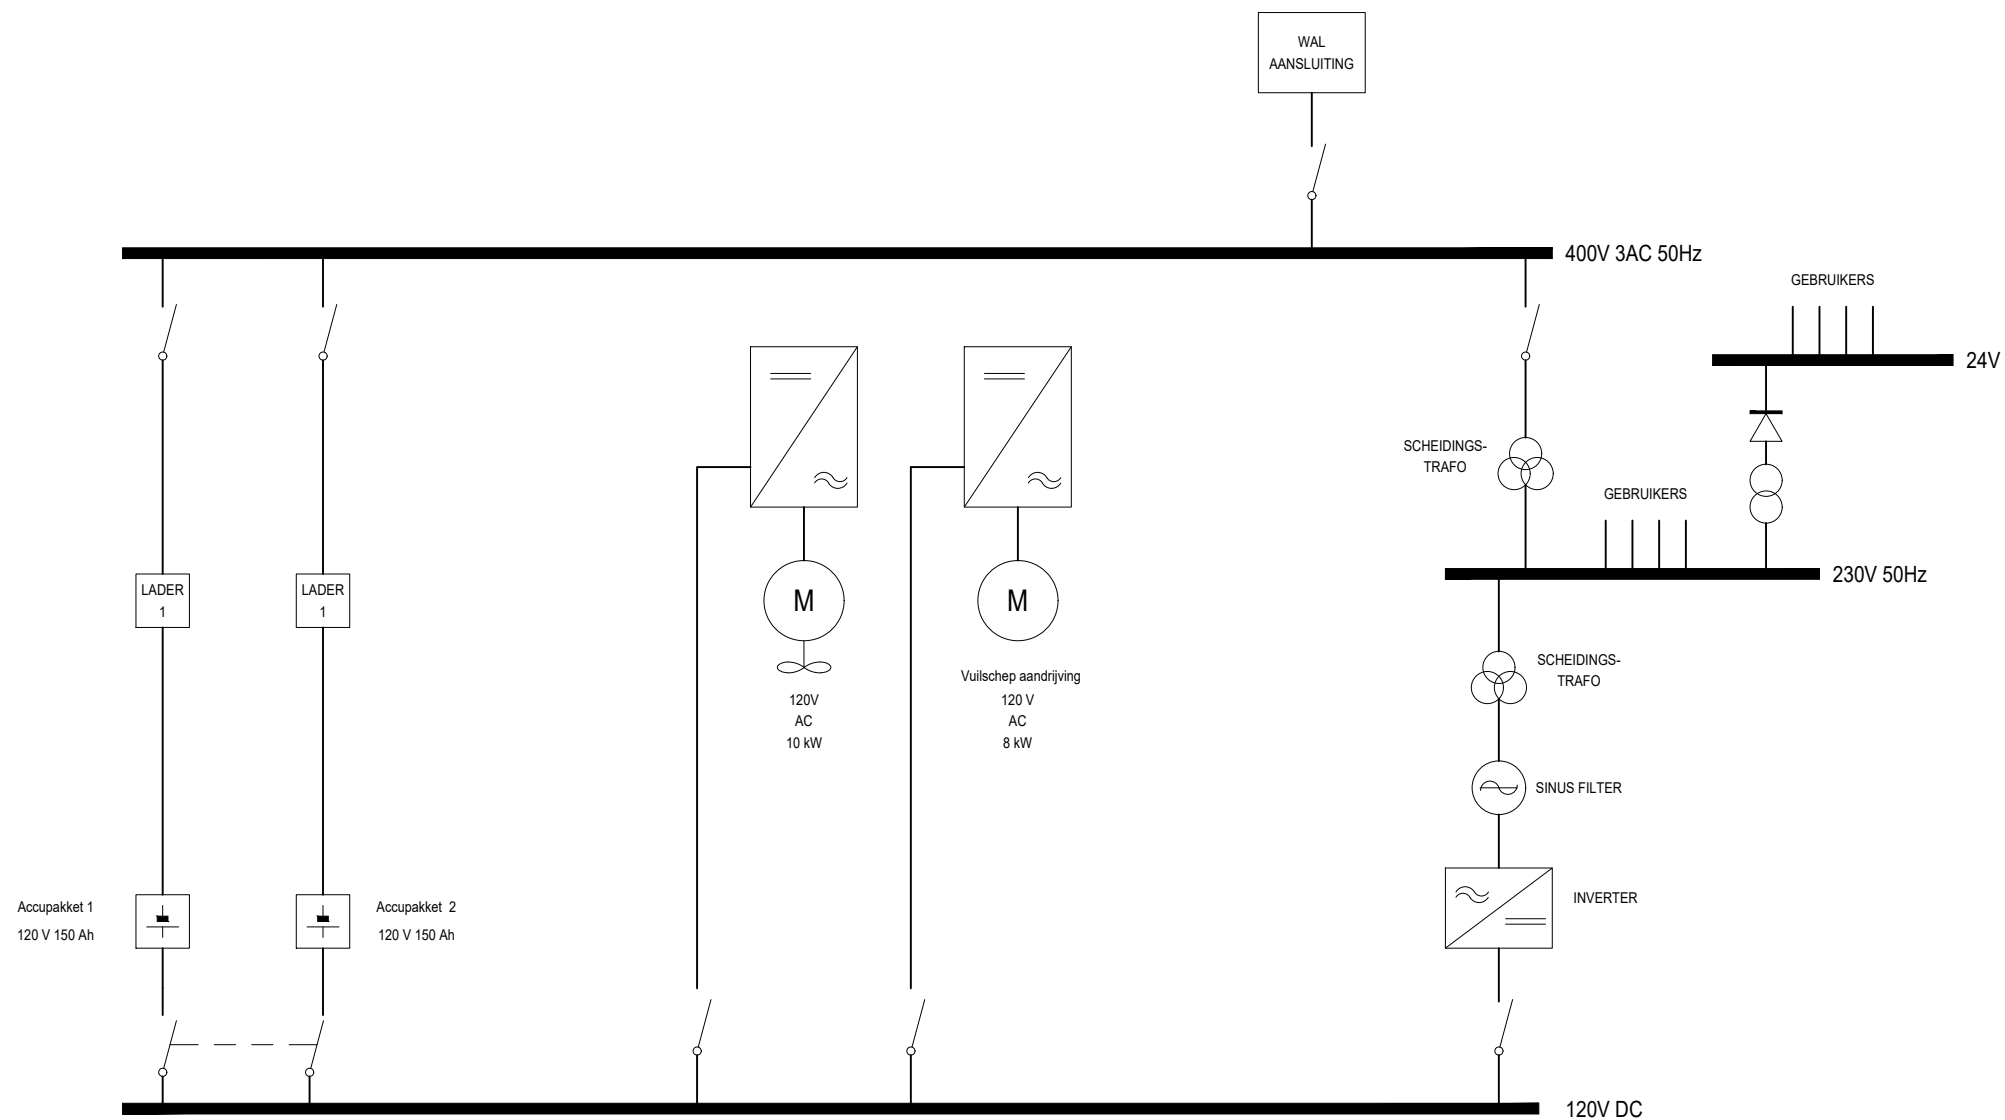

00	20-feb-2024		MNO		MNO
REV.	DATE	REMARKS	DRAWN	CHECK	APPR.
			P.O.Box 4002, 3006 AA Rotterdam Phone: +31 (0)10 312 6400 vuyk@vuykrotterdam.com www.vuykrotterdam.com		
PRINCIPE DIAGRAM ELEKTRISCHE INSTALLATIE Nul emissie Schepboot					
Principal: Stadsbedrijven Gemeente Utrecht			Scale	1:1	
					
Proj.	23280	Dwg.	015.301	Nr. of Sh. 1	Format A2
NOTICE: This drawing and the information it contains are the property of VUYK ENGINEERING ROTTERDAM and may not be reproduced or used in part or in whole for any purpose except by written permission of this company.					