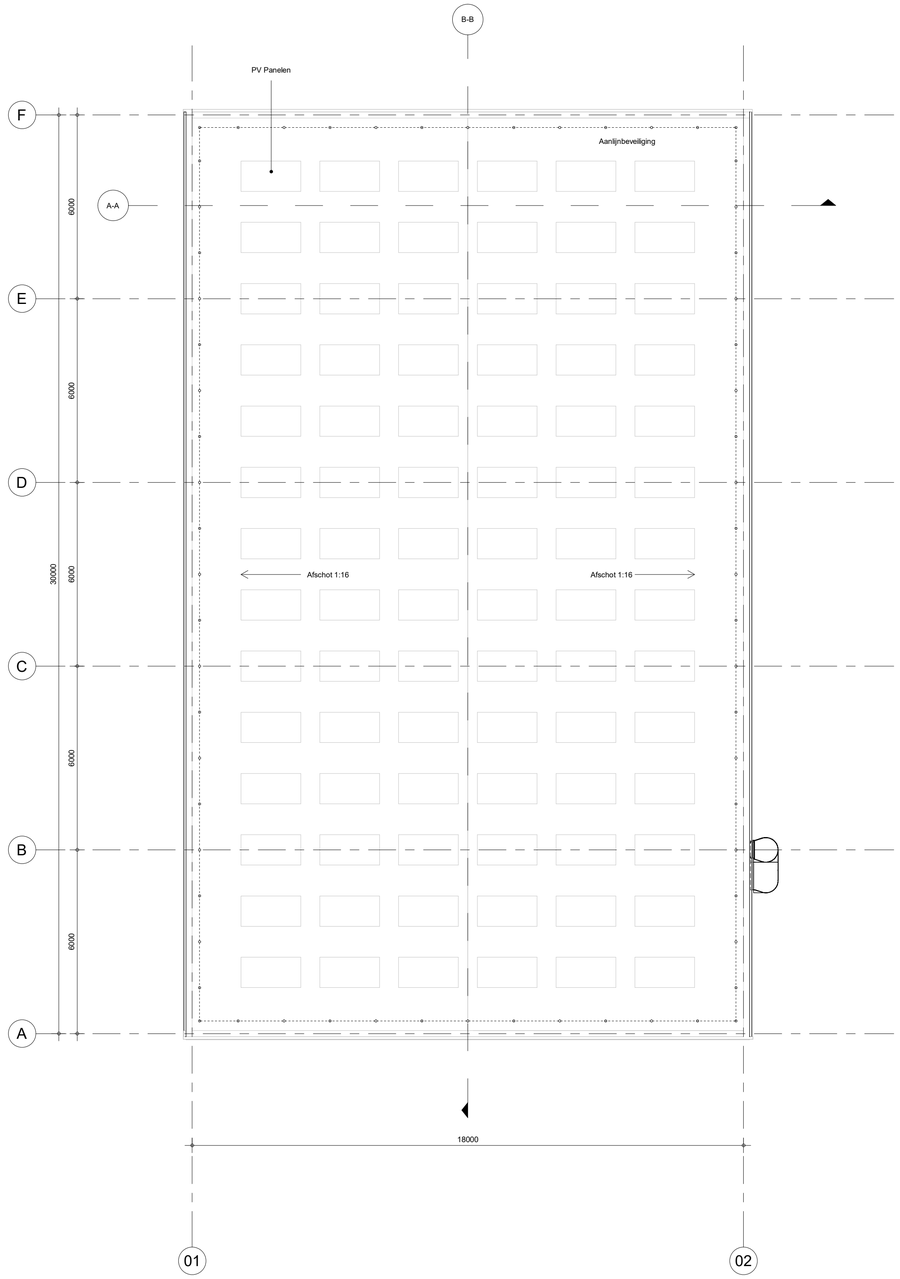

Dak aanzicht

0 2000 4000 6000 8000 10000mm

LEGEND / RENVOOI

	wood	Hout
	Reinforced precast concrete	Beton prefab

NOTITIE

- Peil 0 = Bovenkant afgewerkte betonvloer, P ten opzichte van NAP nader te bepalen.
- Alle maten in millimeters (mm) weergegeven tenzij anders aangegeven.
- Voor afmetingen onderdelen hoofddraagconstructie en geotechnische adviezen, zie betreffende rapporten / constructie tekeningen.
- Weerstand brand doorslag brand overslag, voldoet aan NEN6068:2004
- Voorzieningen mbt. afvalwater, feacalien en hemelwater voldoen aan NEN3215.
- Dilataties n.t.b. i.o.m. leverancier.
- Plaats vloer-/ wand-/ fundatie sparingen t.b.v. waterdichte door- invoeringen n.t.b.
- Aanleg nivo maaiveld/ terreinbestrating n.t.b. i.o.m. opdrachtgever.
- Toelaatbare vloerbelasting zie constructie documenten.

Nr.	Issue Date	Issued By	Checked By	Description
P01	09-04-2025	XA	RB	First Issue

Designed By: RB/XA
Approved By: RB

Client: Gemeenschappelijke regeling Blink

Project: BJ7221
Kantoor- en buitenruimte Blink
Beemdweg
Helmond

Subject: Plattegrond Dak Zoutloods Copy 1

Business Line\Business Unit
Philitelaan 57
5617 AK
Eindhoven
mailto:info@rhdhv.com
www.royalhaskoningdhv.com

Stage: Bouwaanvraag
Role: Architect
Scale: 1:100
Size: A1 (841x594)
Doc/Sht Nr: BJ7221-RHD-ZL-RF-DR-A-200312

23/04/2025 11:23:03