



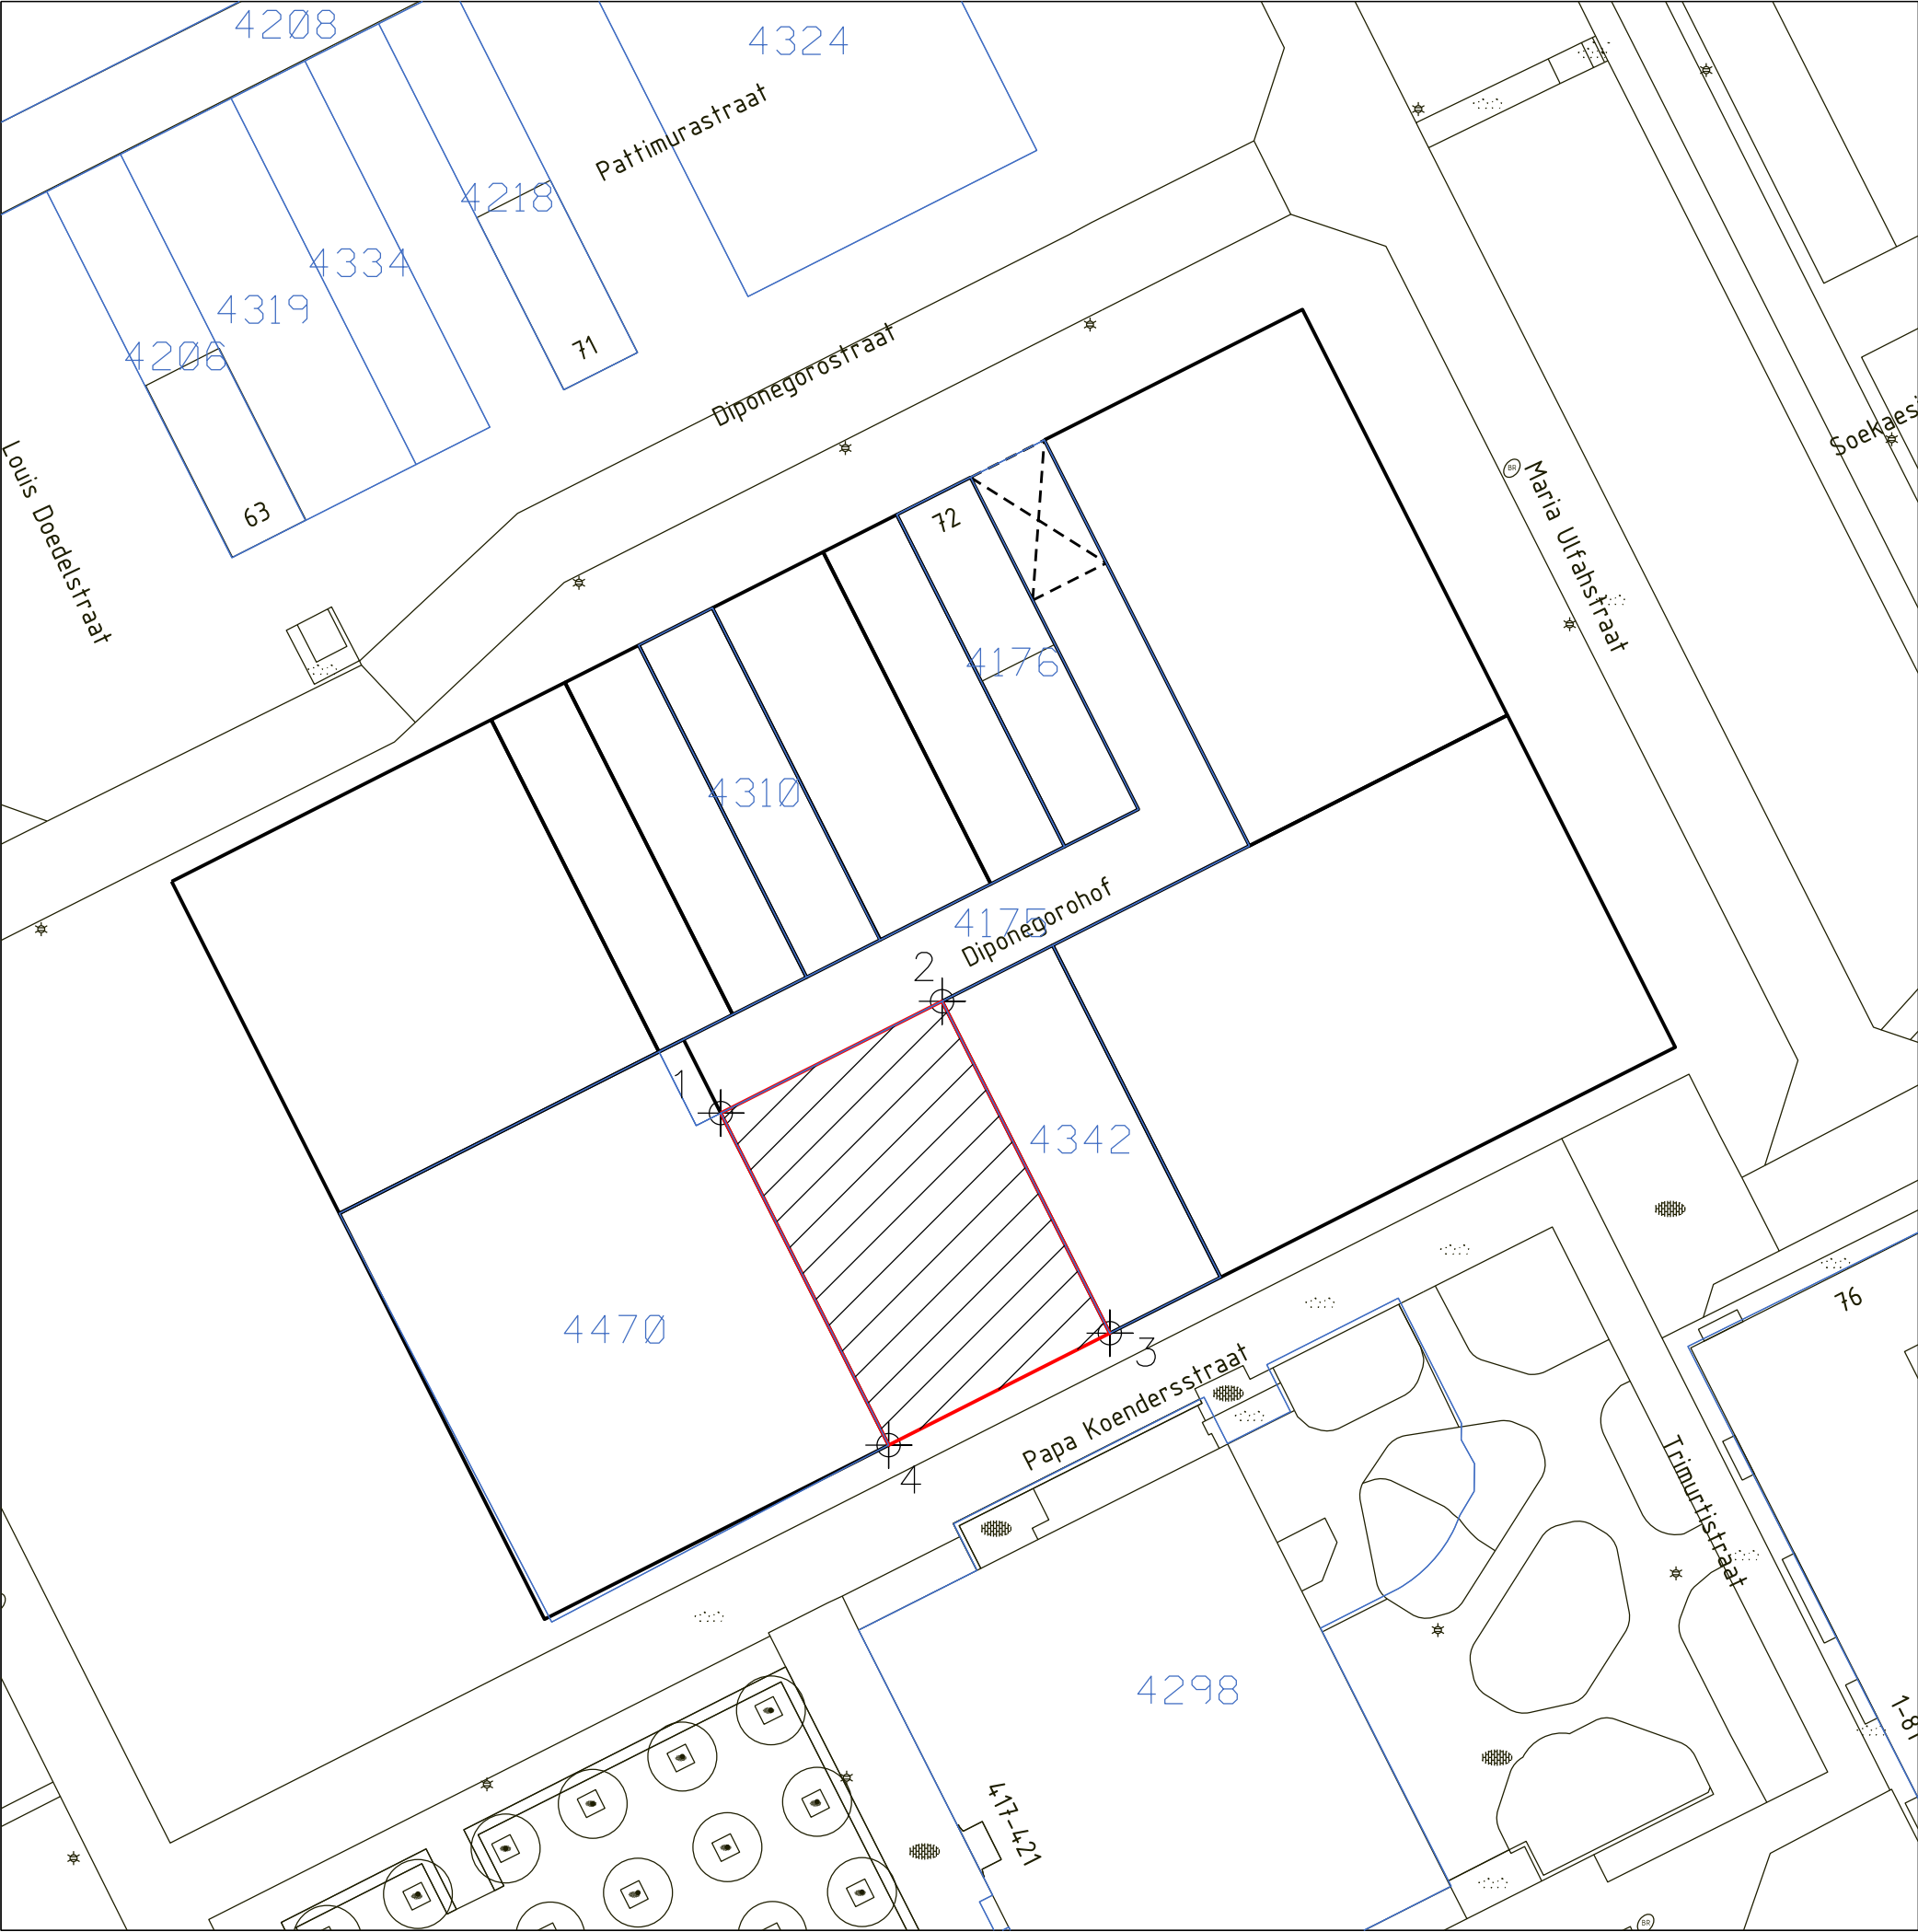

KAD. GEM. AMSTERDAM
SECTIE AU

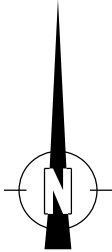

- | | |
|---|-----------------------------|
| 1 | X=129560.1060,Y=485020.7325 |
| 2 | X=129576.1700,Y=485028.8500 |
| 3 | X=129588.3500,Y=485004.7600 |
| 4 | X=129572.2899,Y=484996.6347 |

LEGENDA

 oppvl. 486 m2, ged.4457



Gemeente Amsterdam
RVE Grond en Ontwikkeling
Afdeling Erfpacht/Gronduitgifte

VAN DEZE KAART
KAN NIET GEMETEN WORDEN



Centrumeiland Blok 5 kavel 11 en 12		
d.d.26-06-2025	schaal 1: 500	tek.nr. 2025-285
get. R.Lakhai	dos.E 16048/1	