

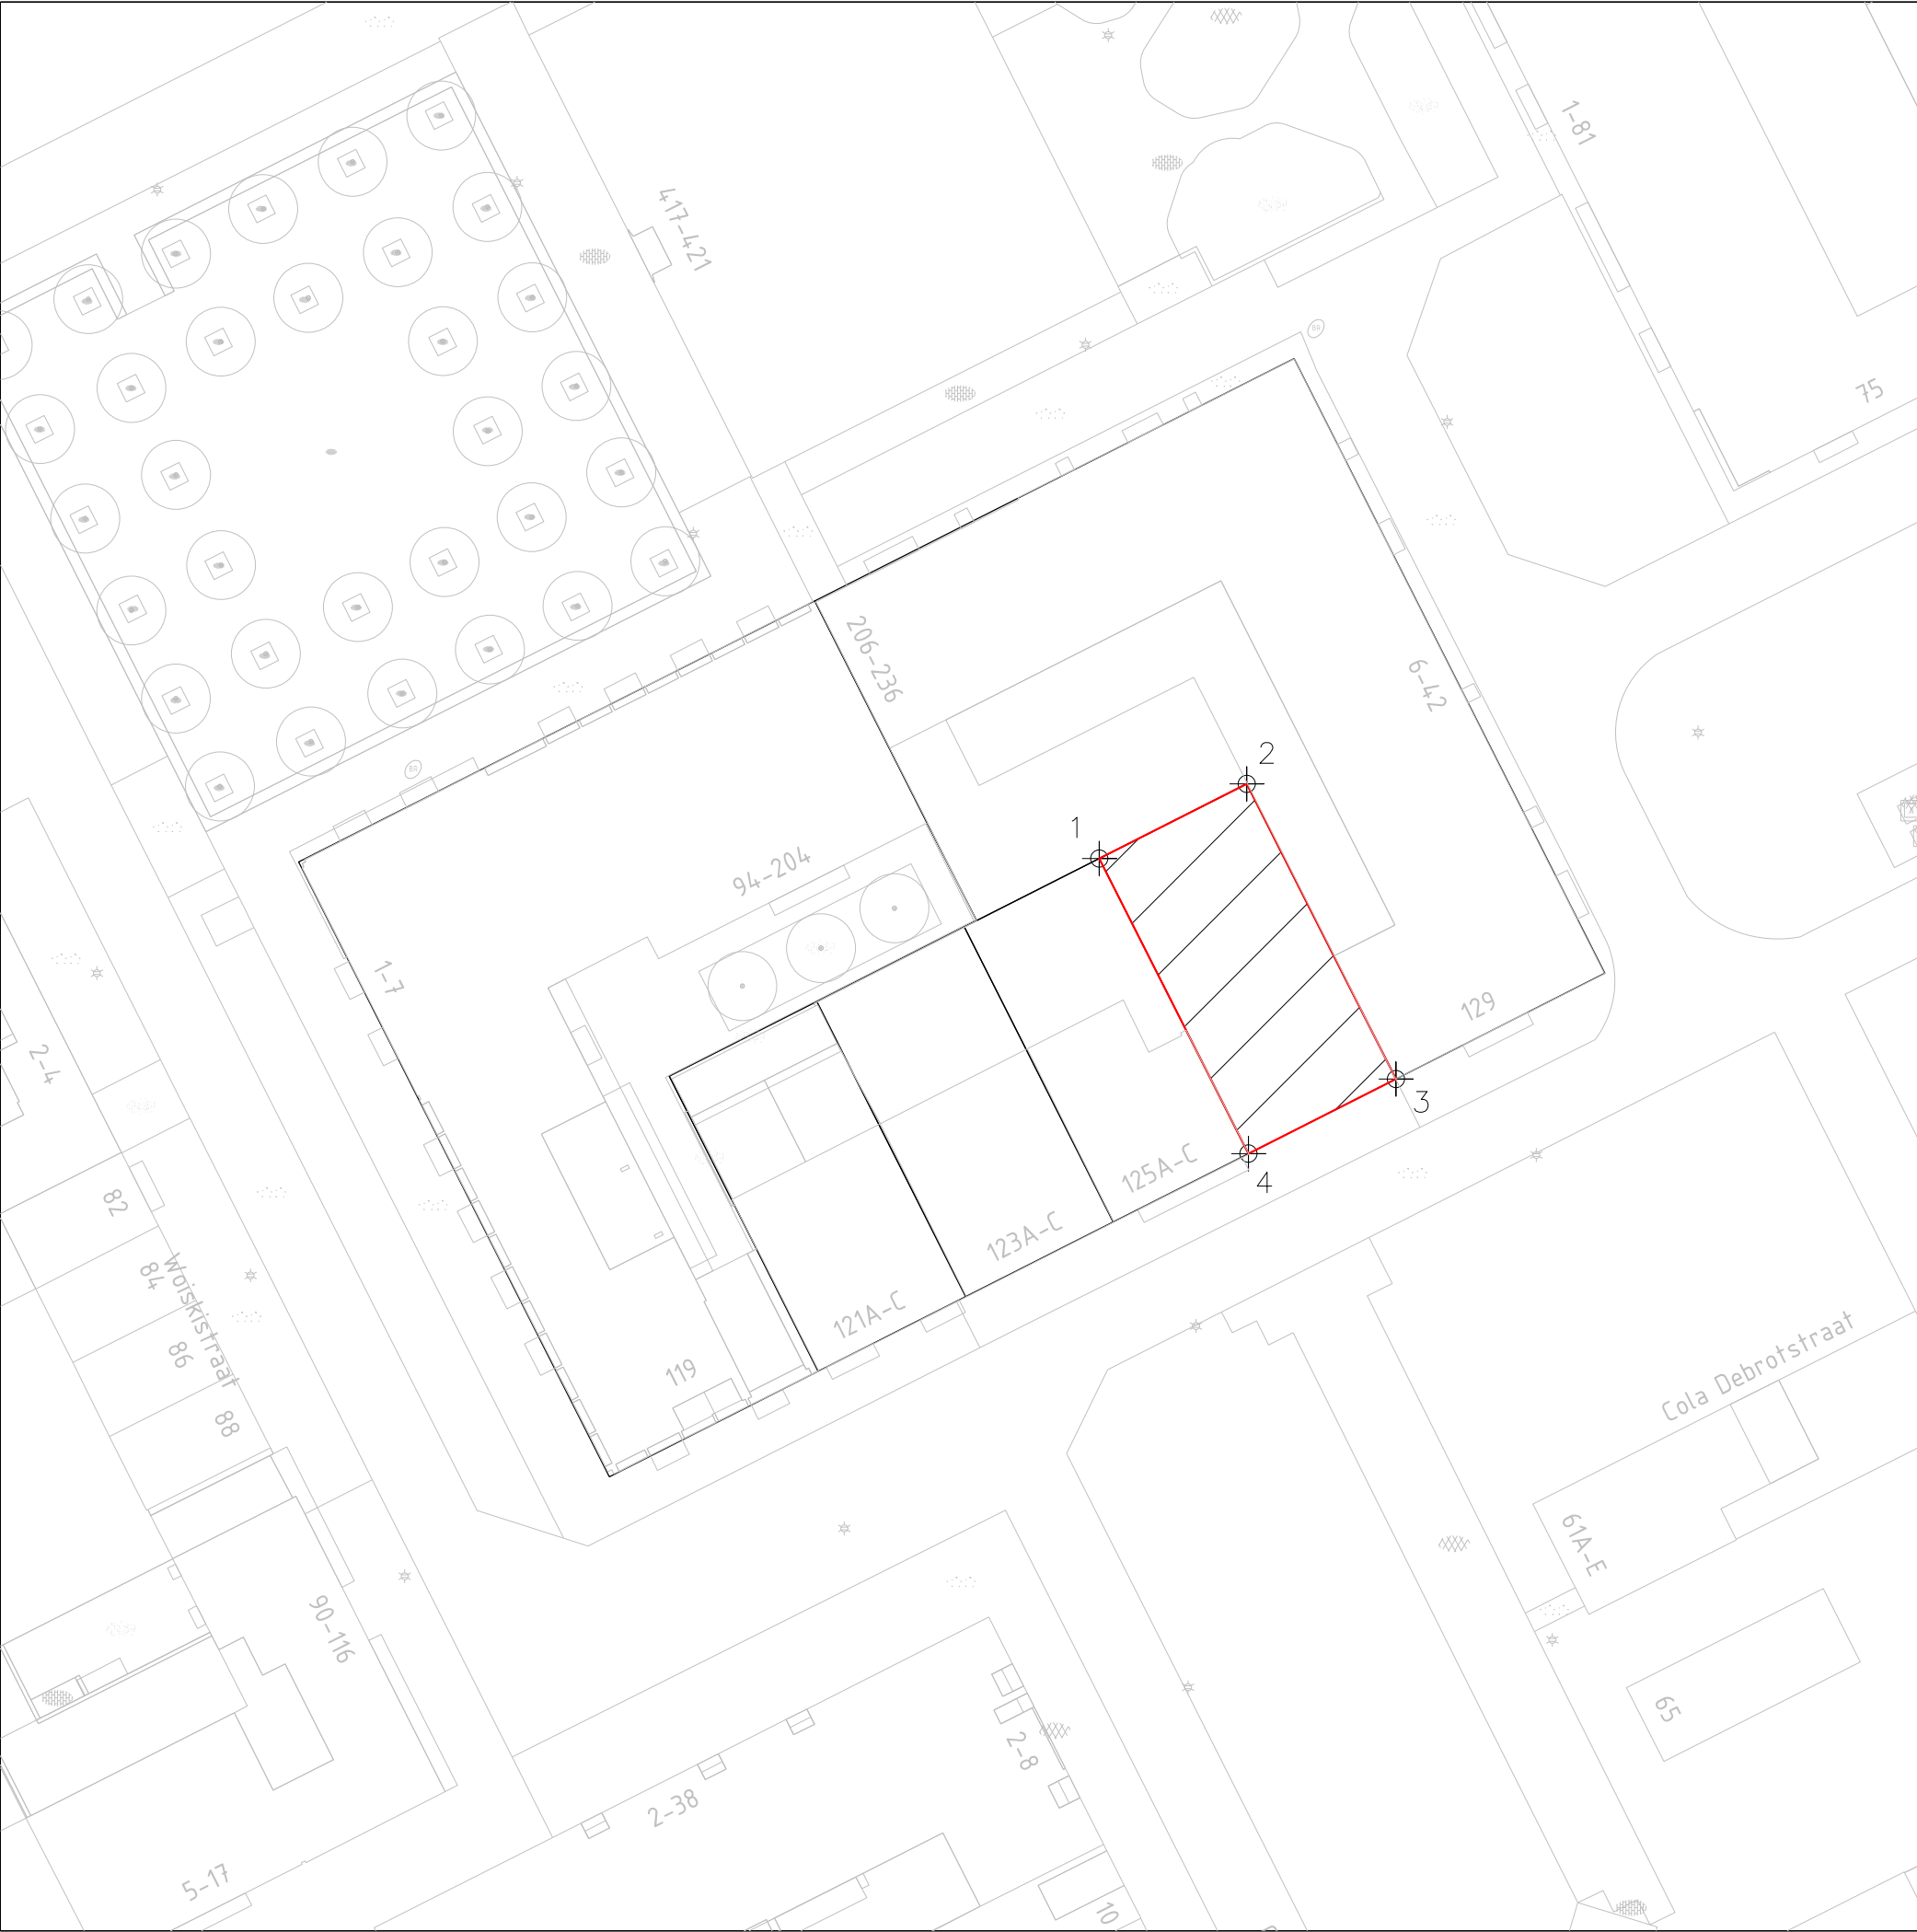


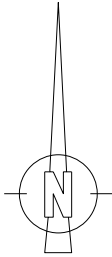


KAD. GEM. AMSTERDAM
SECTIE AU

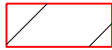


1	X=129611.5251,Y=484923.4664
2	X=129622.2341,Y=484928.8809
3	X=129633.0631,Y=484907.4629
4	X=129622.3541,Y=484902.0483

 oppvl.288m2
perceel 4332

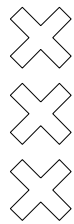

Gemeente Amsterdam
Grond en Ontwikkeling
Afdeling Erfpacht/Gronduitgifte
VAN DEZE KAART
KAN NIET GEMETEN WORDEN

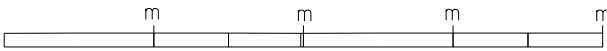

Centrumeiland IJburg Blok 8 kavel 3		
d.d.23-09-2025	schaal 1: 500	tek.nr. 2025-404
get. M.P.	dos.E 15350/1	