





LEGENDA:


Kleur:	Betekenis:
	Hardware vervangen en software upgraden
	Software upgraden
	Buiten Scope
	Buiten Scope (failsafe componenten)

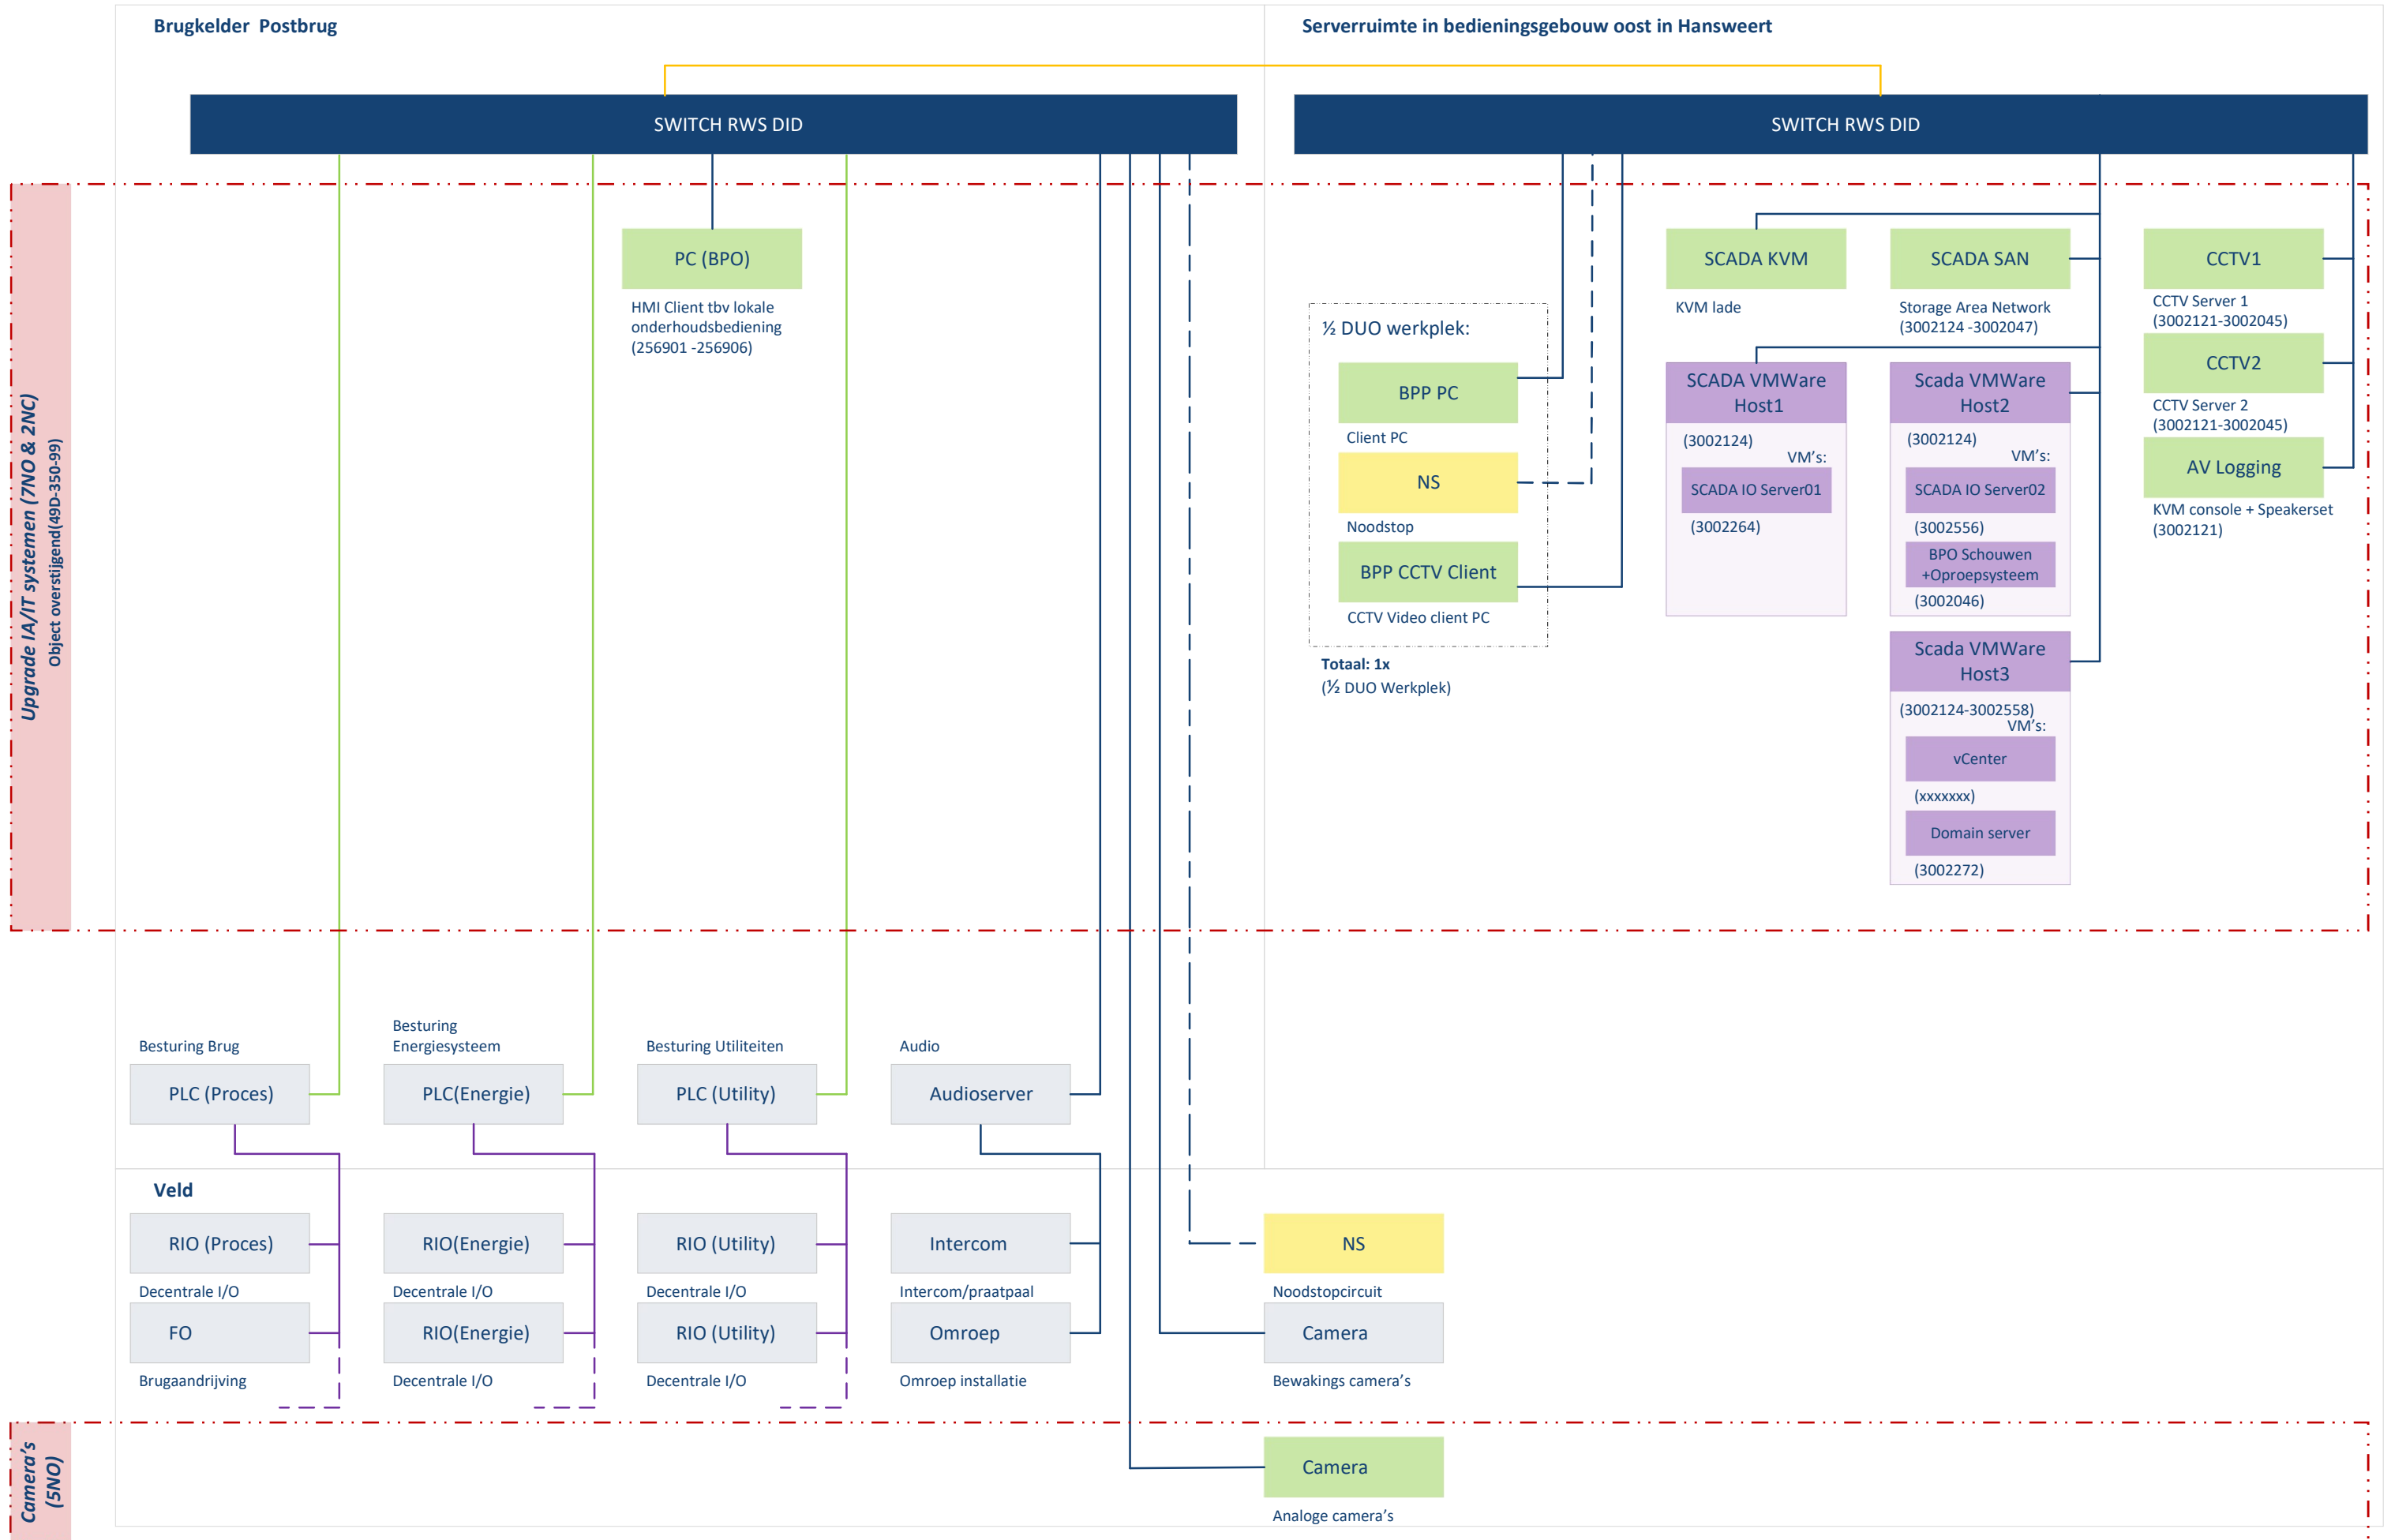

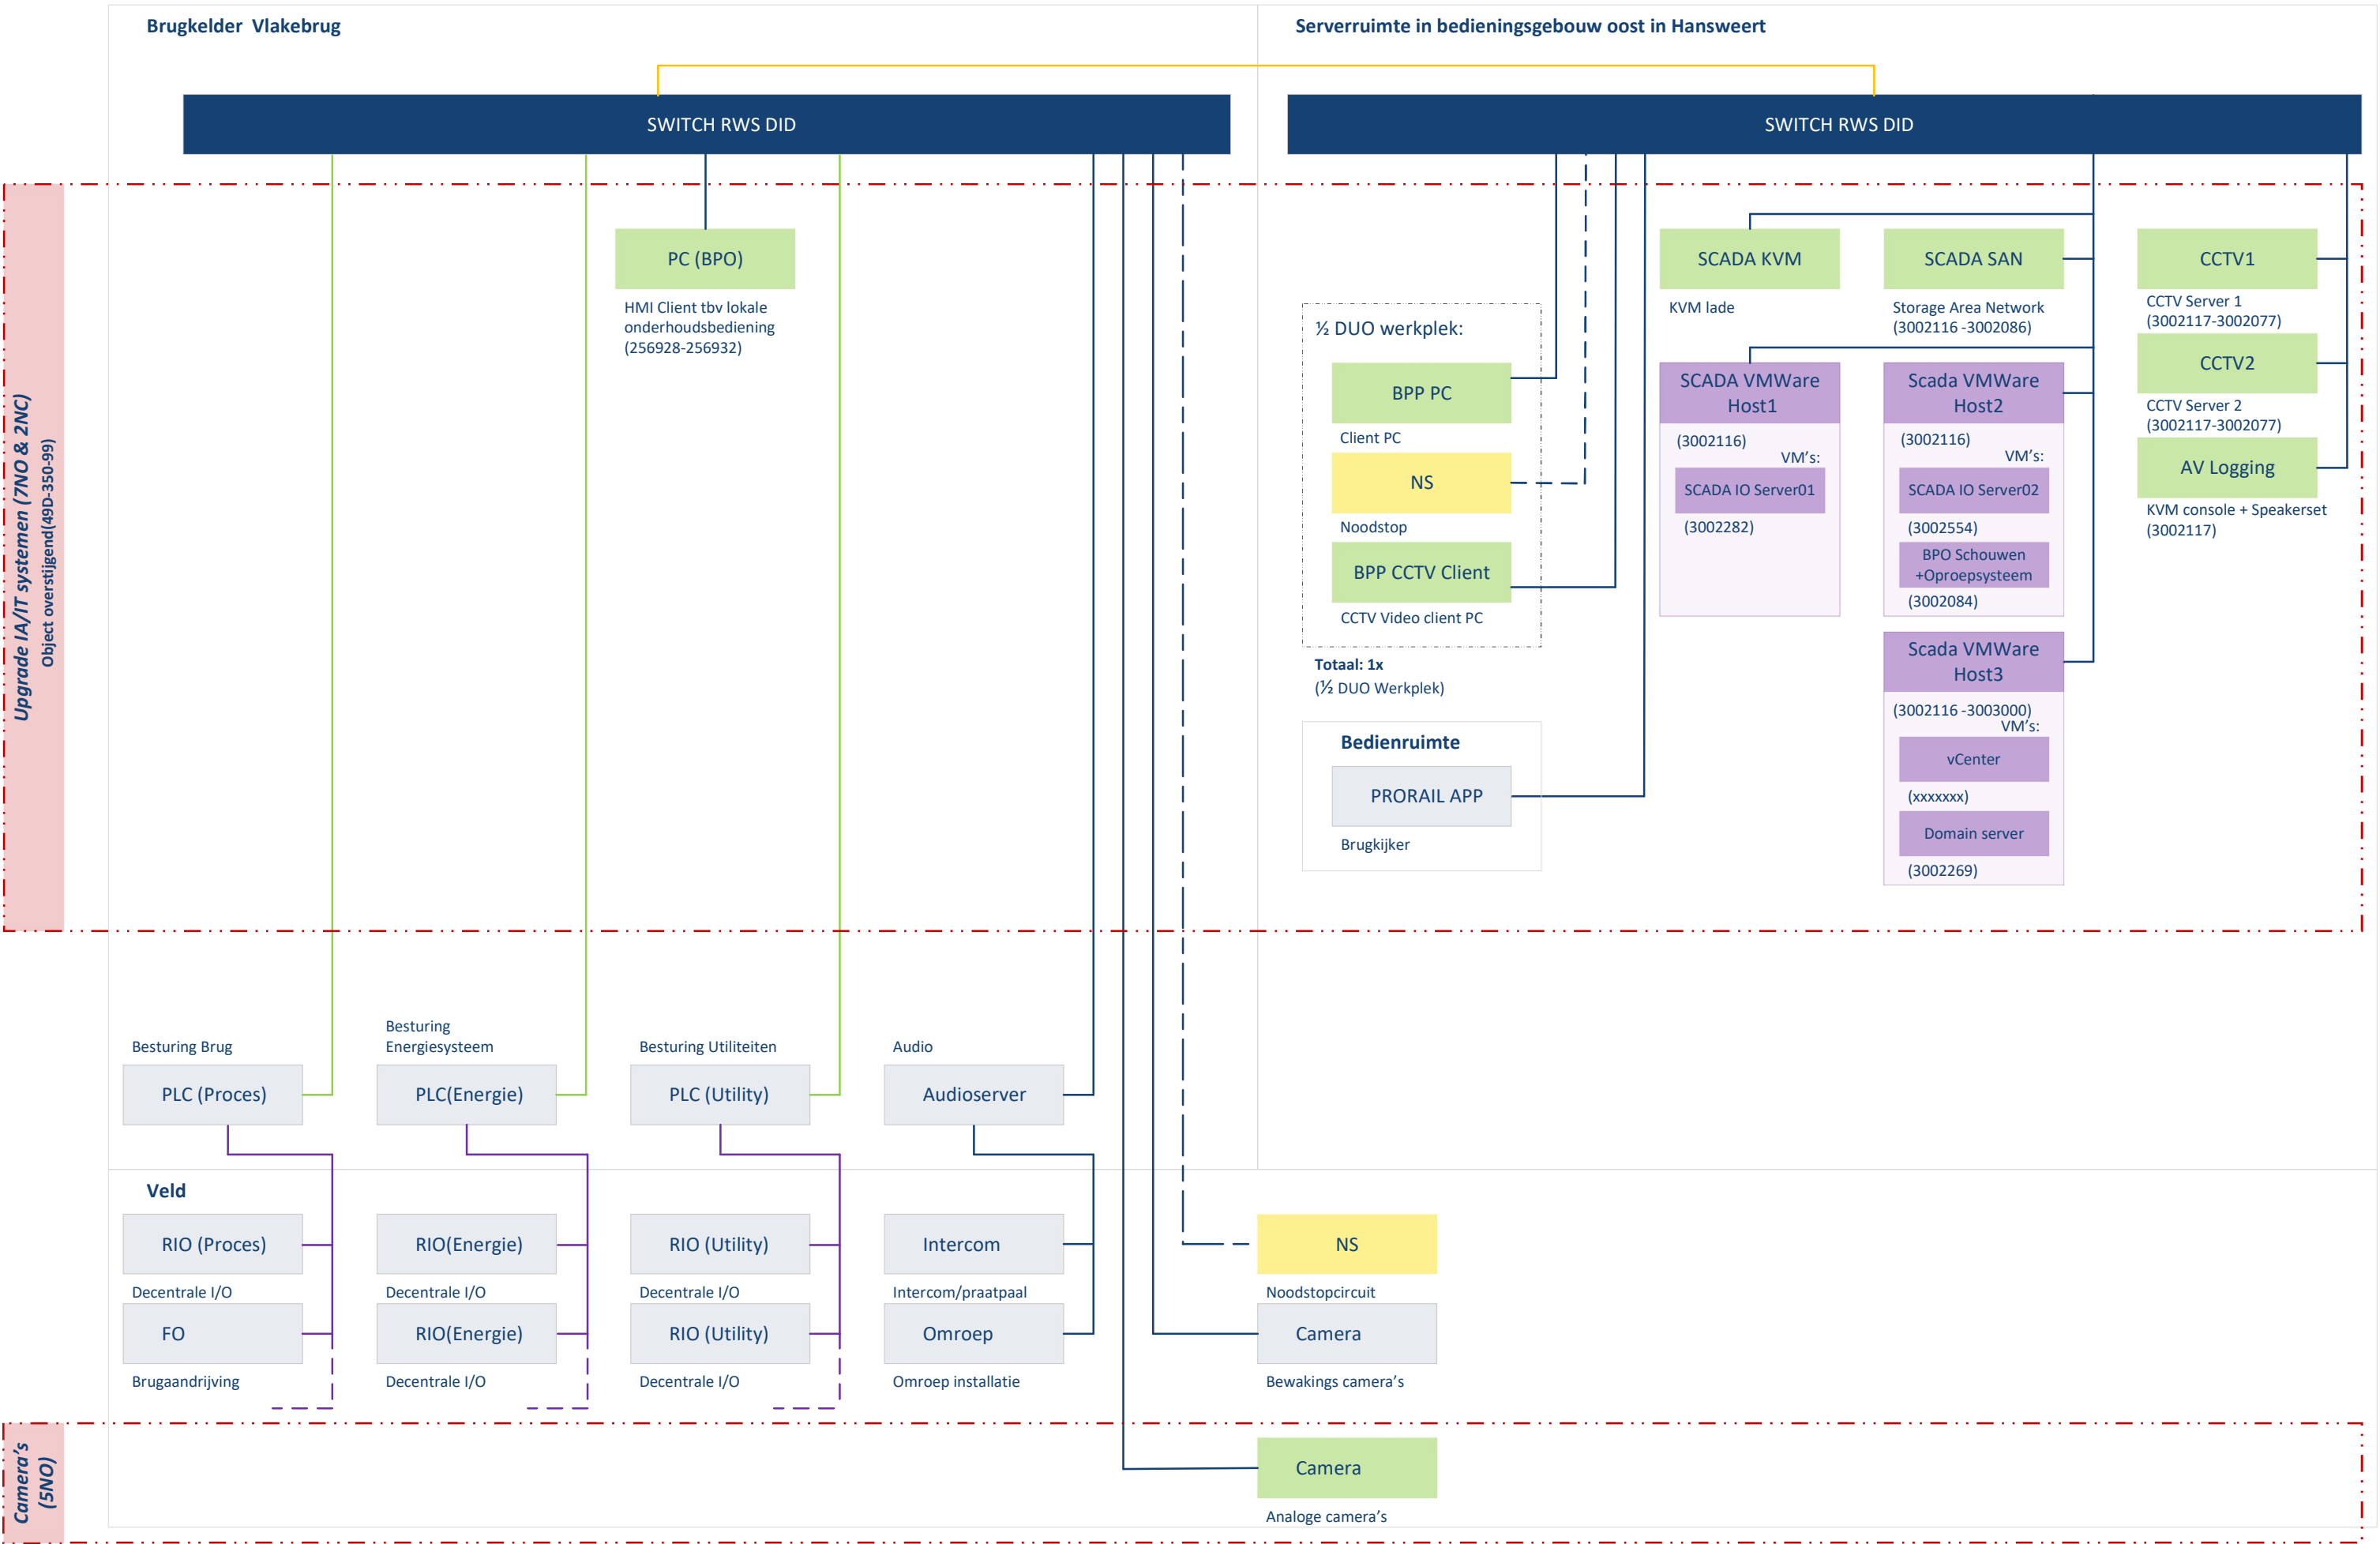

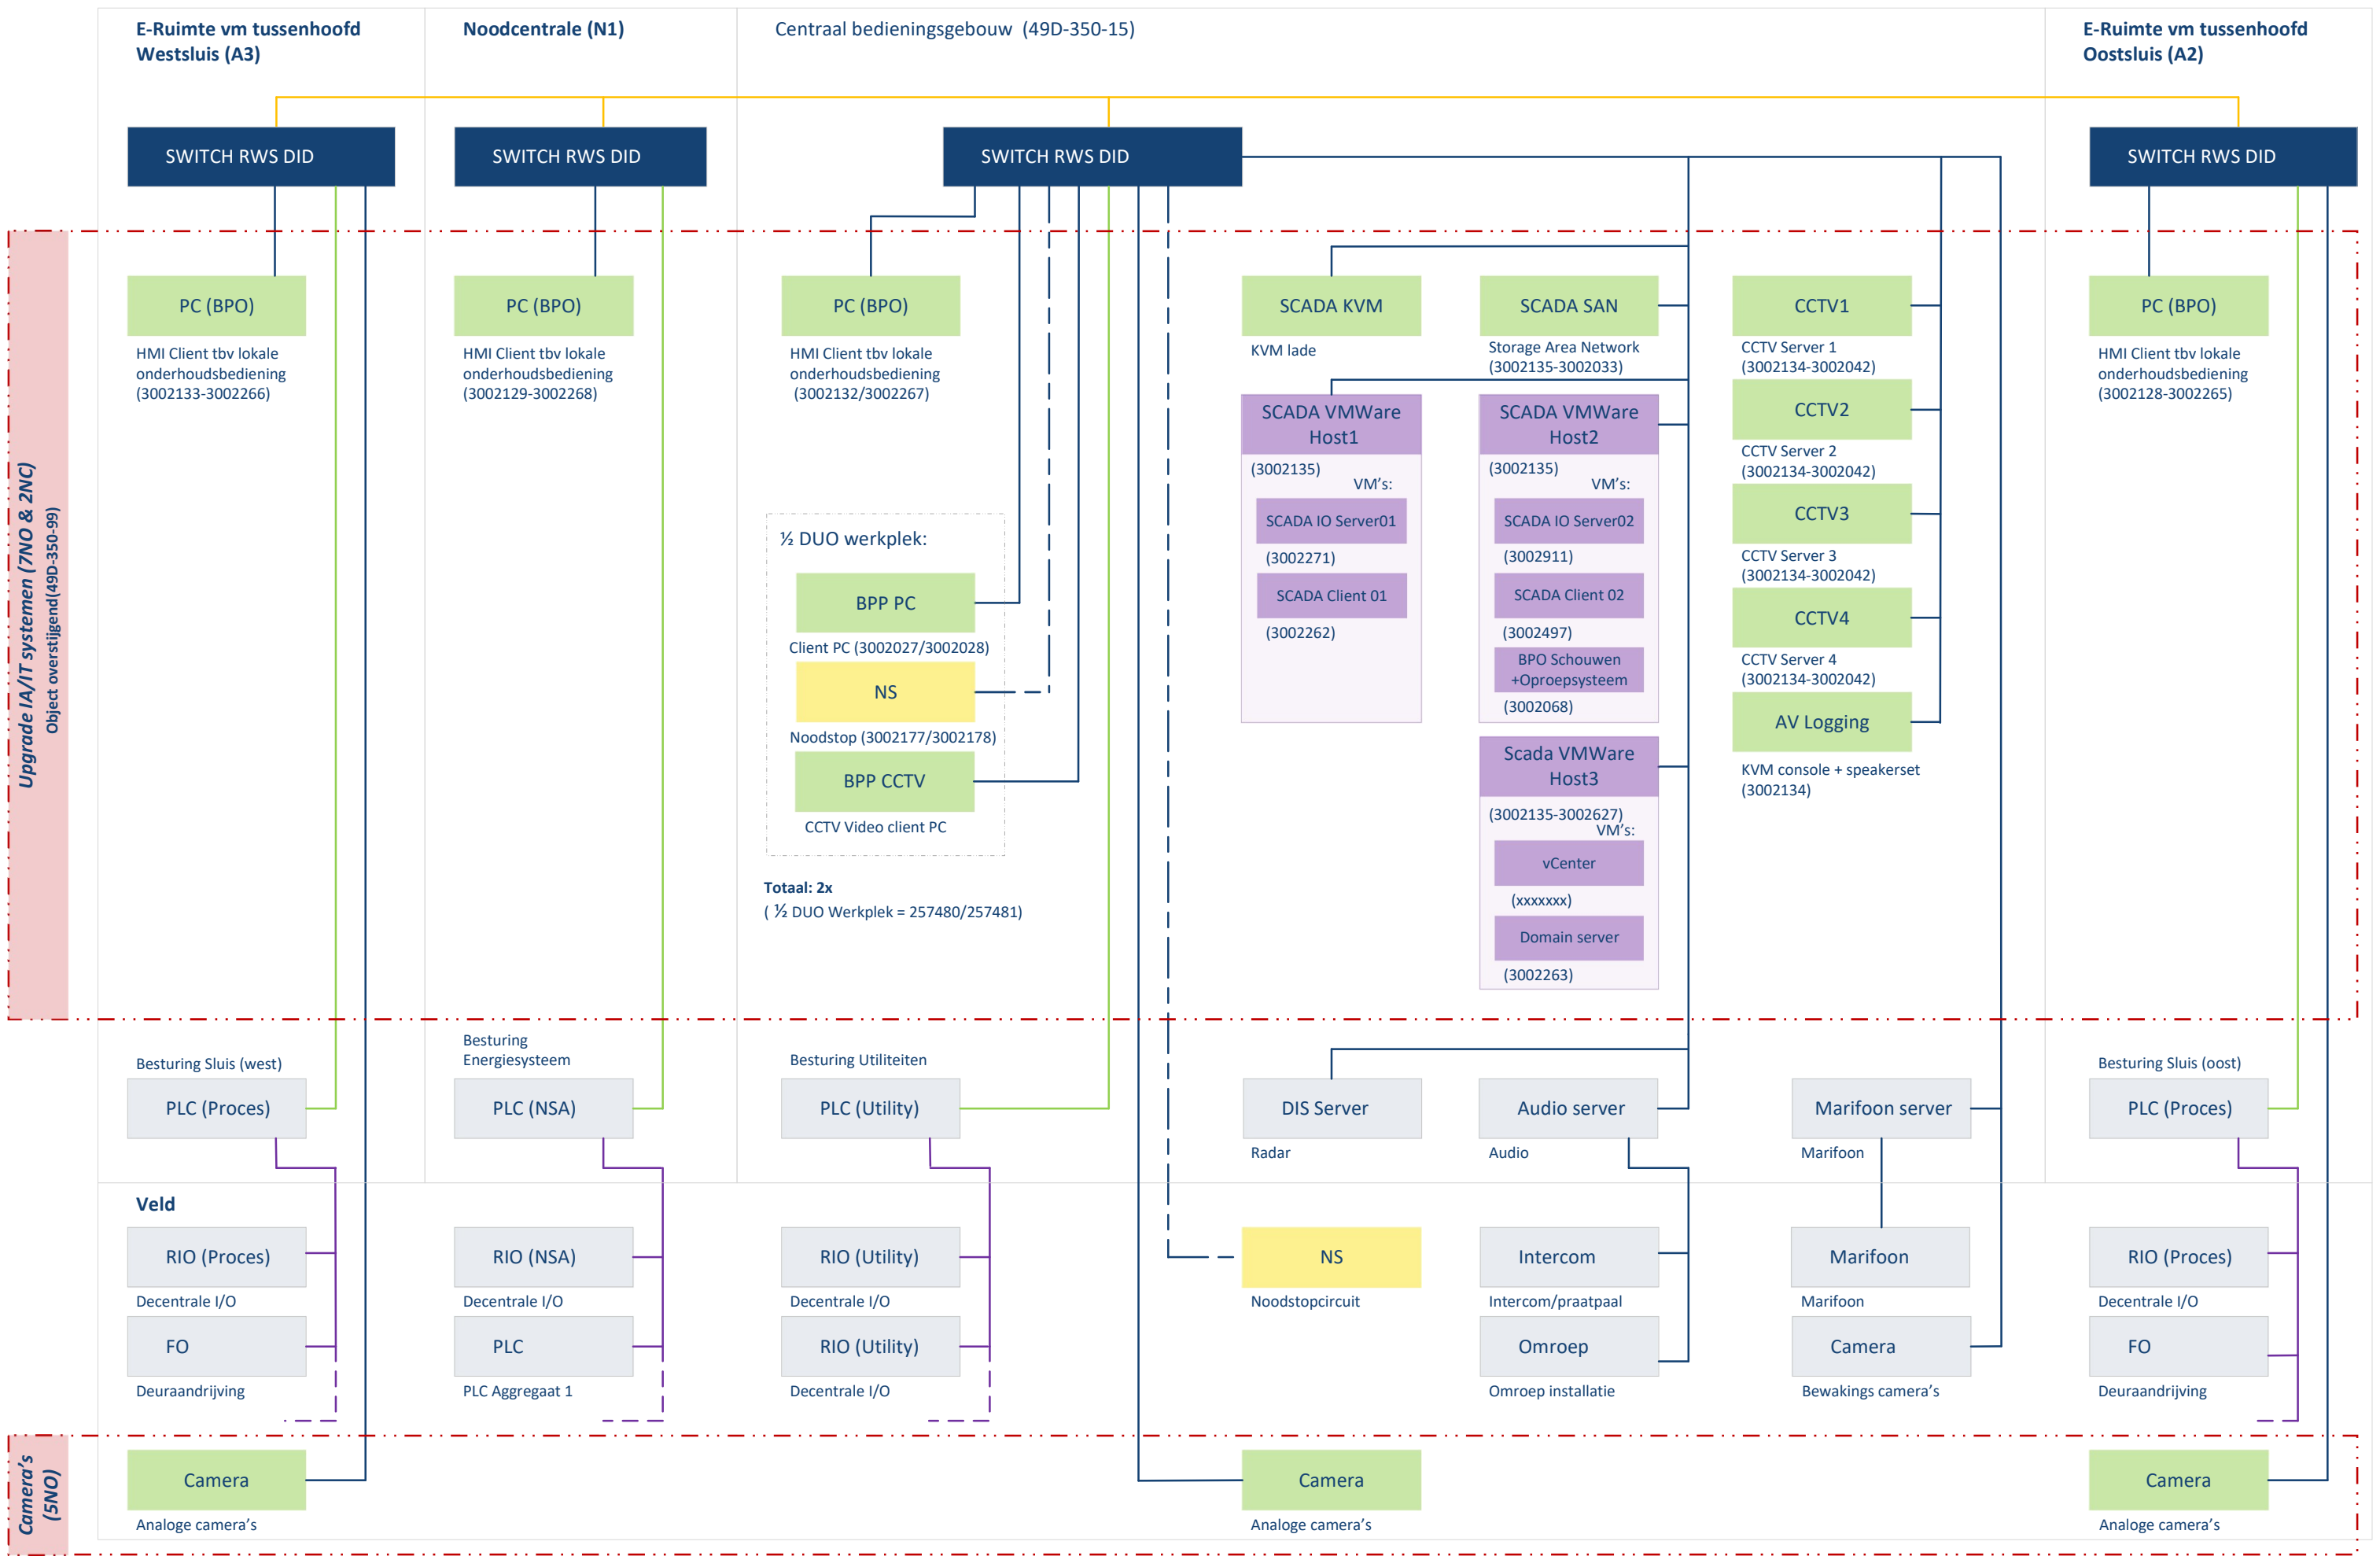

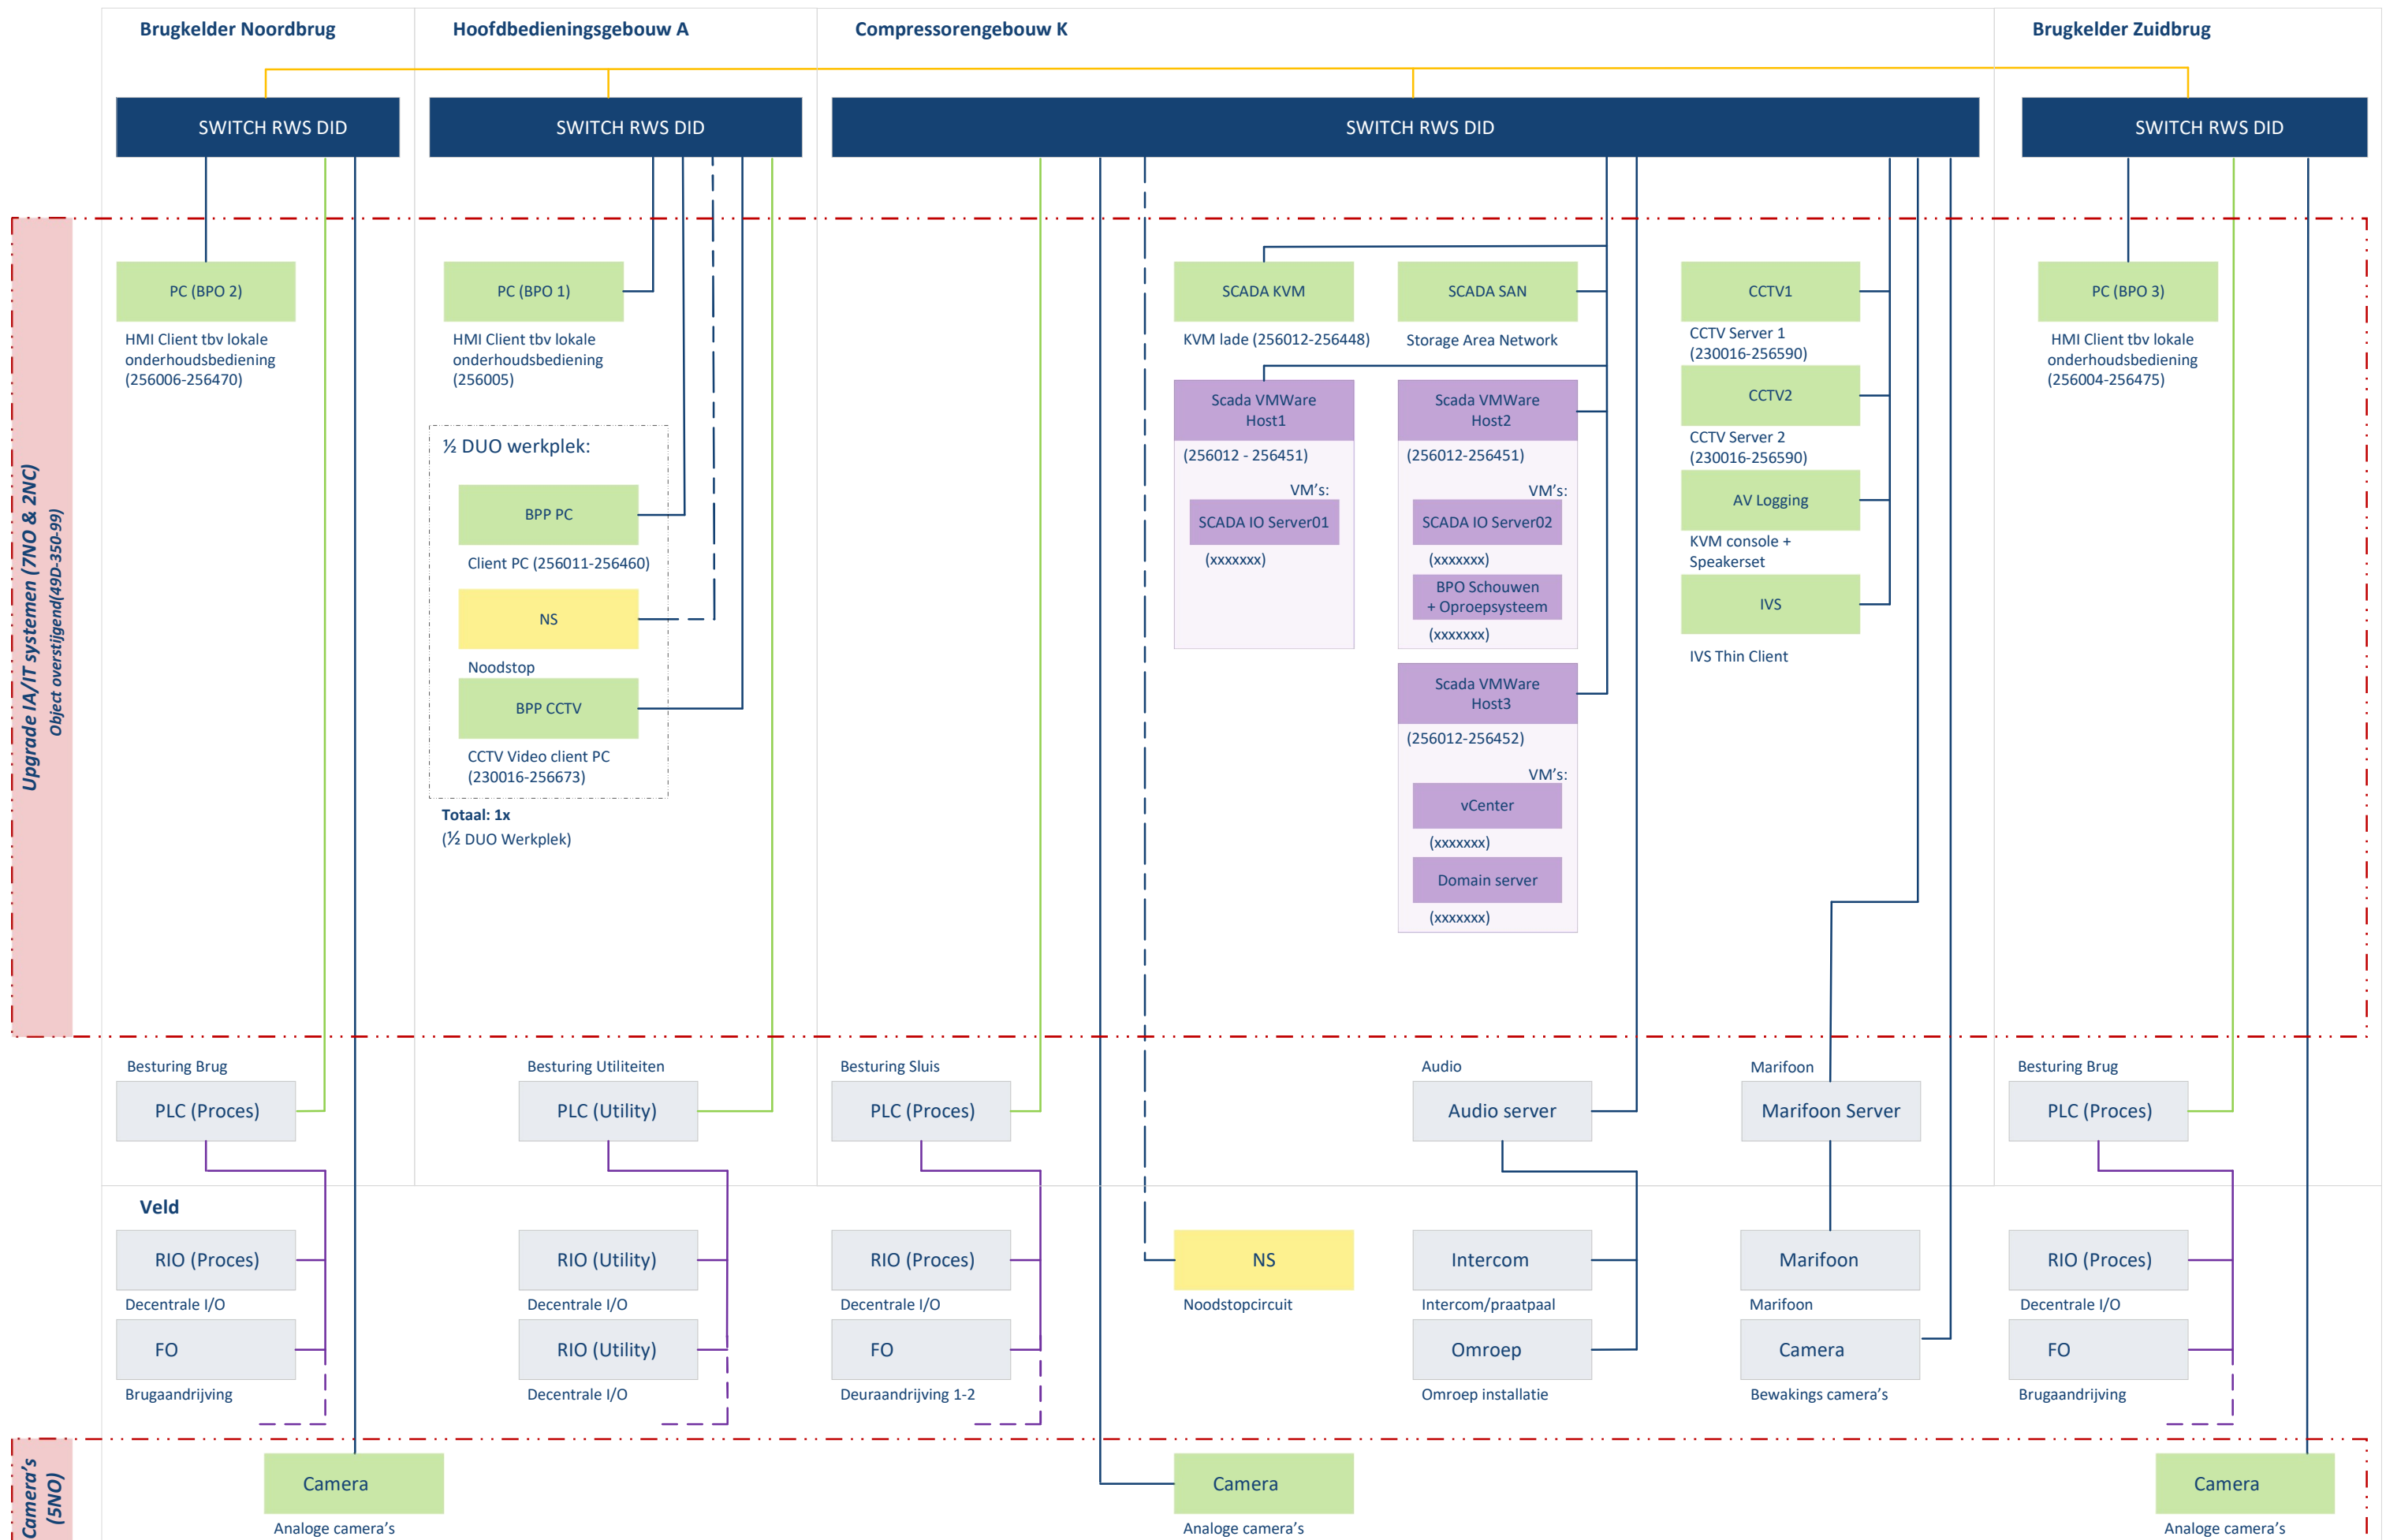

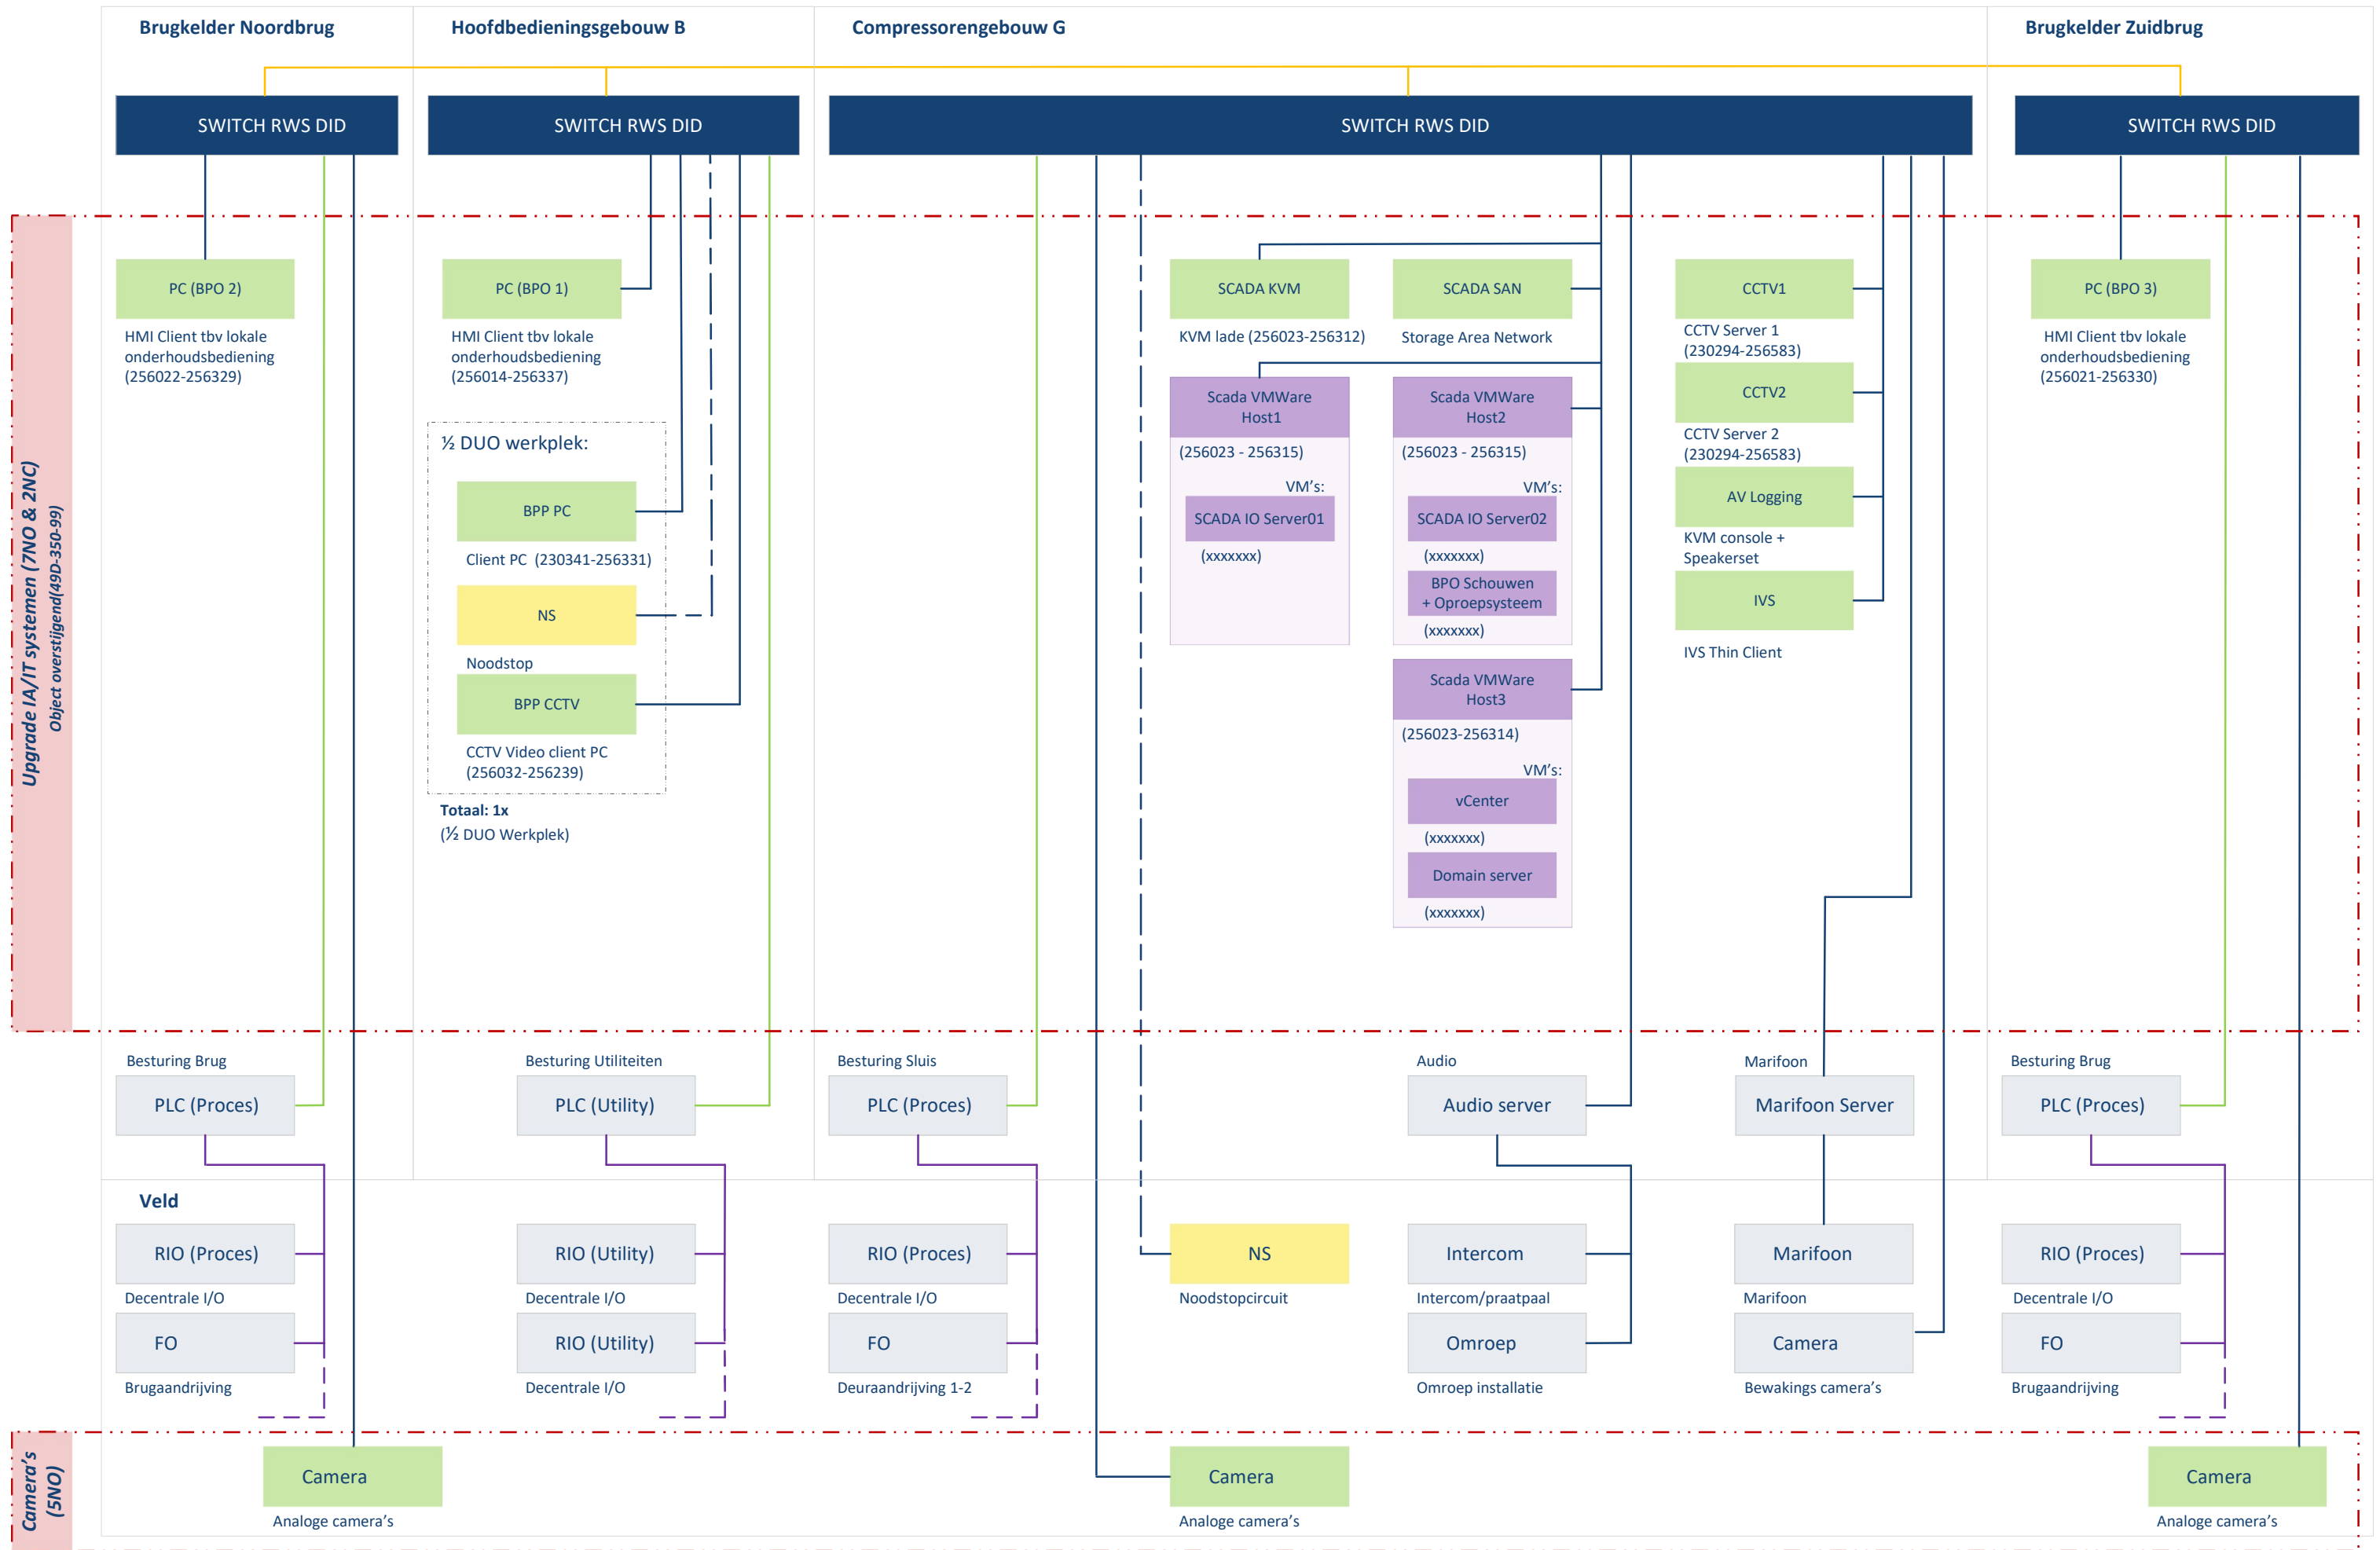

Peiler C (Oostpijler)

Bedieningsgebouw D

Peiler A (Westpijler)

SWITCH RWS DID

SWITCH RWS DID

SWITCH RWS DID

PC (BPO 2)

HMI Client tbv lokale
onderhoudsbediening
(310527-31056)

PC (BPO)

HMI Client tbv lokale
onderhoudsbediening
(310347-310714)

½ DUO werkplek:

BPP PC

Client PC
(230339-310491)

NS

BPP CCTV

CCTV Video client PC
(230276-31038)

Totaal: 1x
(½ DUO Werkplek)

SCADA KVM

KVM lade

SCADA SAN

Storage Area Network

Scada VMWare
Host1

(230339 -310497)

VM's:

SCADA IO Server01

(xxxxxxx)

Scada VMWare
Host2

(230339 -310497)

VM's:

SCADA IO Server02

(xxxxxxx)

BPO Schouwen

(xxxxxxx)

Scada VMWare
Host3

(230339-310498)

VM's:

vCenter

(xxxxxxx)

Domain server

(xxxxxxx)

CCTV1

CCTV Server 1
(230276-310381)

CCTV2

CCTV Server 2
(230276-310381)

AV Logging

KVM console + Speakerset

Besturing brug

PLC (Proces)

Besturing Utiliteiten

PLC (Utility)

Audio

Audioserver

Marifoon

Marifoonserver

Veld

RIO (Proces)

Decentrale I/O

RIO (Proces)

Decentrale I/O

FO

Brugaandrijving

RIO (Utility)

Decentrale I/O

RIO (Utility)

Decentrale I/O

Intercom

Intercom/praatpaal

Omroep

Omroep installatie

Marifoon
server

Marifoon

Camera

Analoge camera's

NS

Noodstopcircuit

Camera

Analoge camera's

Camera

Bewakings camera's

Camera

Analoge camera's

Upgrade IA/IT systemen (7NO & 2NC)
Object overstijgend(49D-350-99)

Peiler C (Oostpijler)

Bedieningsgebouw D

Peiler A (Westpijler)

SWITCH RWS DID

SWITCH RWS DID

SWITCH RWS DID

PC (BPO 2)

HMI Client tbv lokale
onderhoudsbediening
(xxxxxxx)

PC (BPO)

HMI Client tbv lokale
onderhoudsbediening
(xxxxxxx)

½ DUO werkplek:

BPP PC

Client PC
(xxxxxxx)

NS

BPP CCTV

CCTV Video client PC
(xxxxxxx)

Totaal: 1x
(½ DUO Werkplek)

SCADA KVM

KVM lade

SCADA SAN

Storage Area Network

Scada VMWare
Host1

(xxxxxxx)

VM's:

SCADA IO Server01

(xxxxxxx)

Scada VMWare
Host2

(xxxxxxx)

VM's:

SCADA IO Server02

(xxxxxxx)

BPO Schouwen

(xxxxxxx)

Scada VMWare
Host3

(xxxxxxx)

VM's:

vCenter

(xxxxxxx)

Domain server

(xxxxxxx)

CCTV1

CCTV Server 1
(xxxxxxx)

CCTV2

CCTV Server 2
(xxxxxxx)

AV Logging

KVM console + Speakerset

Besturing brug

PLC (Proces)

Besturing Utiliteiten

PLC (Utility)

Audio

Audioserver

Marifoon

Marifoonserver

Veld

RIO (Proces)

Decentrale I/O

RIO (Proces)

Decentrale I/O

FO

Brugaandrijving

RIO (Utility)

Decentrale I/O

RIO (Utility)

Decentrale I/O

Intercom

Intercom/praatpaal

Omroep

Omroep installatie

Marifoon
server

Marifoon

Camera

Analoge camera's

NS

Noodstopcircuit

Camera

Analoge camera's

Camera

Bewakings camera's

Camera

Analoge camera's

Upgrade IA/IT systemen (7NO & 2NC)
Object overstijgend(49D-350-99)

Technische ruimte

Terugkijkruimte

