

VLAN's centraal aangestuurd

VLAN. Omschrijving

VLAN 2233 Management
 VLAN 1910 PMS - LAN DaVinci a.b.c.d /24
 VLAN 1918 PMS - LAN Energiehuis
 VLAN 1930 VMS/Intercom - LAN DaVinci
 VLAN 1938 VMS/Intercom - LAN Energiehuis
 VLAN 1950 Algemeen - LAN DaVinci
 VLAN 1960 Algemeen - LAN Energiehuis
 VLAN 1965 Alarm - LAN Energiehuis
 VLAN 1970 Specials - LAN DaVinci
 VLAN 1976 Specials - LAN Energiehuis

Inclusief DHCP, DNS, Firewall functies


DaVinci
 Datacenter/MER



Fortigate HA Cluster

(Server)rack

4G Backup

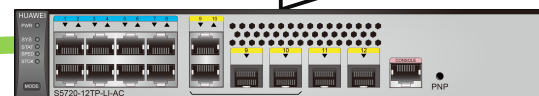


Ring switch 1.1




Ring switch 1.2

STACK

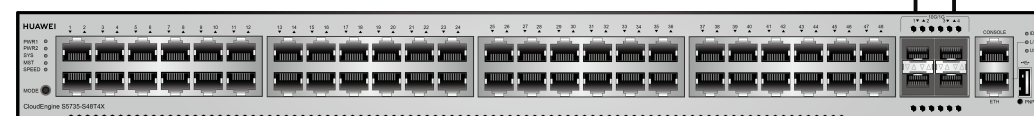

Access switch 1

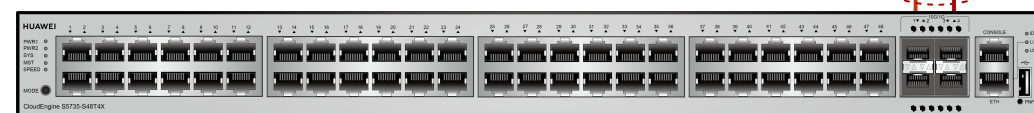

Access switch 2 - Full PoE

VLAN's op access switches

VLAN. Omschrijving

VLAN 2233 Management

ETH 01-23 VLAN 1910 PMS - LAN Energiehuis
 ETH 24-40 VLAN 1930 VMS/Intercom - LAN Energiehuis
 ETH 41-44 VLAN 1950 Algemeen - LAN Energiehuis
 ETH 45-48 VLAN 1970 Specials - LAN Energiehuis



VLAN's op P-Energiehuis

VLAN. Omschrijving

VLAN 2233 Management
 VLAN 1918 PMS - LAN Energiehuis
 VLAN 1938 VMS/Intercom - LAN Energiehuis
 VLAN 1960 Algemeen - LAN Energiehuis
 VLAN 1965 Alarm - LAN Energiehuis
 VLAN 1976 Specials - LAN Energiehuis

VLAN's op access switches

VLAN. Omschrijving

VLAN 2233 Management

ETH 01-23 VLAN 1918 PMS - LAN Energiehuis
 ETH 24-40 VLAN 1938 VMS/Intercom - LAN Energiehuis
 ETH 41-44 VLAN 1960 Algemeen - LAN Energiehuis
 ETH 45-46 VLAN 1965 Alarm - LAN Energiehuis
 ETH 47-48 VLAN 1976 Specials - LAN Energiehuis

Energiehuis

Gezondheidspark