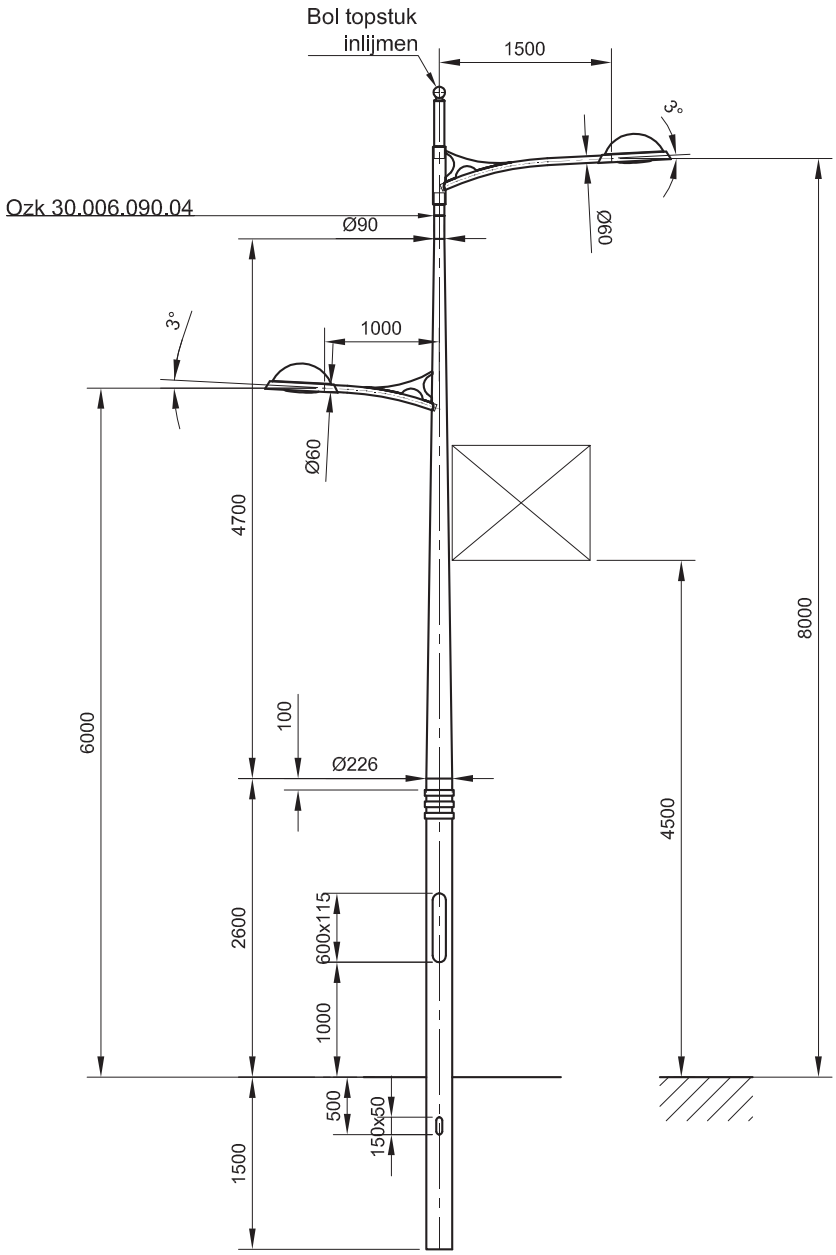


GEWICHT: 94.2 kg
WANDDIKTE: 4.5

ITEMNO.	QUANTITY	DESCRIPTION	MATERIAL	DIMENSIONS	REMARKS
2		32.000.150.34	Spec. EU 1500-03 Top90 - D60		
1		48.075.226.03	Spec. con. onderpaal 7,5 m		

Schréder
Schréder Group GIE

THIS DRAWING REMAINS PROPERTY OF SAPA POLE PRODUCTS IN DRUNEN AND MAY WITHOUT PERMISSION OF THE OWNER NOT BE MULTIPLIED, BE USED FOR THIRD PARTIES OR BE GIVEN TO THIRD PARTIES FOR PERUSAL.

AM.PROJ.

SURFACE ROUGHNESS CENTER LINE AVERAGE RA (CLA) IN µM BY ISO1302

DIMENSIONS TOLERANCES BY: EN40 UNLESS OTHERWISE STATED

DRAWN BY: JM

CHECKED BY (SIGNATURE):

SCALE: 1:60

MATERIAL: EN AW-6060T66

DATE: 19-12-2013

FORMAT: A4

REMARK: S131505

TITLE: Con. lichtmast LPH 6.0m - 8.0m

DRAWINGNUMBER: 2950008005

MODE: -

DATE / DESCRIPTION / MODE