



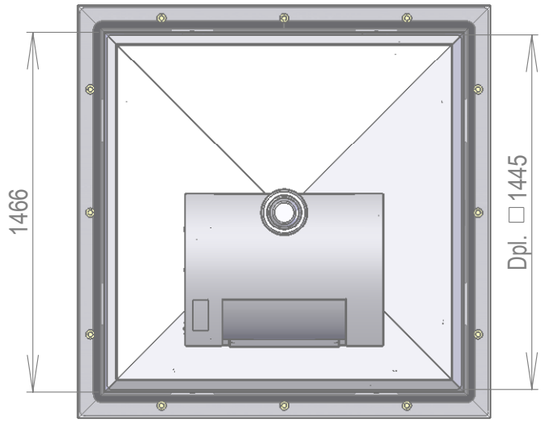


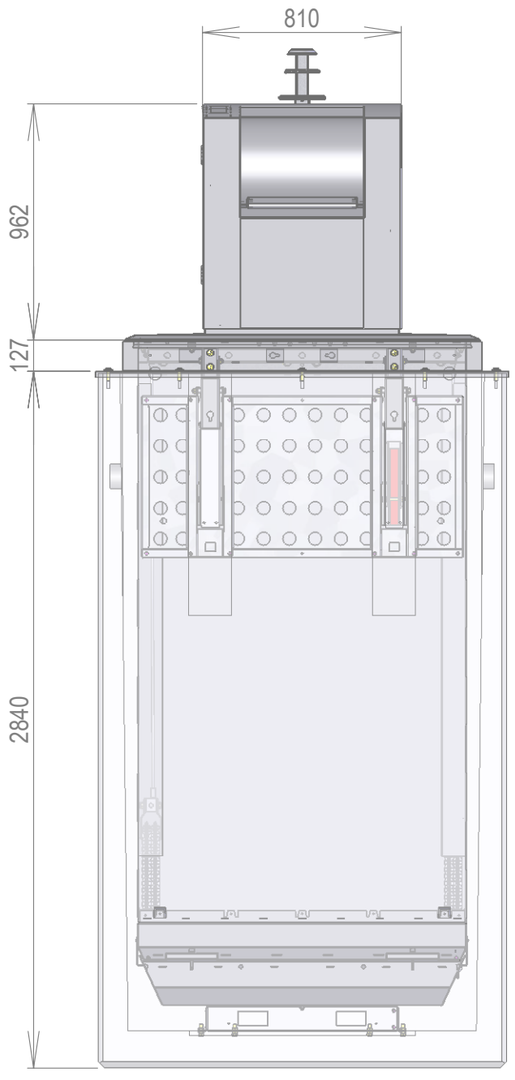

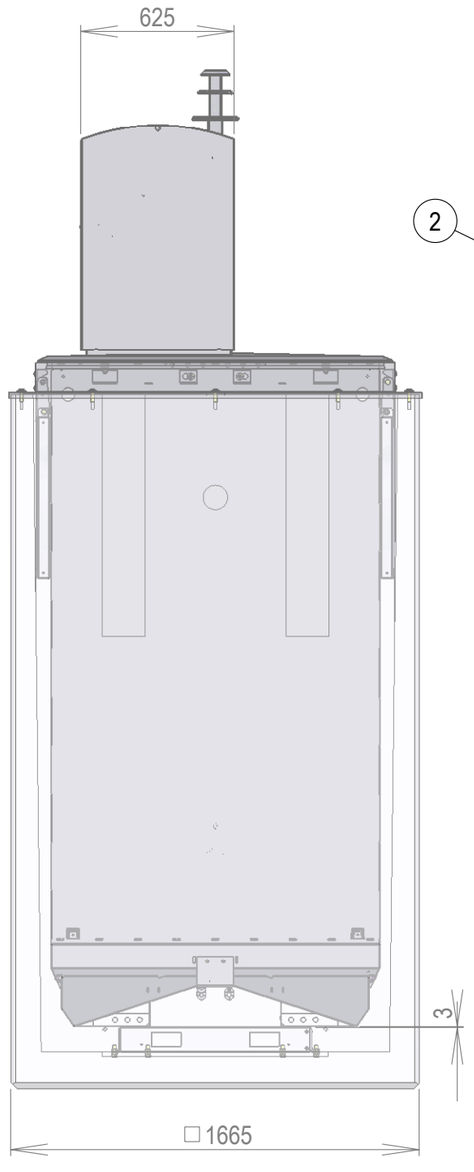

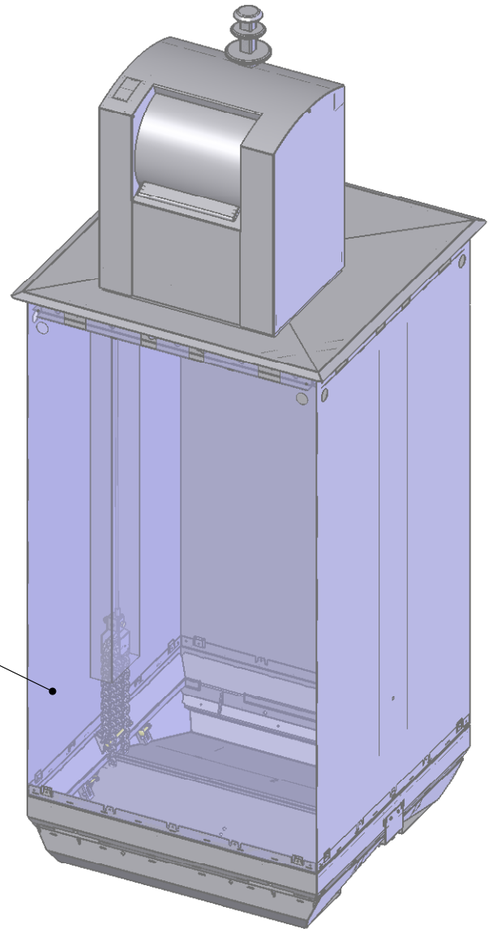

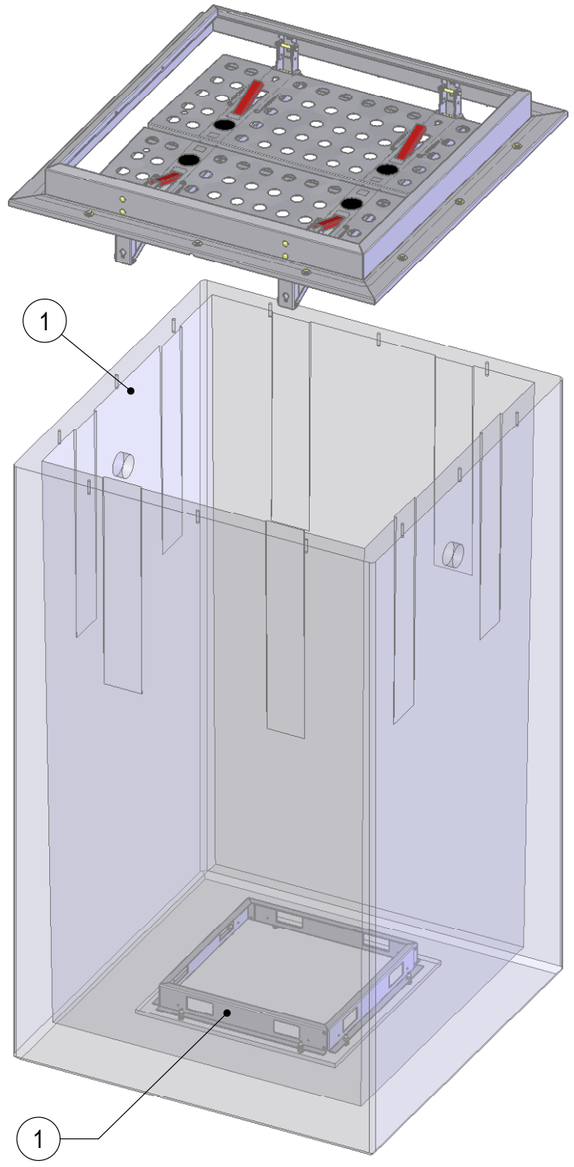

positie	aantal	omschrijving	artikelcode	versie
1	1		PRT-031352	01.03
2	1	5TV 1340RI KHC Rome 80DD TRopl. 4/6	543252	03.00
3	1	Console 1465C	ASM-020845	01.03
4	1	Putopvulling Inst. H = 110	ASM-021024	01.01

toleranties volgens NEN-ISO 2768-1	lengte							hoek					
	0,5 t/m 6	6 t/m 30	30 t/m 120	120 t/m 400	400 t/m 1000	1000 t/m 2000	2000 t/m 4000	t/m 10	10 t/m 50	50 t/m 120	120 t/m 400	vanaf 400
klasse: m	±0,1	±0,2	±0,3	±0,5	±0,8	±1,2	±2	±1°	±30'	±20'	±10'	±5'

NEN-ISO 406, NEN-ISO 1101	*materiaal:*	zie omschrijving	*lasproces: -*	A3
opmerkingen:	*nabehandeling:*	Thermisch verzinkt	*R: -, V: -, δ:*	[mm]
	soort tekening:	Maatschets	*gew.: 5811.47*	
	fase:	Prototype	*schaal:*	1:25
	getekend:	G. Franken 27/05/2015	*blad:*	1/1
	vrijgegeven:		*versie:*	01.05
	gewijzigd:	G. Franken 30/09/2015	*tek. nr.:*	00037731

omschrijving:
5TV 1340RI KHC Rome 80DD Tropl C1465

ROYAL DUTCH BAMMENS
Straatweg 7
3604 BA Maarssen
tel: 0346 592411
info@bammens.com

artikelcode:
ASM-020707

rev. 3

© Koninklijke Bammens BV 2013 - The reproduction, distribution and utilization of this document as well as the communication of its contents to others without express authorization is prohibited. Offenders will be held liable for the payment of damages. All rights reserved in the event of the grant of a patent, utility model or design.